





Site Plan 1:200

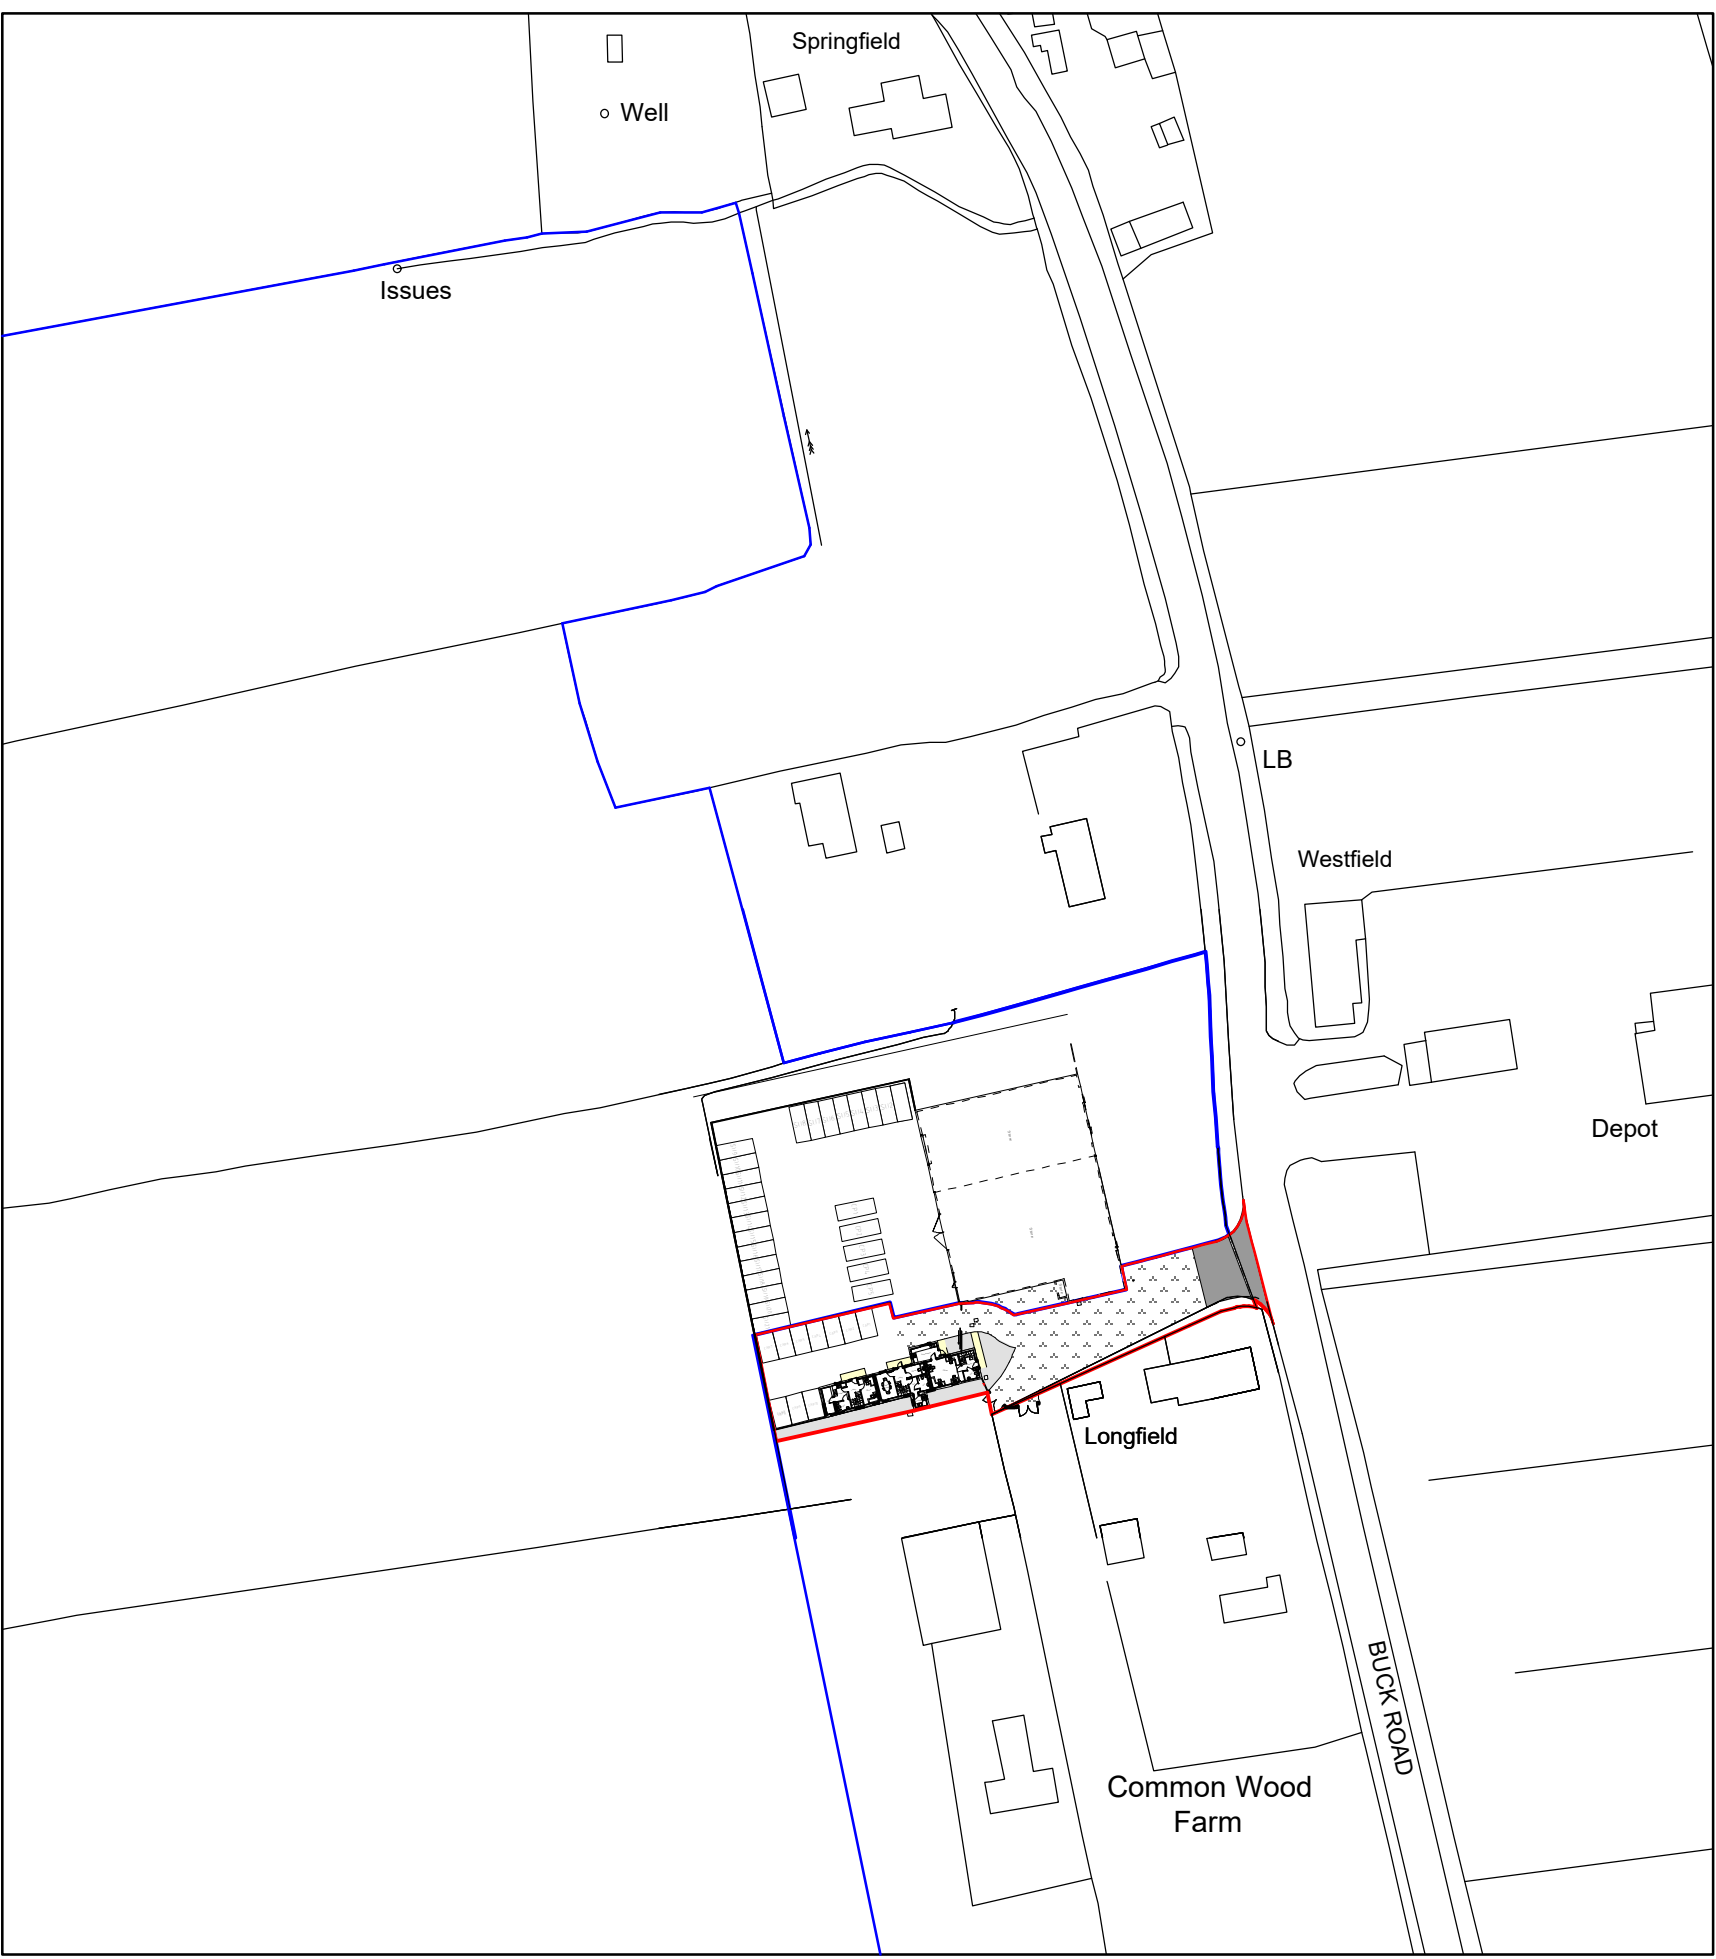

Location Plan 1:1250




Example of Mesh Boundary Fencing

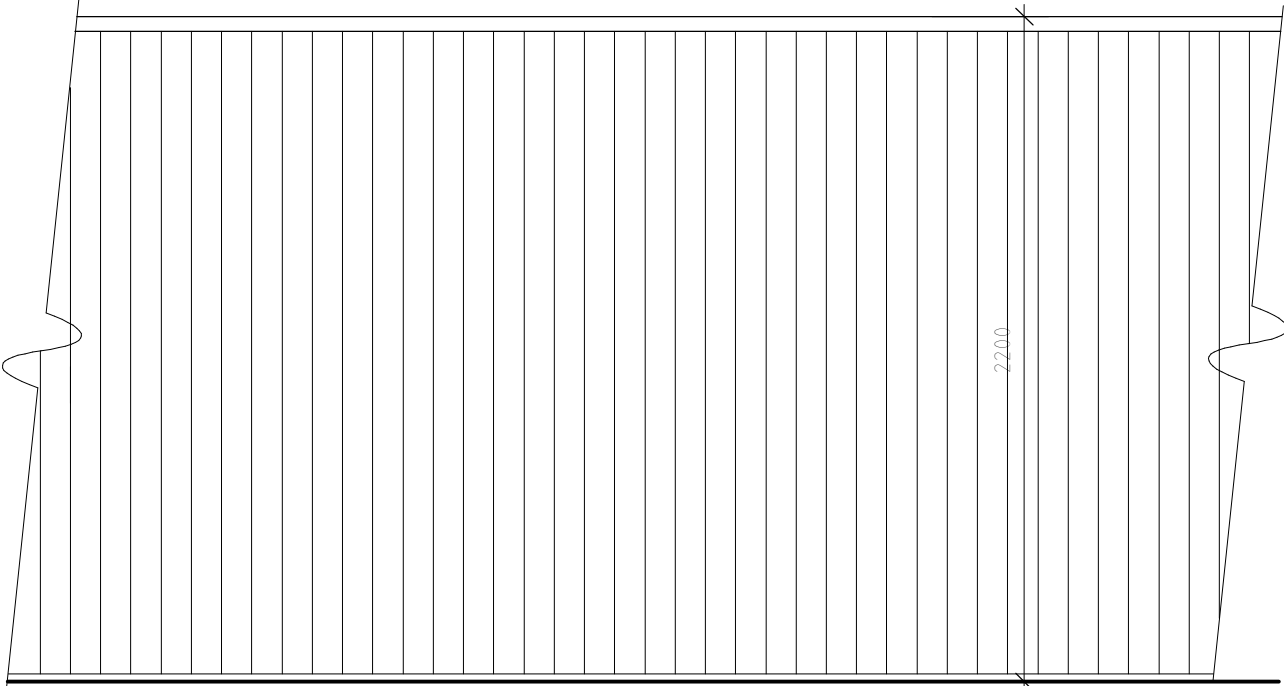

Timber Fence Detail 1:25

- Landscaping
- Hard
- Driveway and parking area to be existing concrete hardstanding or new concrete hardstanding to match existing to satisfaction of the Local Authority and client.
- Pathways to be formed with concrete paving slabs. Paved areas to be laid with slight fall away from dwelling to discharge surface water.
- Boundary Treatments
- Existing boundaries to remain as existing. New boundaries to be mesh fencing as indicated on photograph above to local authority approval.

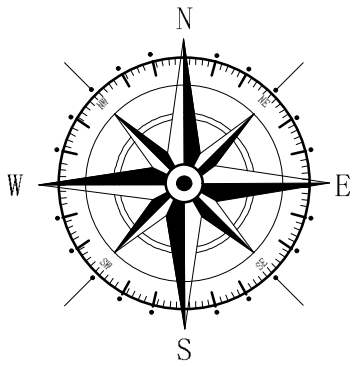

Rev	Date	Detail	Initial
D	02/24	Highways Amends	D J E
C	03/23	Design Amends	D J E
B	03/23	Design Amends	D J E
A	03/23	Design Amends	D J E

Project:
Proposed Alterations to
Yard Space at,
Buck Road, Holt,
Wrexham, LL13 9TF.

Title:	Scale: (A1)
Planning:Site & Location Plan	1:200 & 1:1250

Drawn By:	Date:
D.J.Edwards	March 2023

Drawing No:	Sheet:
B164/004	1 of 1

Office 3K4,
Redwither Business Tower,
Wrexham. LL13 9XT
Tel: 01978 356500
www.blueprintarchitectural.com
© copyright all rights reserved