





Front Elevation 1:100

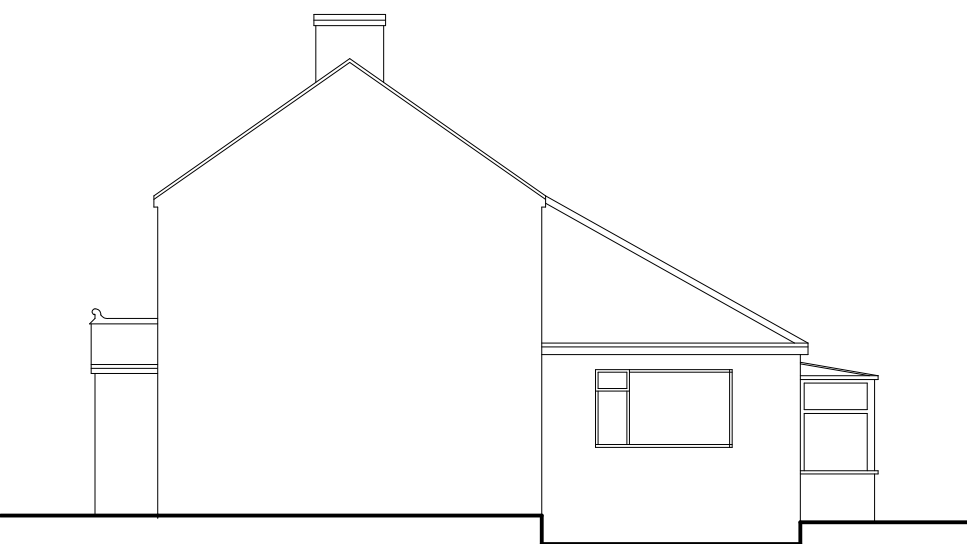


Side Elevation 1:100





Rear Elevation 1:100

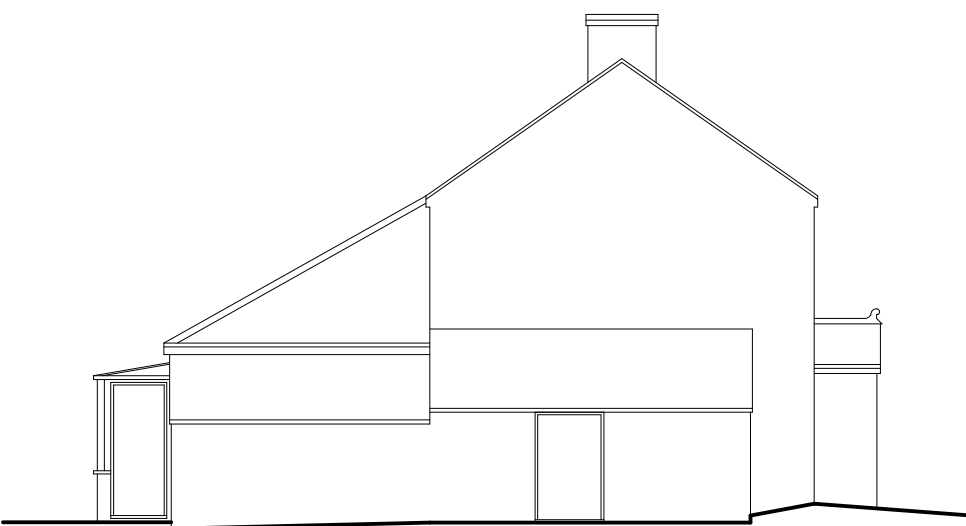

Side Elevation 1:100

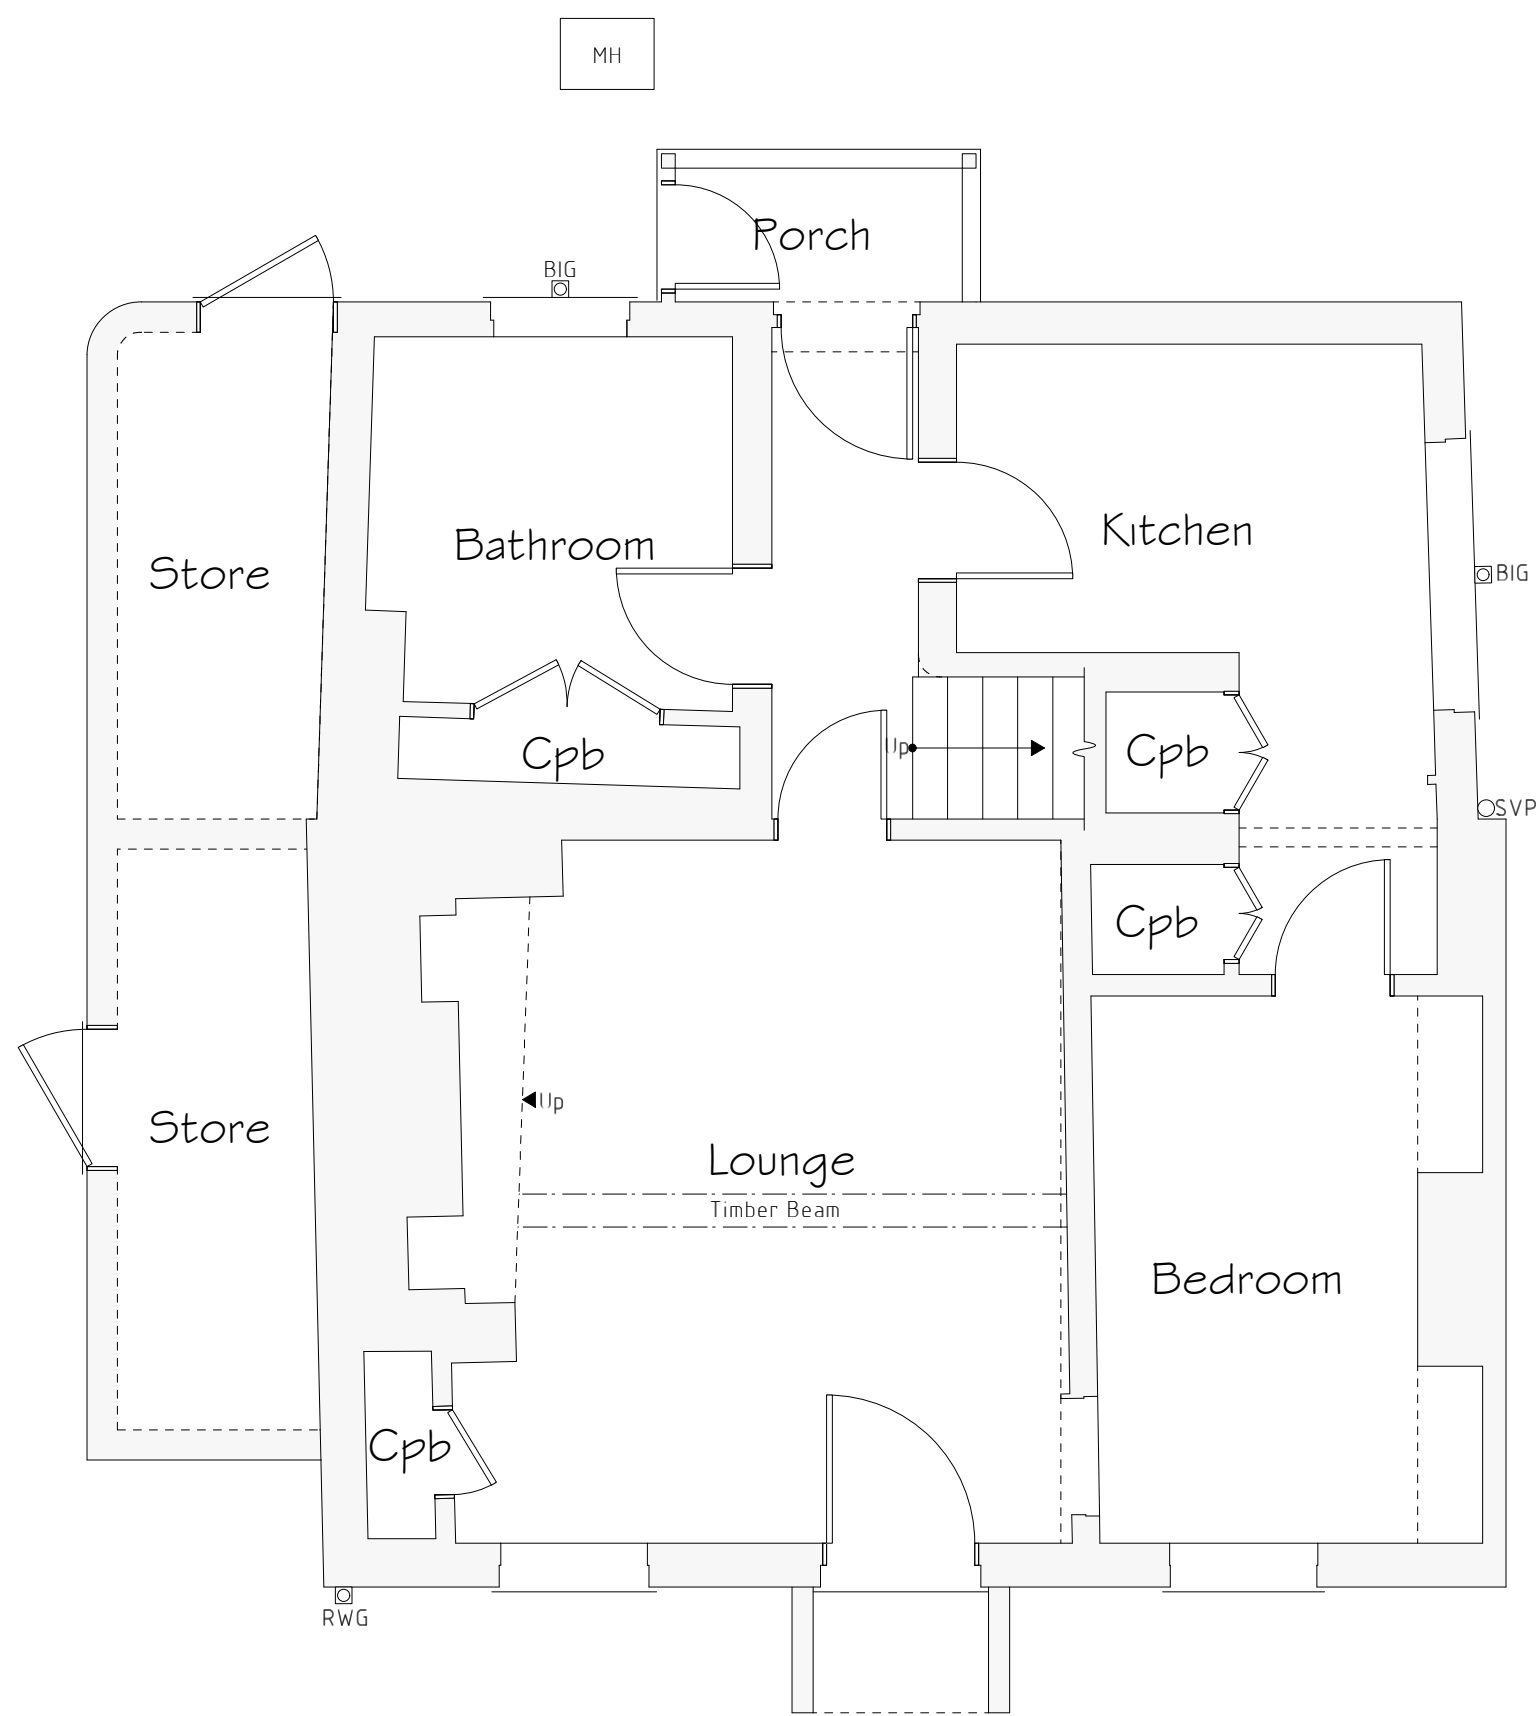

Ground Floor Plan 1:50

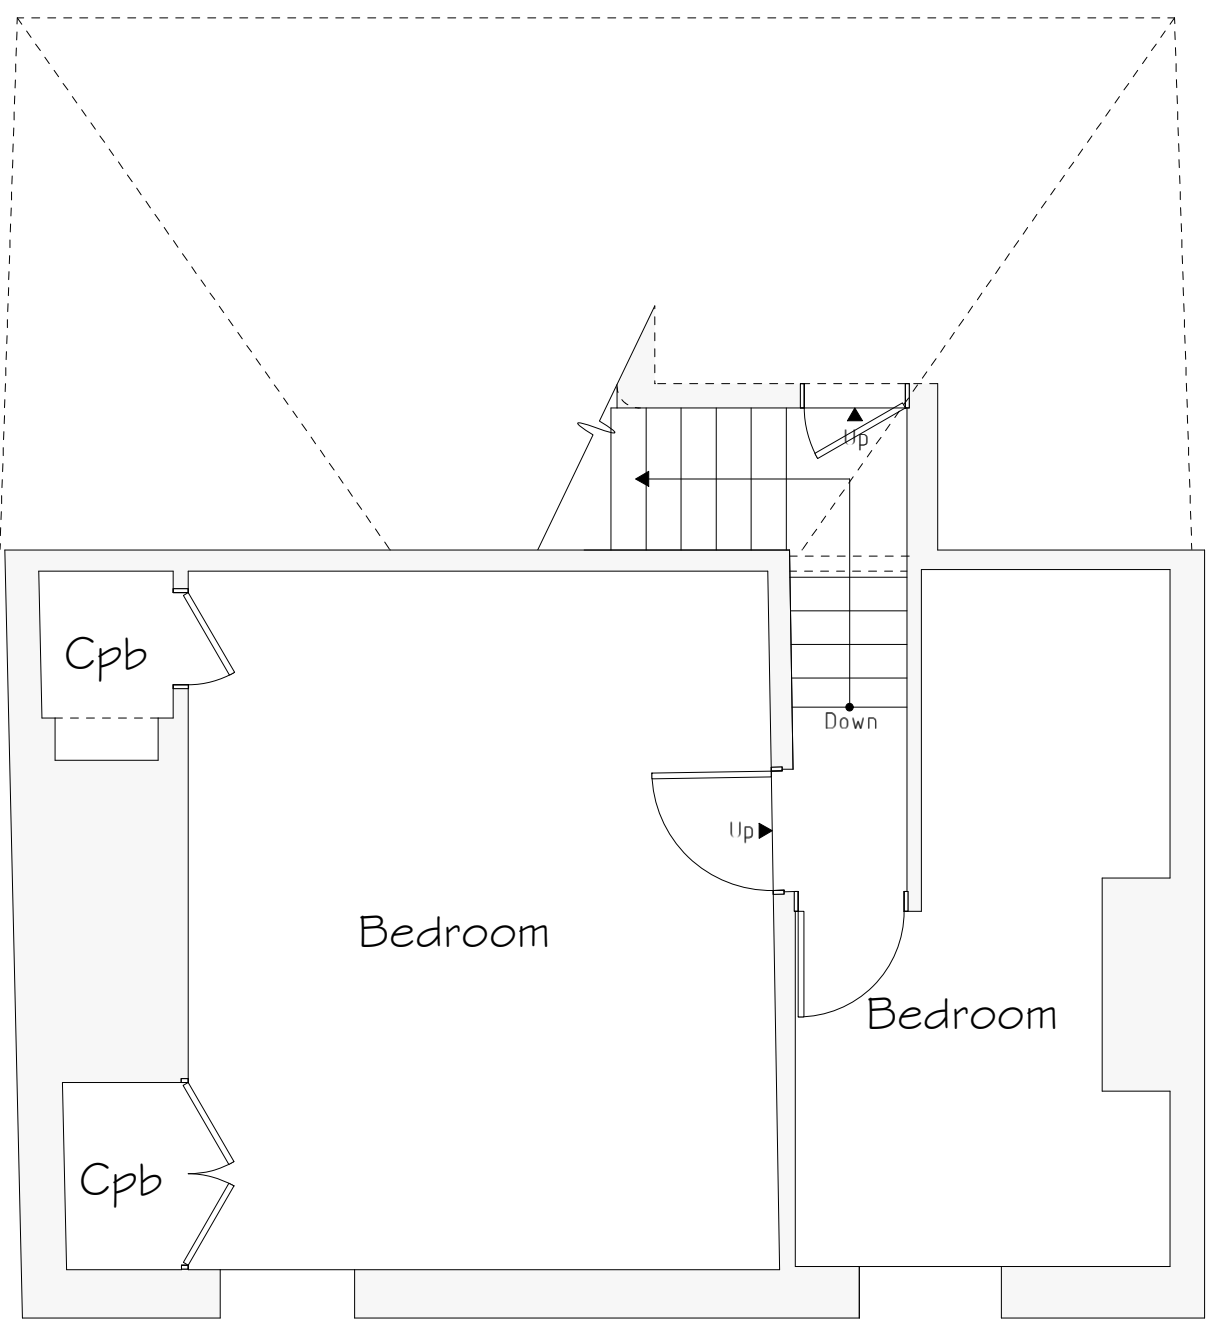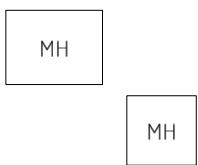

First Floor Plan 1:50

- Services Key
- MH Existing Man Hole Position
  - ☒ Existing Rain Water Gully (RWG) Position
  - ☒ Existing Back Inlet (BIG) Gully Position
  - ☐ Existing Soil Vent Pipe (SVP) Position

| Rev | Date | Detail | Initial |
|-----|------|--------|---------|
|     |      |        |         |
|     |      |        |         |
|     |      |        |         |
|     |      |        |         |

Project:  
Proposed Alterations to,  
Hillside, Erbistock,  
Wrexham,  
LL13 0DL

|                    |                                |
|--------------------|--------------------------------|
| Title:<br>Existing | Scale: (A2)<br>1:50 &<br>1:100 |
|--------------------|--------------------------------|

|                          |                   |
|--------------------------|-------------------|
| Drawn By:<br>A.Valentine | Date:<br>May 2023 |
|--------------------------|-------------------|

|                         |                  |
|-------------------------|------------------|
| Drawing No:<br>W200/001 | Sheet:<br>1 of 1 |
|-------------------------|------------------|

**blueprint**  
architectural services



Office 3K4,  
Redwither Business Tower,  
Wrexham. LL13 9XT  
Tel: 01978 356500  
www.blueprintarchitectural.com

© copyright all rights reserved