


Ashgrove Care Home, Chester Road, Gesford, Clwyd, Wrexham. LL12 8PP




Front Elevation 1:50
(proposed)

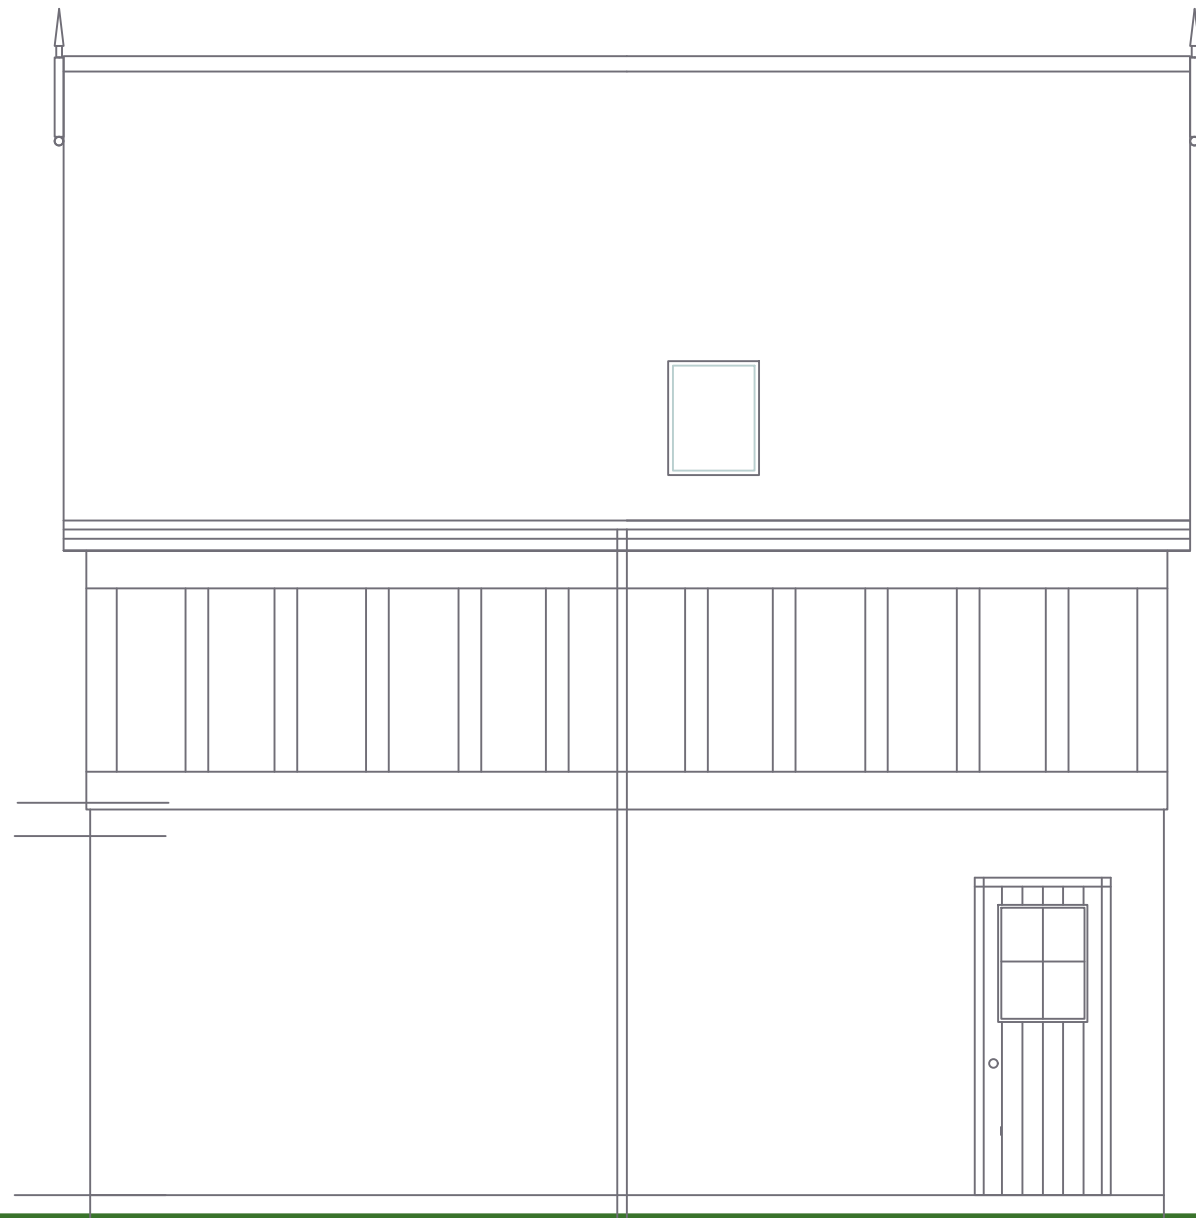


Side Elevation 1:50
(proposed)




Rear Elevation 1:50
(proposed)

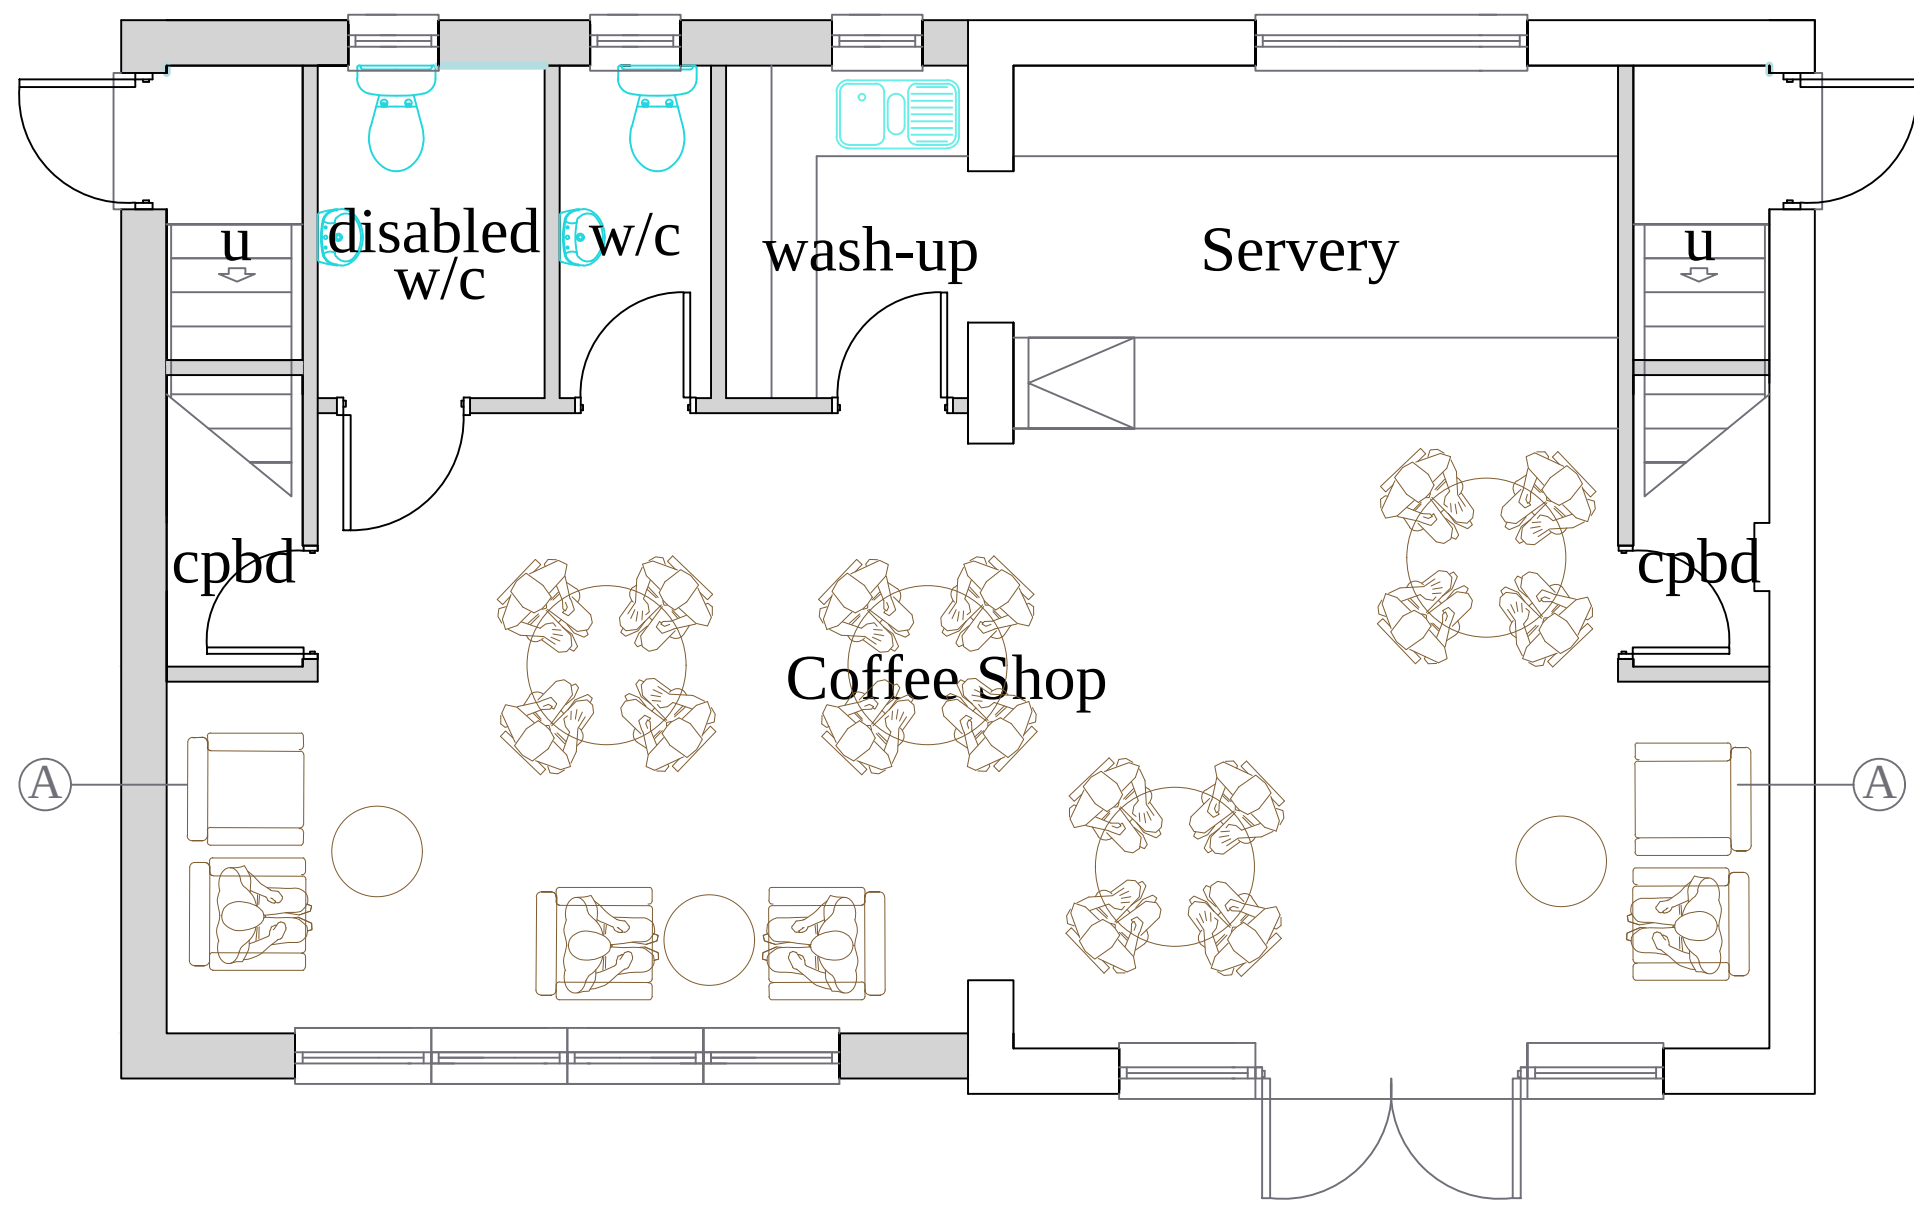


Ground Floor Plan 1:50 - Coffee Shop

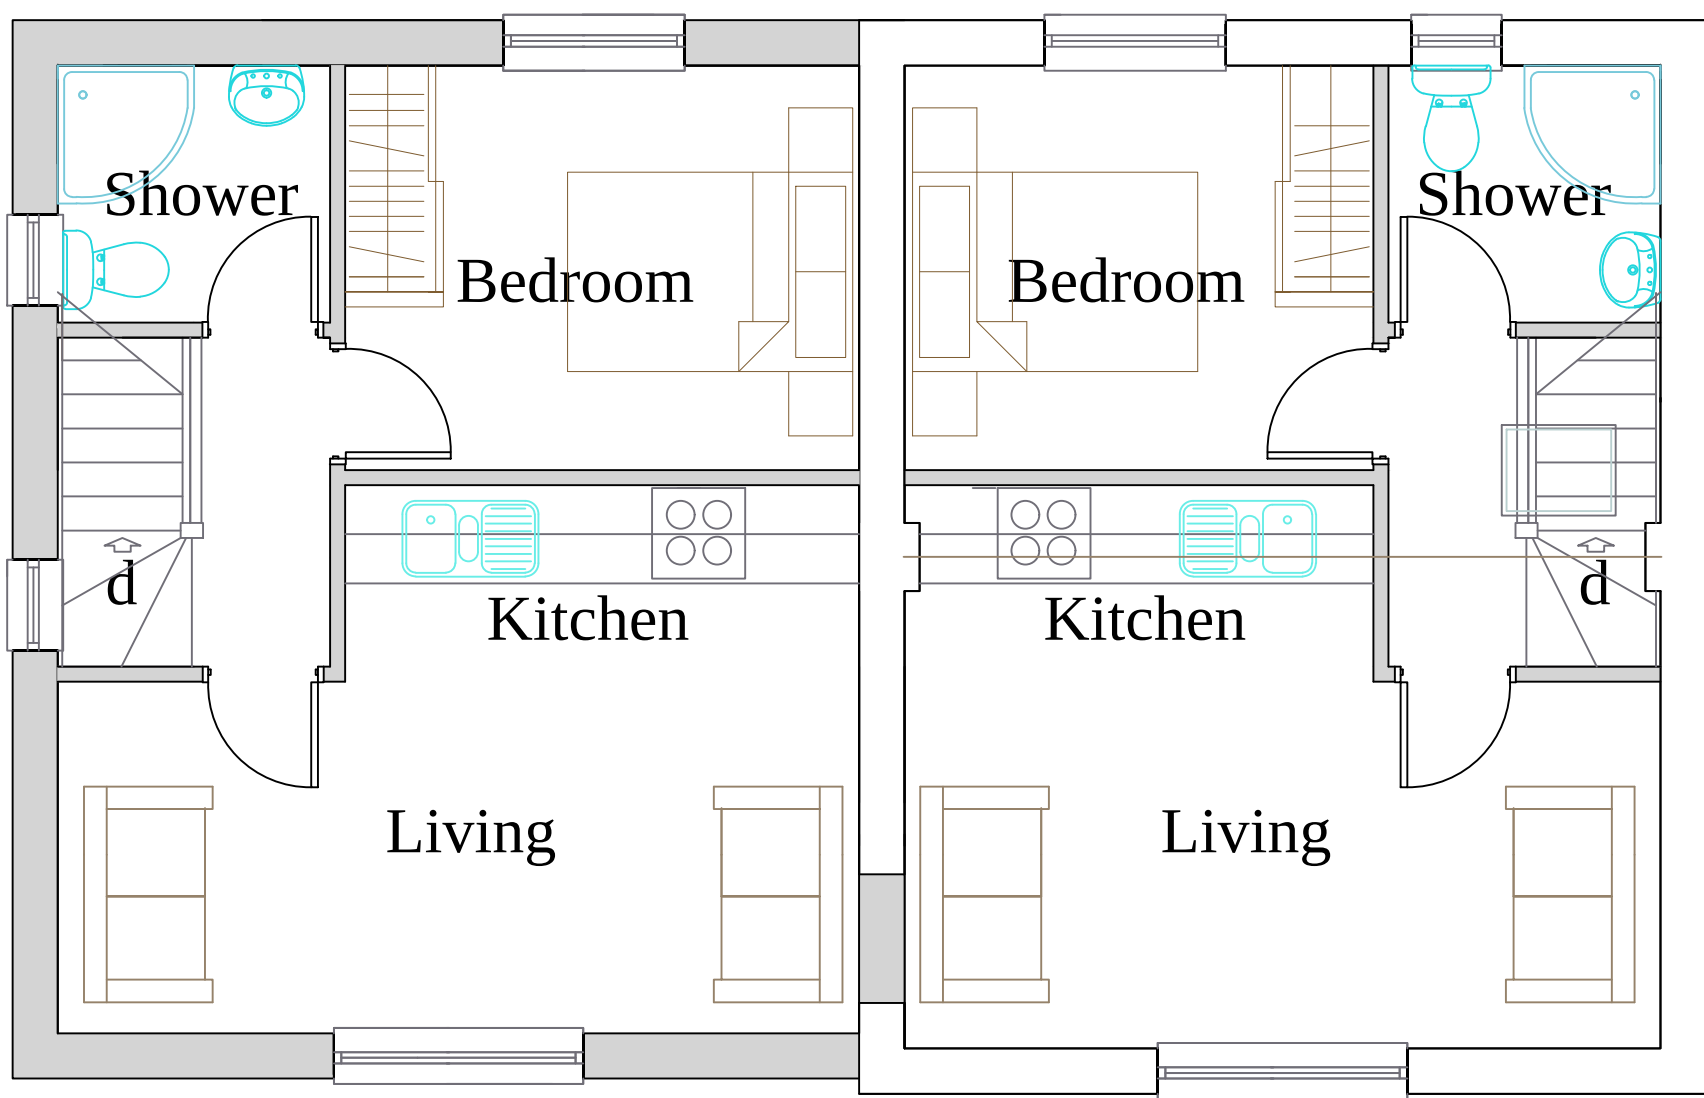

First Floor Plan 1:50 - Staff Living Accomodation

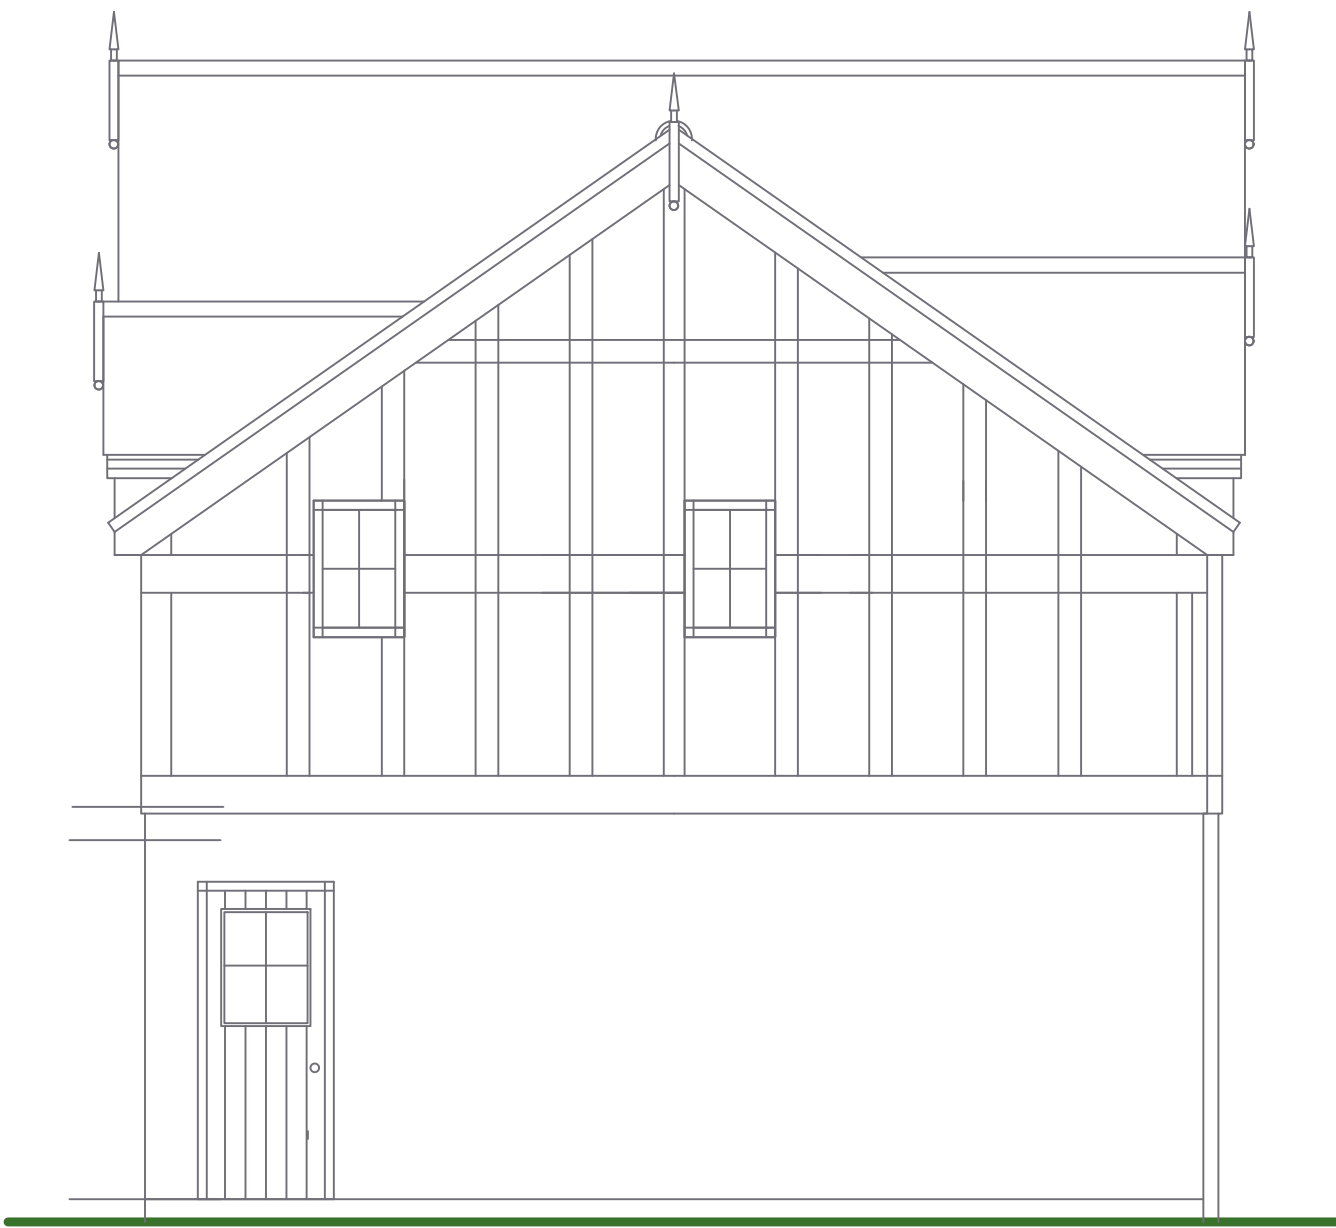

Side Elevation 1:50
(proposed)

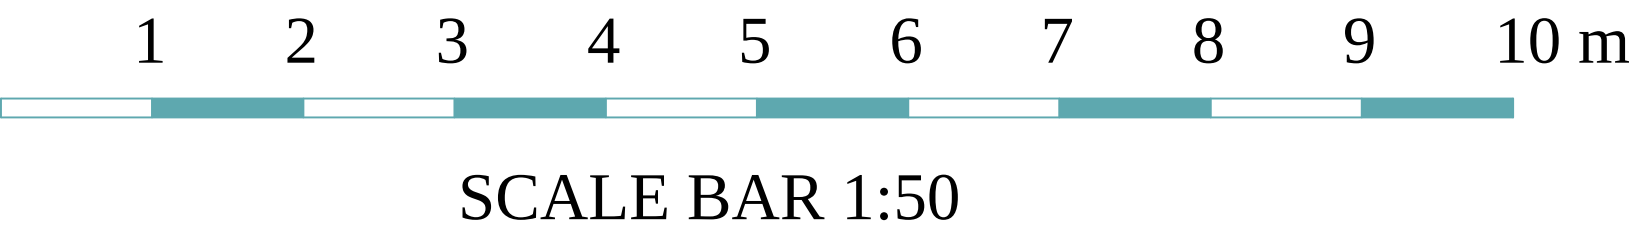

TITLE: Proposed Plans & Elevations Ashgrove Care Home Chester Road Gesford Wrexham LL12 8PP		
DRAWING NO.	ACH/6	REV: -
DATE:	December 2023	
SCALE:	1:50	
NCR ARCHITECTURAL DESIGN & TOWN PLANNING		
1st & 2nd Floor 34 Lower High Street Stourbridge West Midlands DY8 1TA		
Mob : 07956 805316 neilranford@btinternet.com		