


PROPOSED CHANGE OF USE TO THE OLD POST OFFICE, STATION ROAD, ROSSETT,
TO A RESTAURANT AND COFFEE SHOP

Date July 2021


Drawing No. 893/2

Scale 1 : 100 @ A3

Revisions

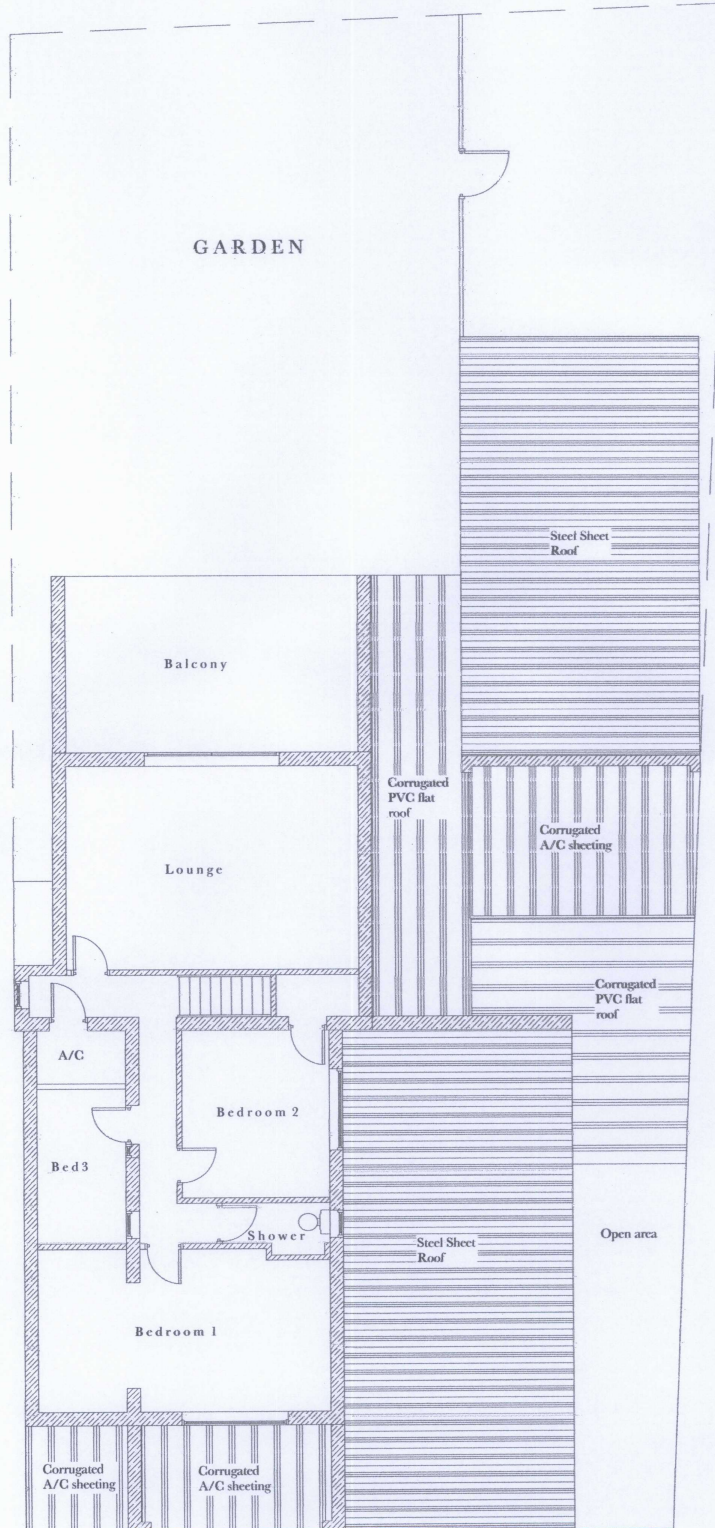

EXISTING

 

EXISTING FIRST FLOOR PLAN