


By Department Legend

- Apartment 1
- 47m²
- Apartment 2
- 40m²
- Apartment 3
- 58m²
- Apartment 4
- 43m²
- Apartment 5
- 48m²
- Apartment 6
- 71m²

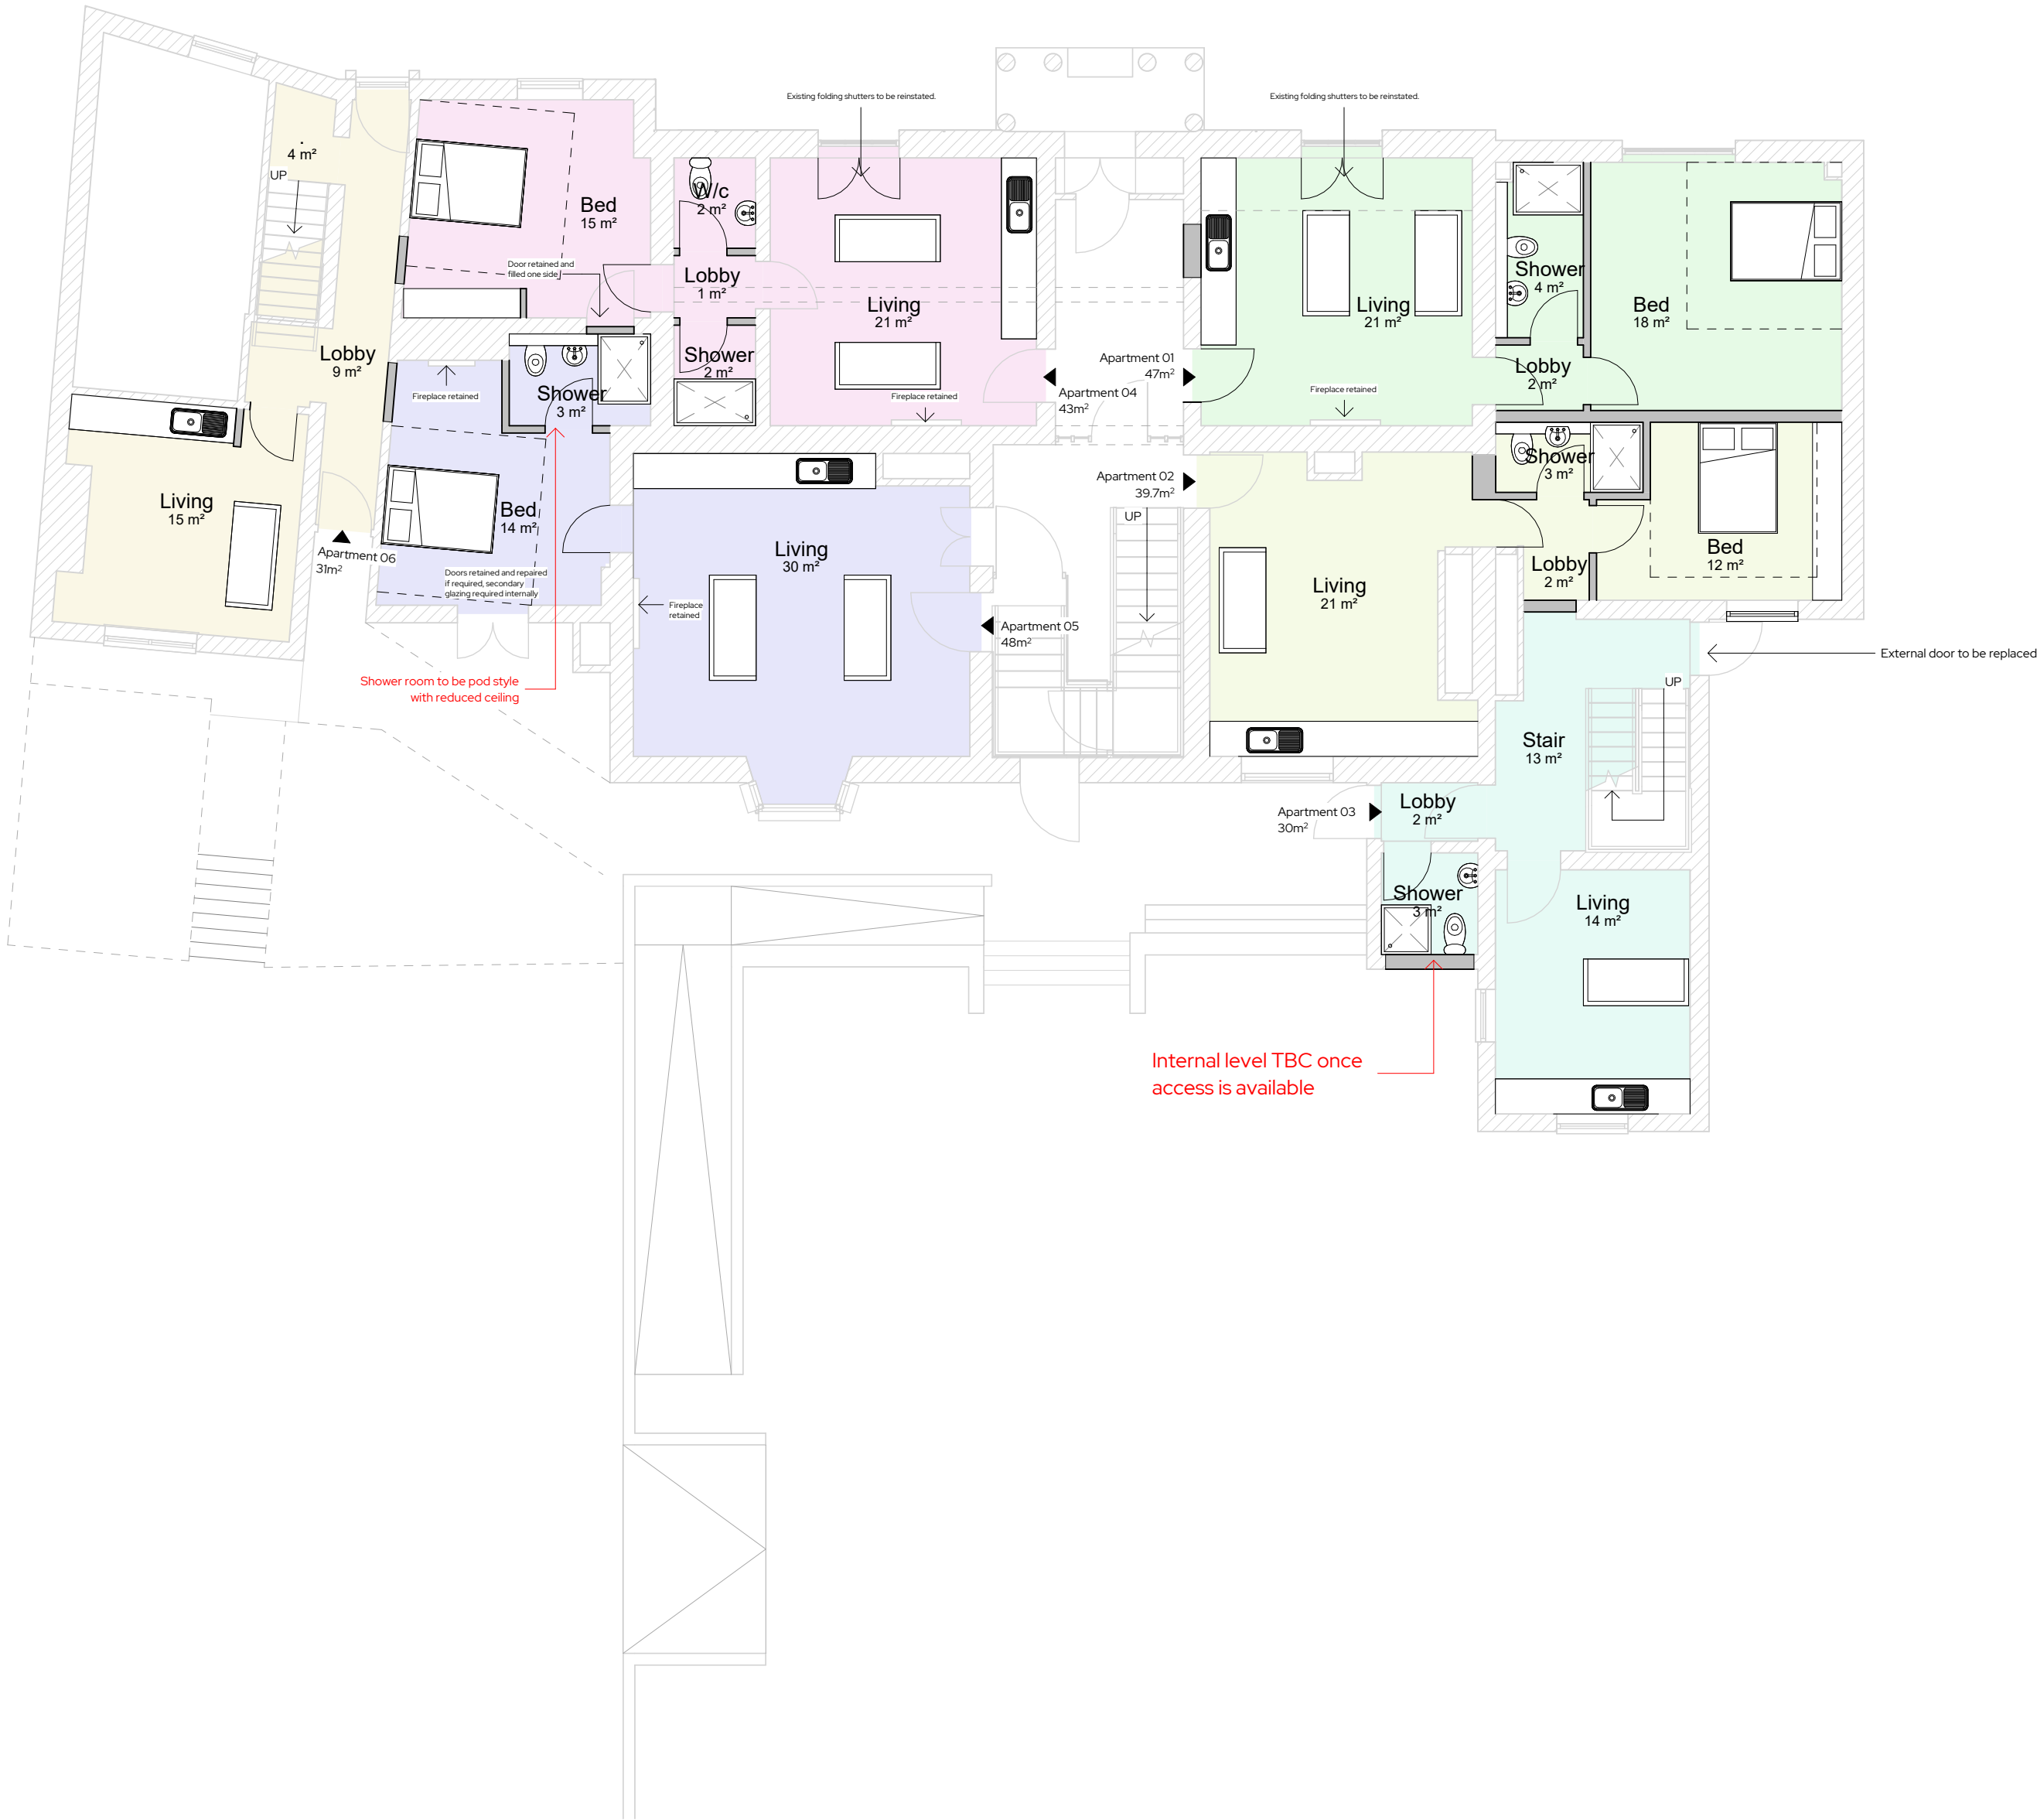

REV	Date	Description	Issued	Additional Notes

Project Title	23 Chester Street, Wrexham
Client Name	Happy Days Group
Project Address	23 Chester Street, Wrexham, LL13 8BG


Title

Ground Floor Plan - Proposed

Drawing No.

1268 -02 -03-004

Date	13/10/23	Scale	1: 100	Sheet Size	A2	Drawn by	RJ	Checked by	DB
------	----------	-------	--------	------------	----	----------	----	------------	----

 

STUDIO256
Architecture • Design • Build

Unit 256, Slater Studios, 9 Slater Street, Liverpool, L1 4BW
admin@studio256design.co.uk / +44 (0)151 345 7600