


The content of this drawing is subject to the provision of the Copyright Act 1956.
Work to figured dimensions only. Site dimensions are to be checked before work is started.
Any discrepancy whatsoever between any information contained on this drawing and
any other document or drawing must be drawn to the attention of the Designer by the
Contractor before the work is executed.
IF IN DOUBT ASK IMMEDIATELY.

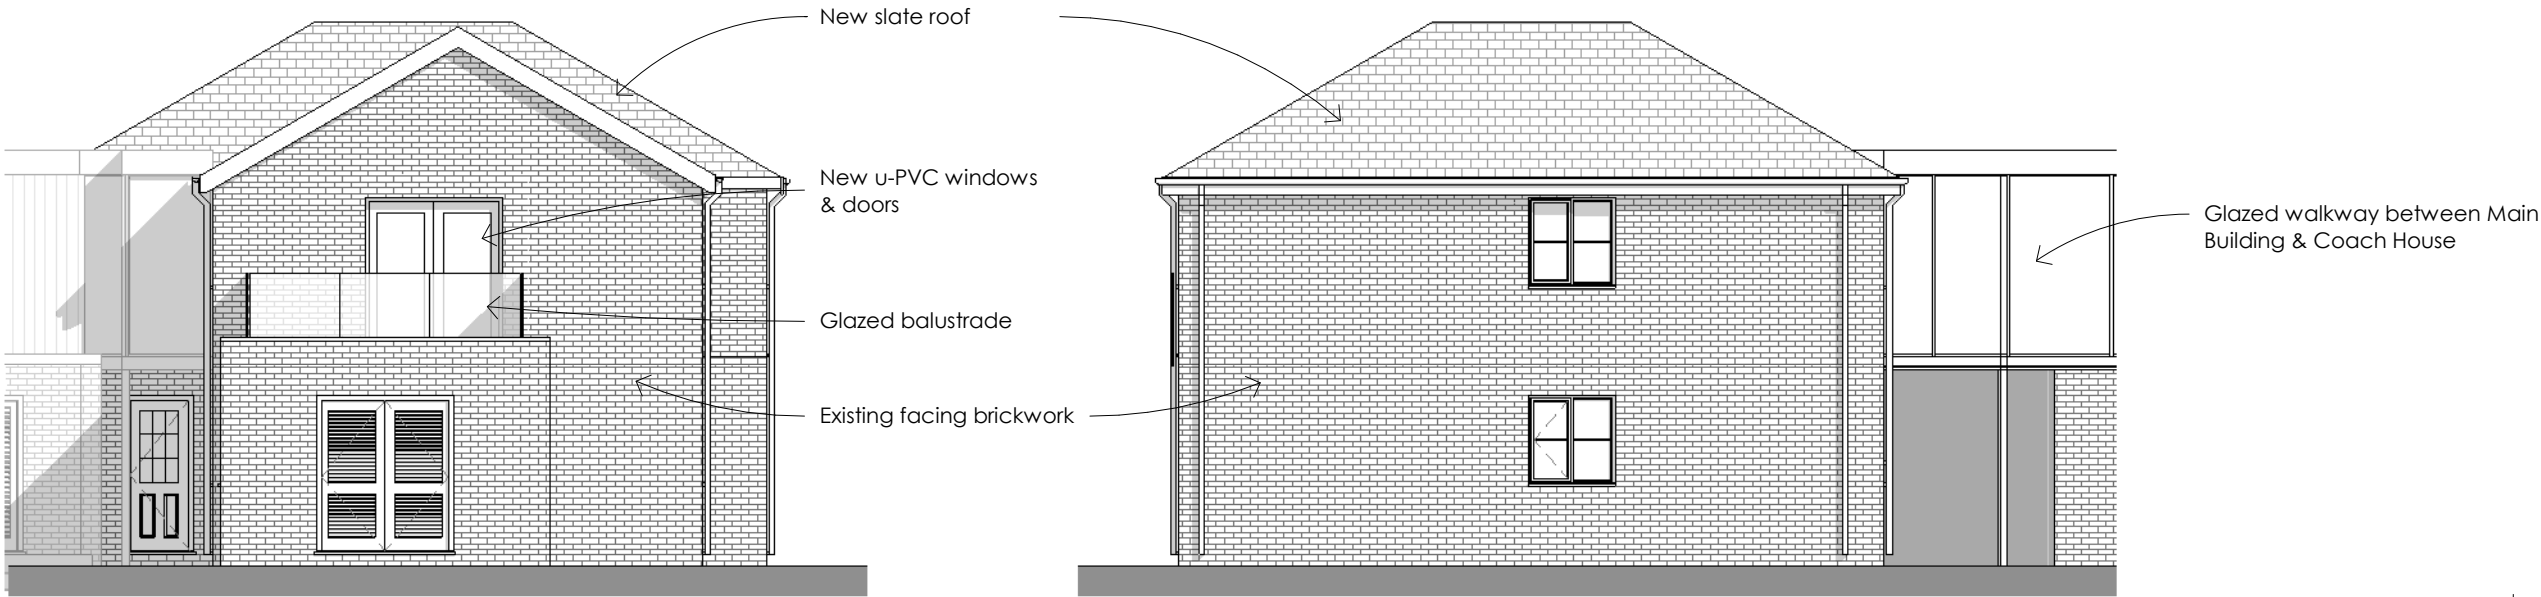


Front Elevation
1 : 100



Side Elevation
1 : 100

Side Elevation
1 : 100

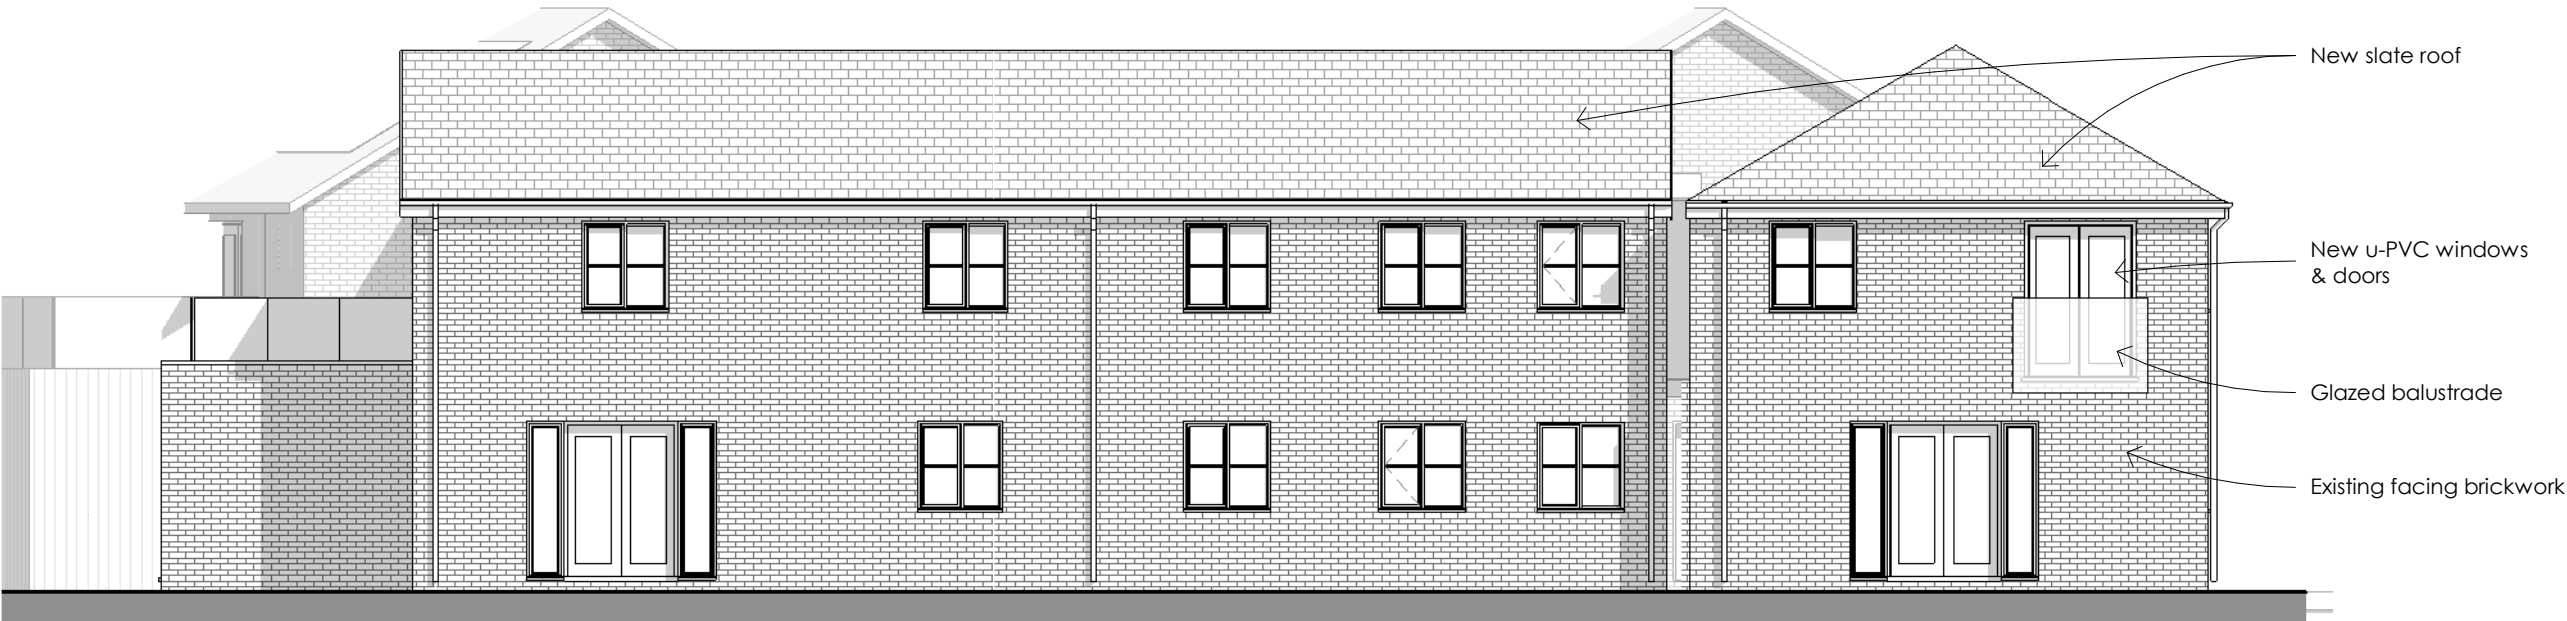

Rear Elevation
1 : 100

P01	Issued for Planning	KA	15/12/23
REV	DESCRIPTION	BY	DATE



OFF THE WALL - Architectural Services
@ offthewall_architectural
07772 113 971
cathy@offthewallarchitectural.com



CLIENT:
Trewythen Hall Care Home

ADDRESS:
Trewythen Hall, Vicarage Lane

DRAWING STATUS
PLANNING

STAGE:
Pre-Application Consultation

TITLE:
Coach House - Proposed Elevations

SCALE AT A3: 1 : 100	DATE: 30/10/23	DRAWN: CO	CHECKED: CO
PROJECT NO: 1253	DRAWING NO: 2002	REVISION: P01	