



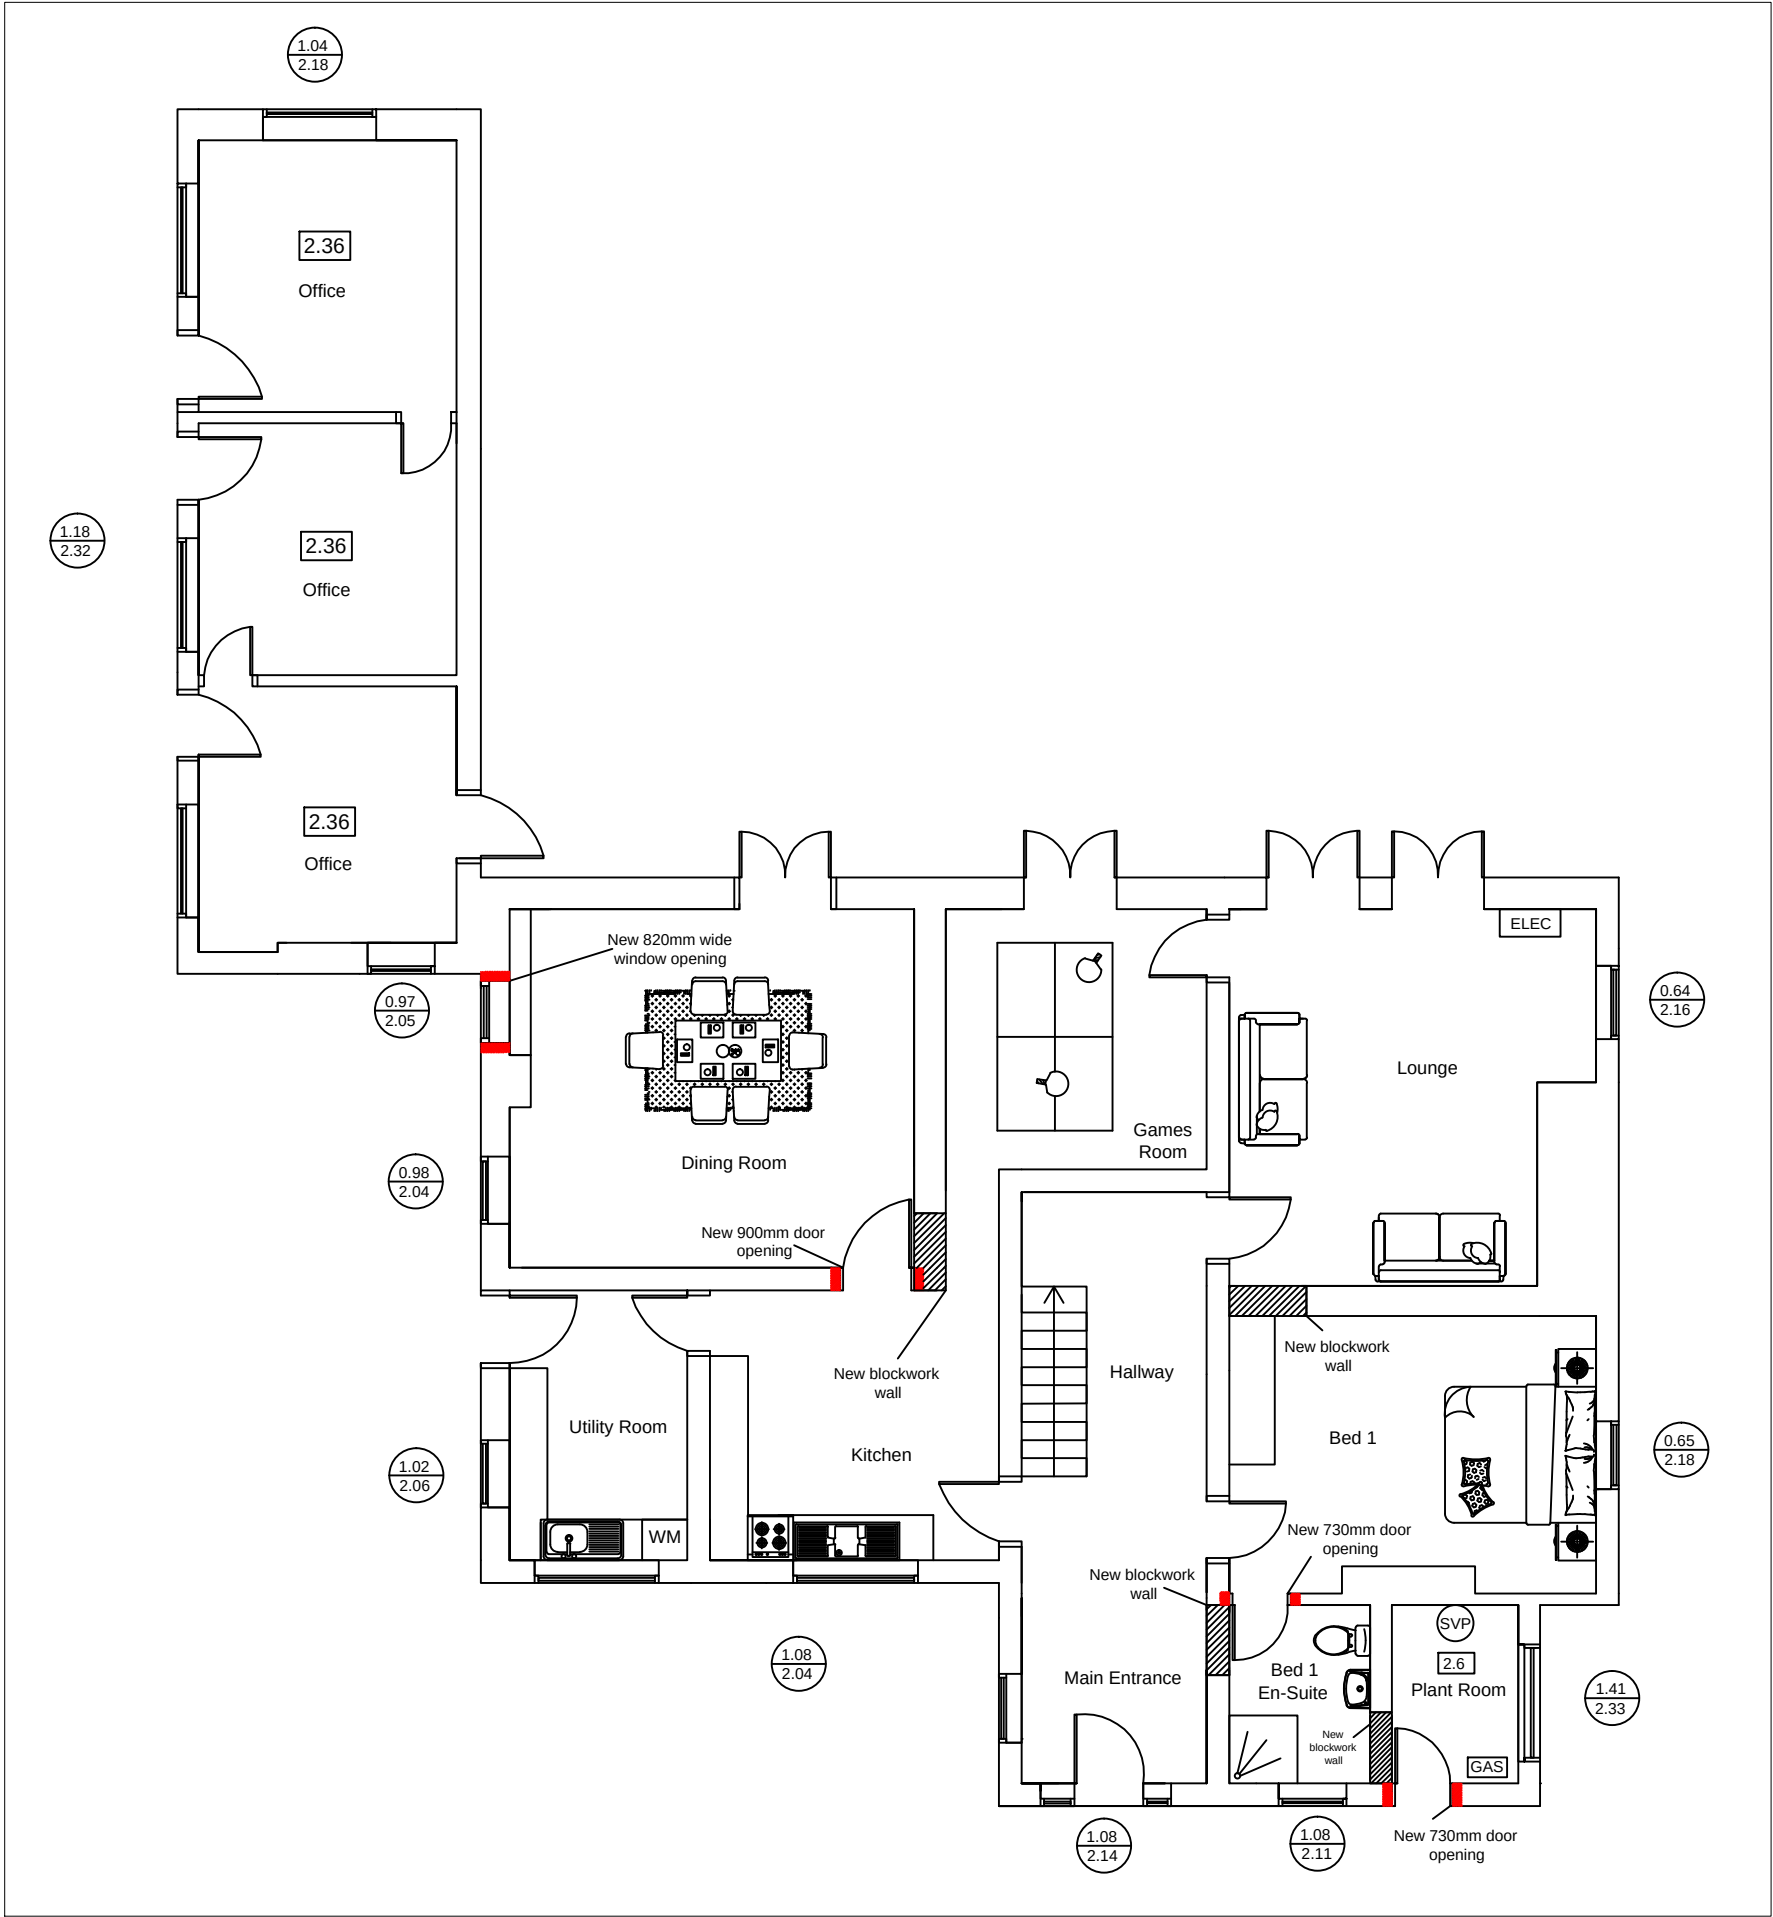

Farmhouse - Ground Floor

 

Grantley Lowe

chartered surveyors

34 St Anne Street
Liverpool
L3 3DS

t:0151 298 9669
f:0151 298 9670

www.grantleylowe.co.uk

Rev	Date	Revisions

Client **Fairpark Care Limited**

Job Title

Hullah Farm

Drawing Title
Proposed Floor Plan - Ground Floor Farmhouse

- Draft / initial / schematic ☐
- plan ☒
- Planning ☐
- Building Regulations ☐
- Structural ☐
- Construction ☐
- As Built ☐

Scale **1:100 @ A3**

Date **Nov 2021** Drawn By **WJJ**

Drawing No.	Rev
3513-08	