




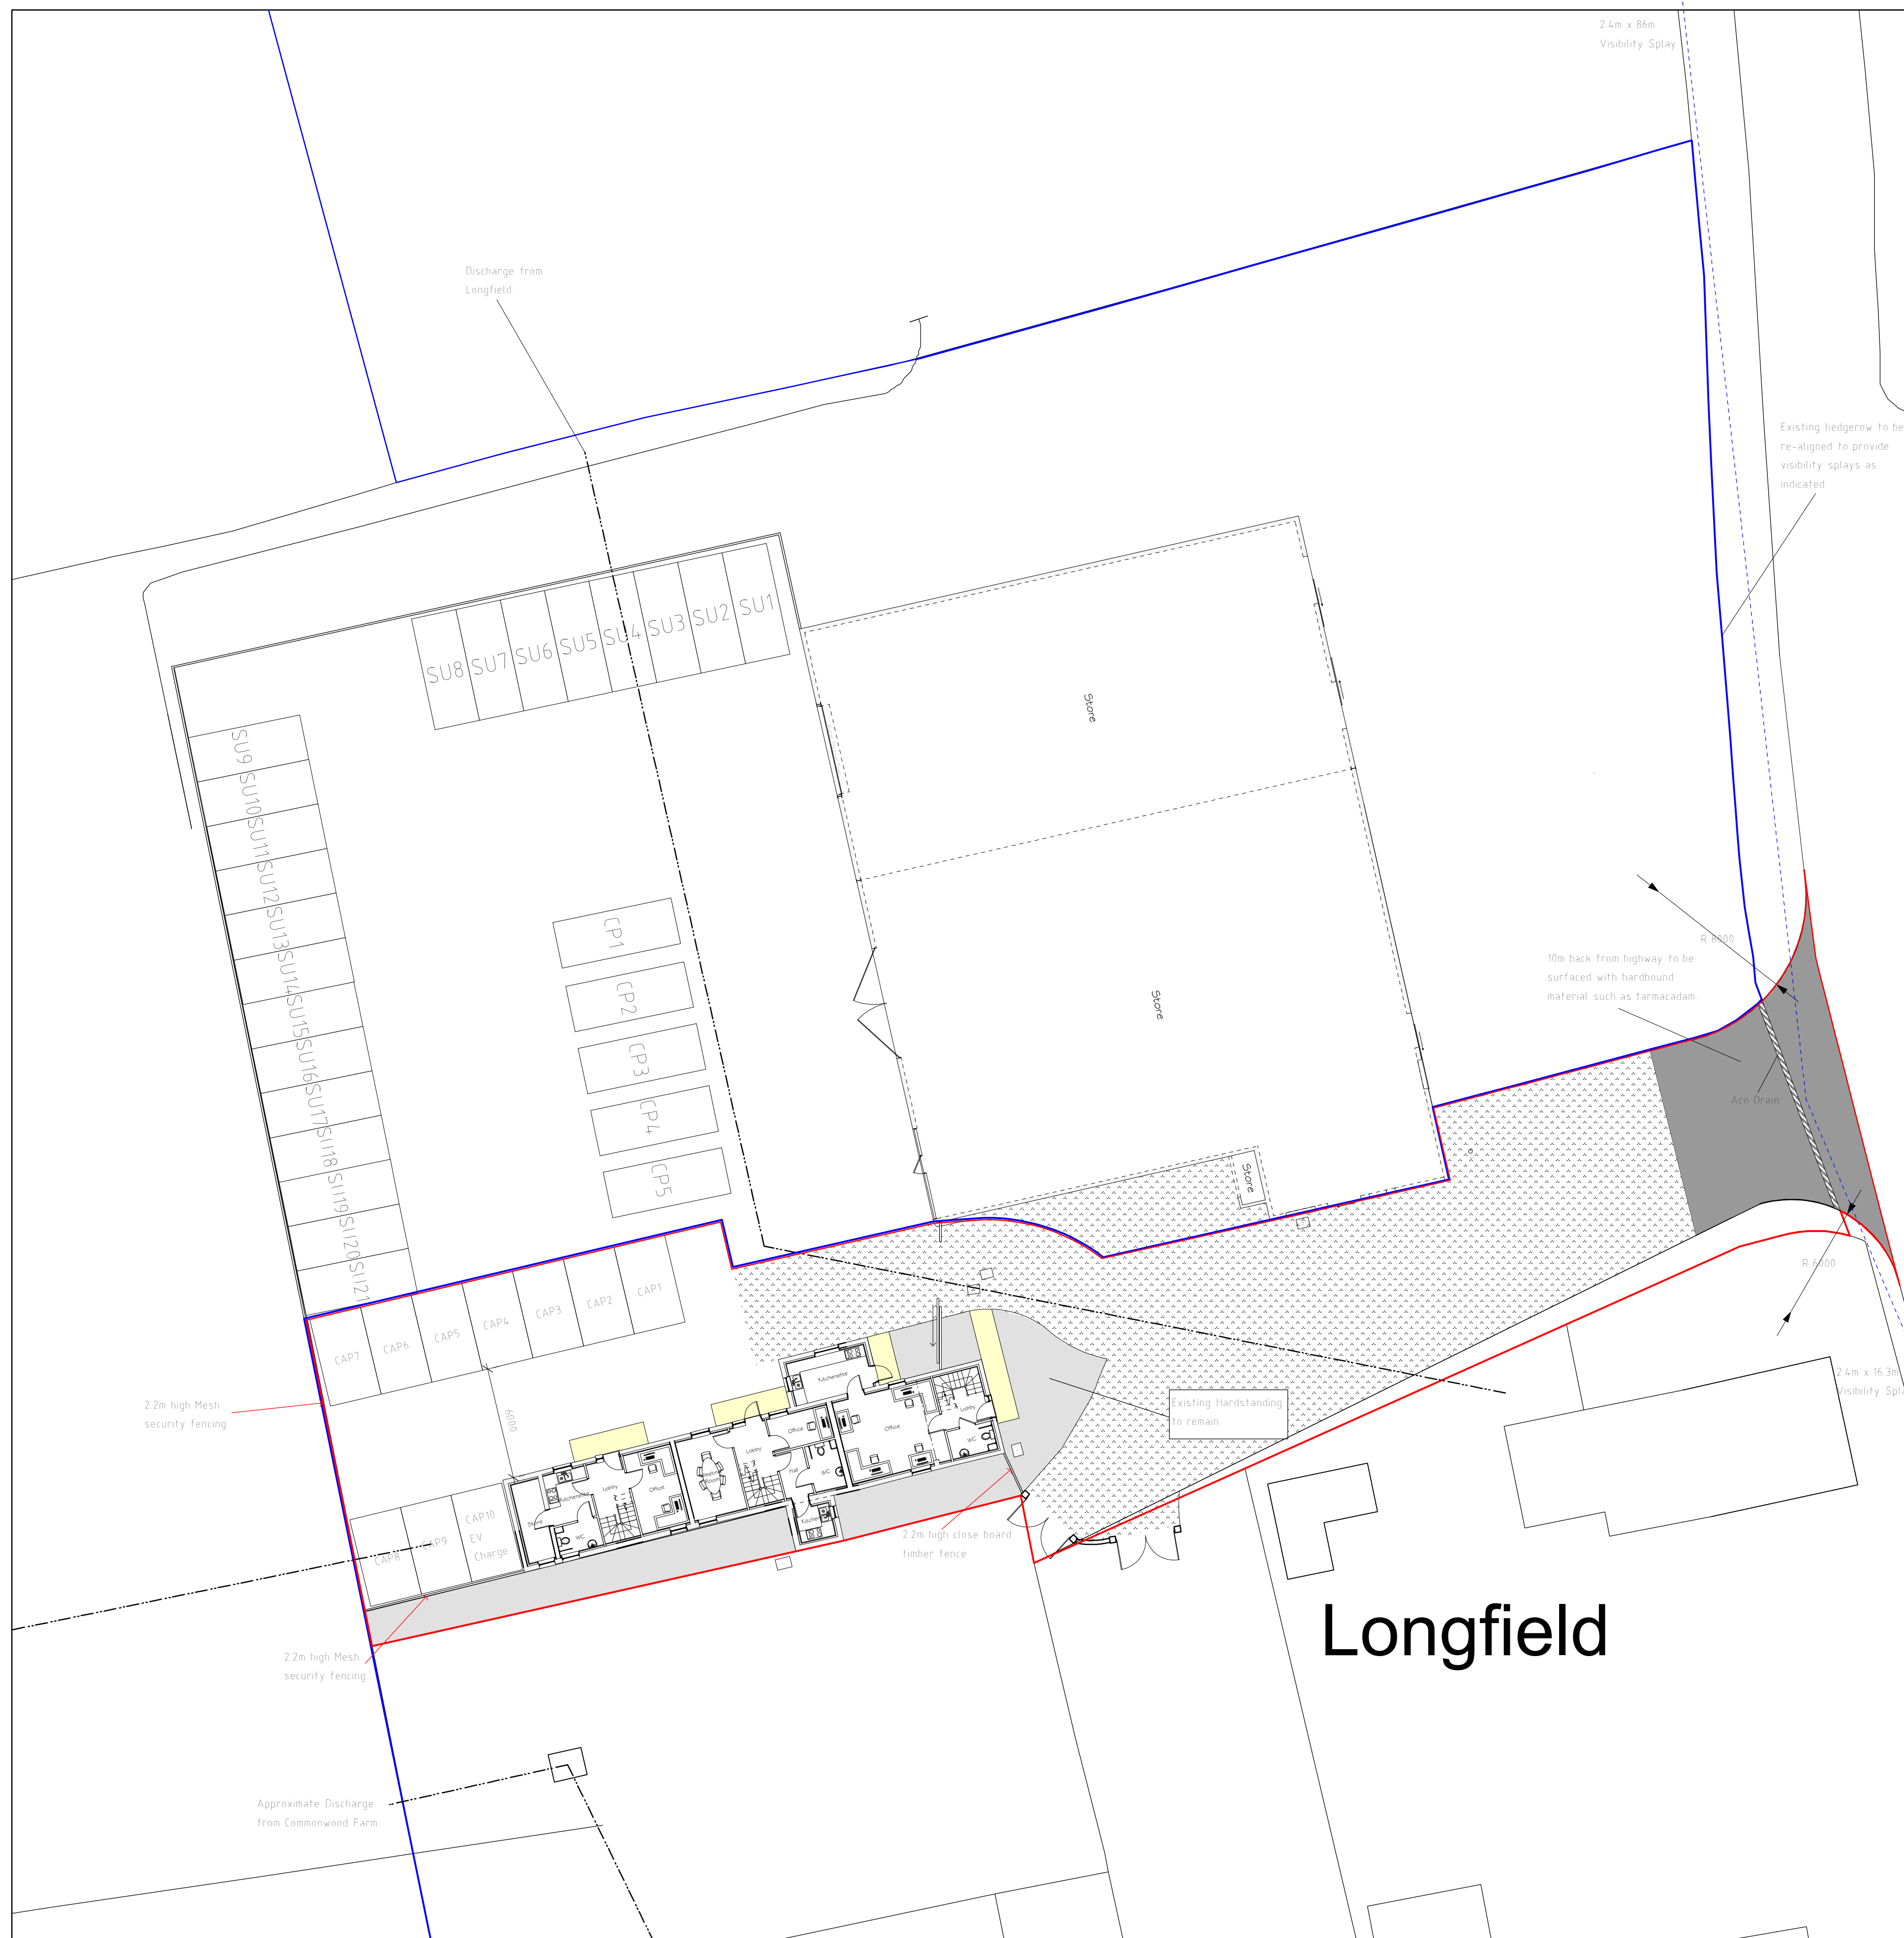

Site Plan 1:200

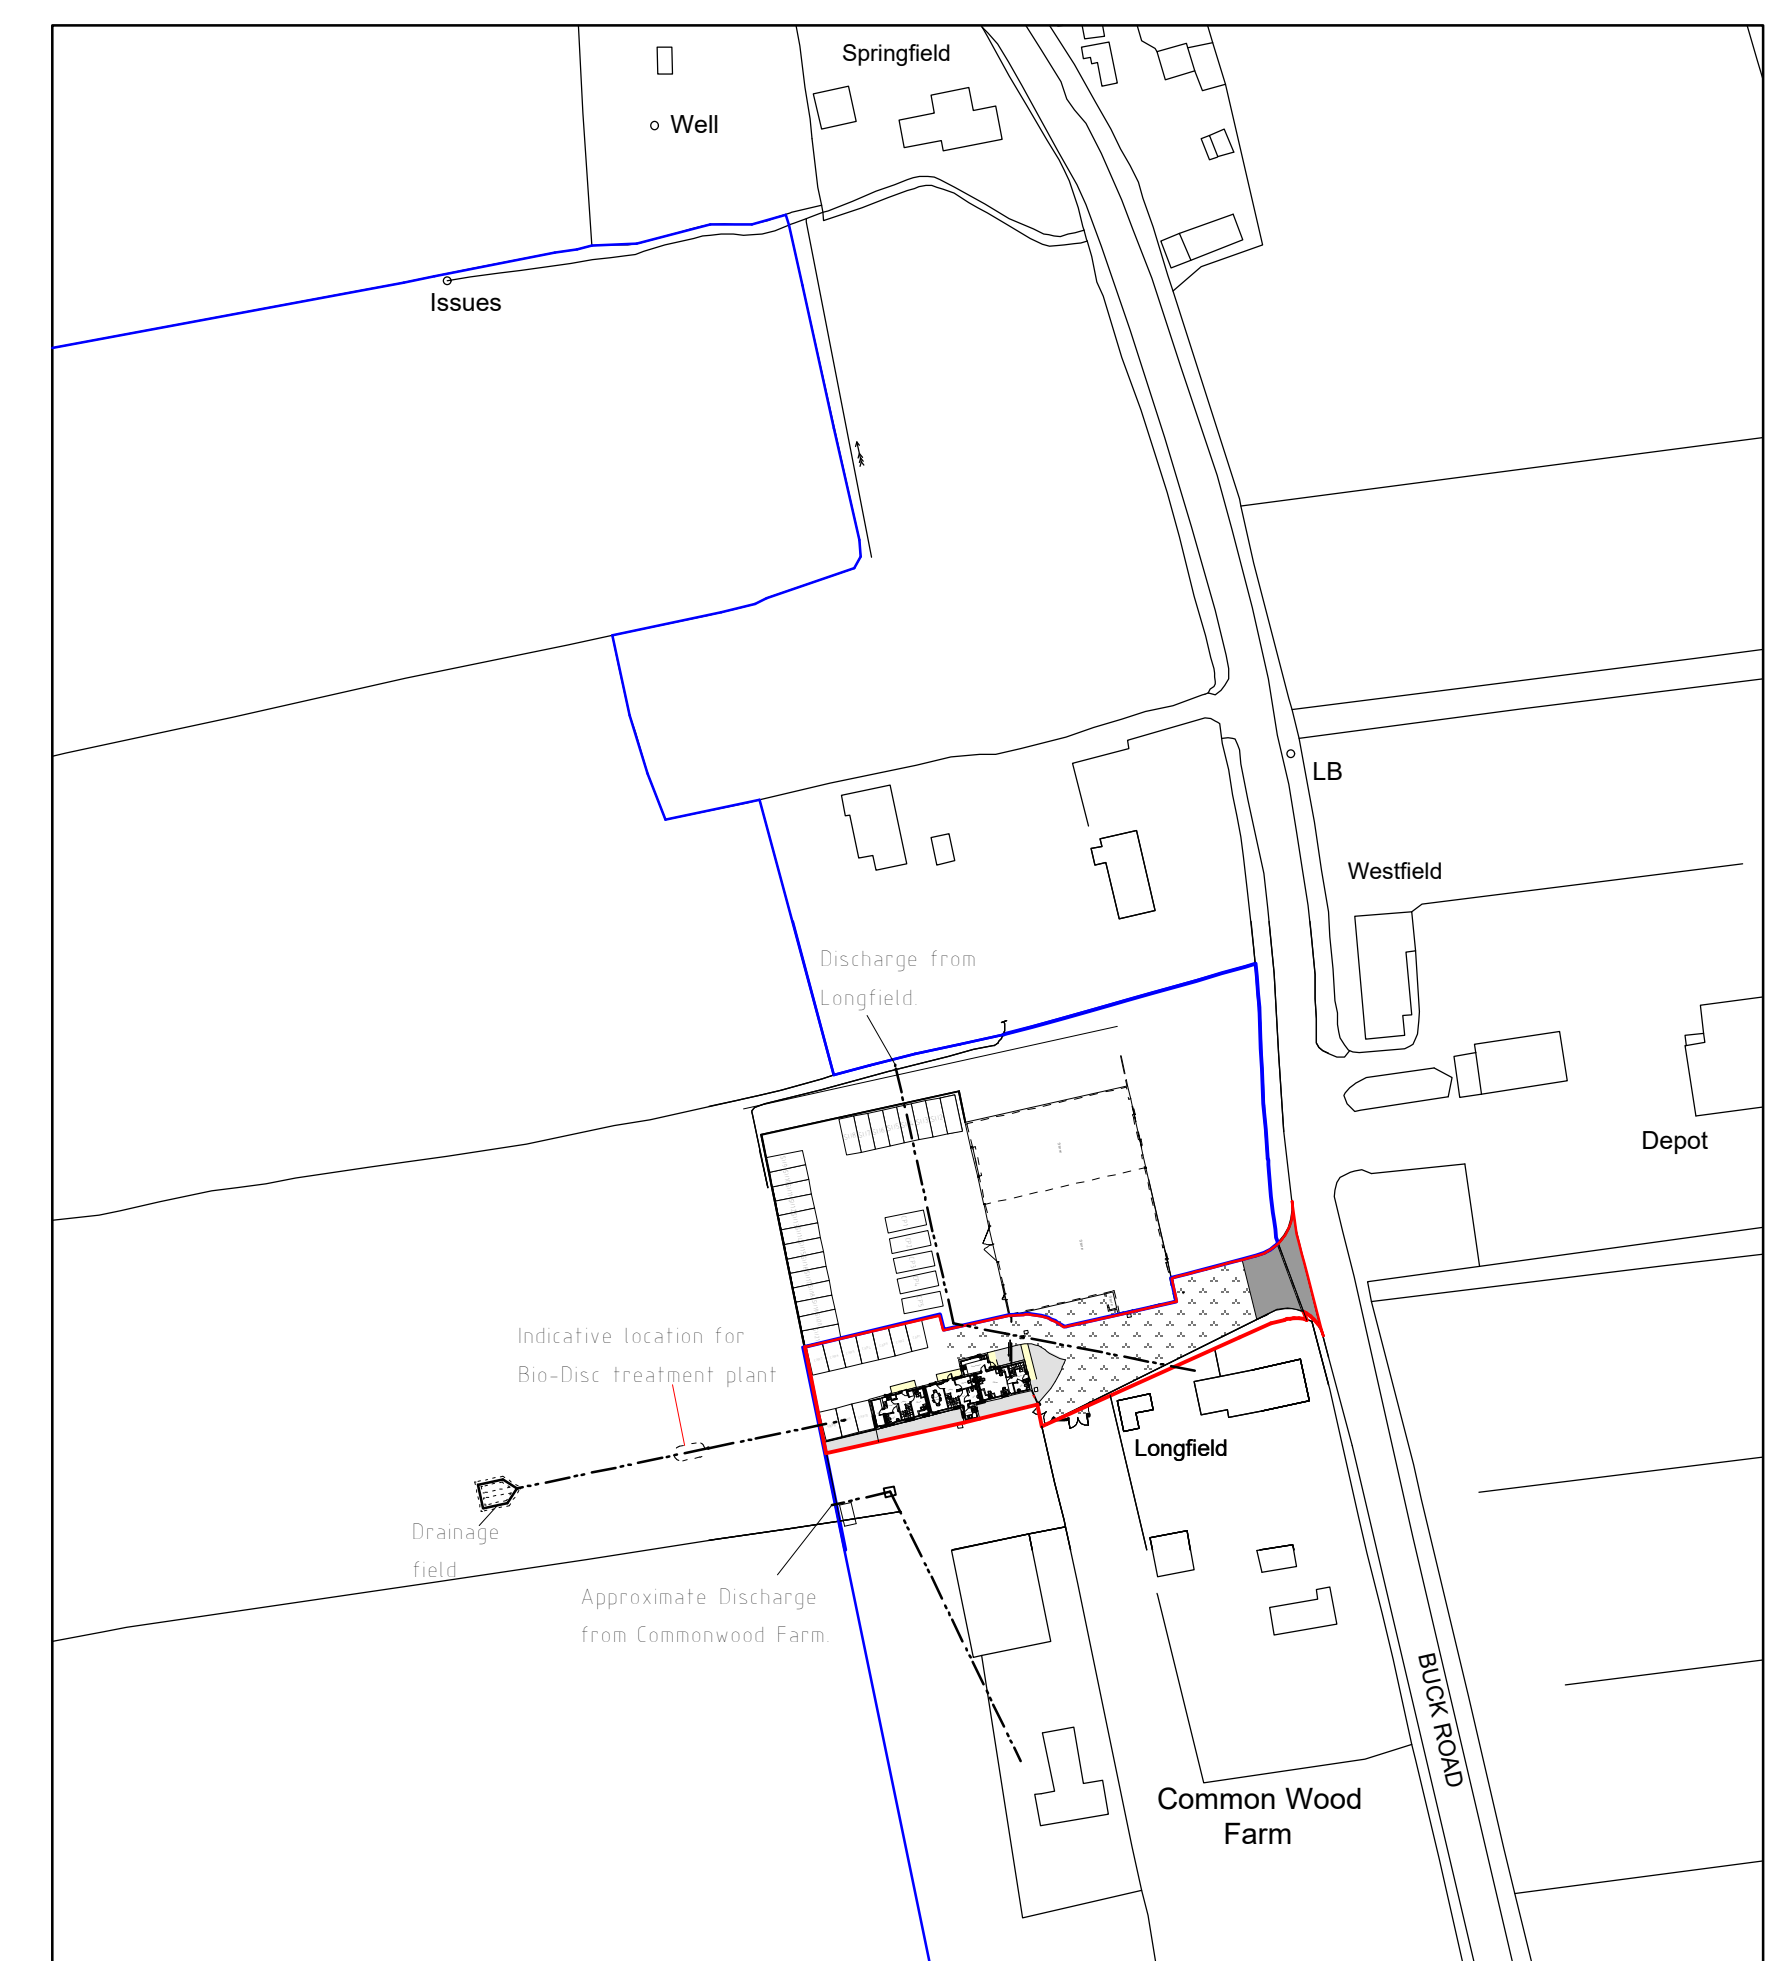

Location Plan 1:1250

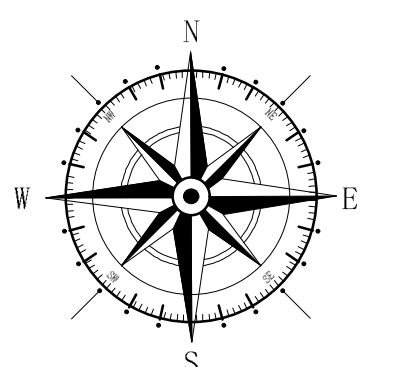

G	10/24	Drainage info added	D J E
F	07/24	Indicative drainage info added	D J E
E	03/24	Design Amends	L F
D	02/24	Highways Amends	D J E
C	03/23	Design Amends	D J E
B	03/23	Design Amends	D J E
A	03/23	Design Amends	D J E
Rev	Date	Detail	Initial

Project:
Proposed Alterations to
Yard Space at,
Buck Road, Holt,
Wrexham, LL13 9TF.

Title: Planning:Site & Location Plan	Scale: (A1) 1:200 & 1:1250
--	----------------------------------

Drawn By: D.J.Edwards	Date: March 2023
--------------------------	---------------------

Drawing No: B164/004	Sheet: 1 of 1
-------------------------	------------------



Office 3K4,
Redwither Business Tower,
Wrexham. LL13 9XT
Tel: 01978 356500

© copyright all rights reserved