


M.H.	COVER	INVERT	DEPTH	SIZE
S1	97.650	97.150	0.500m	320Ø
S2	97.650	97.150	0.500m	320Ø
S3	97.100	96.600	0.500m	320Ø

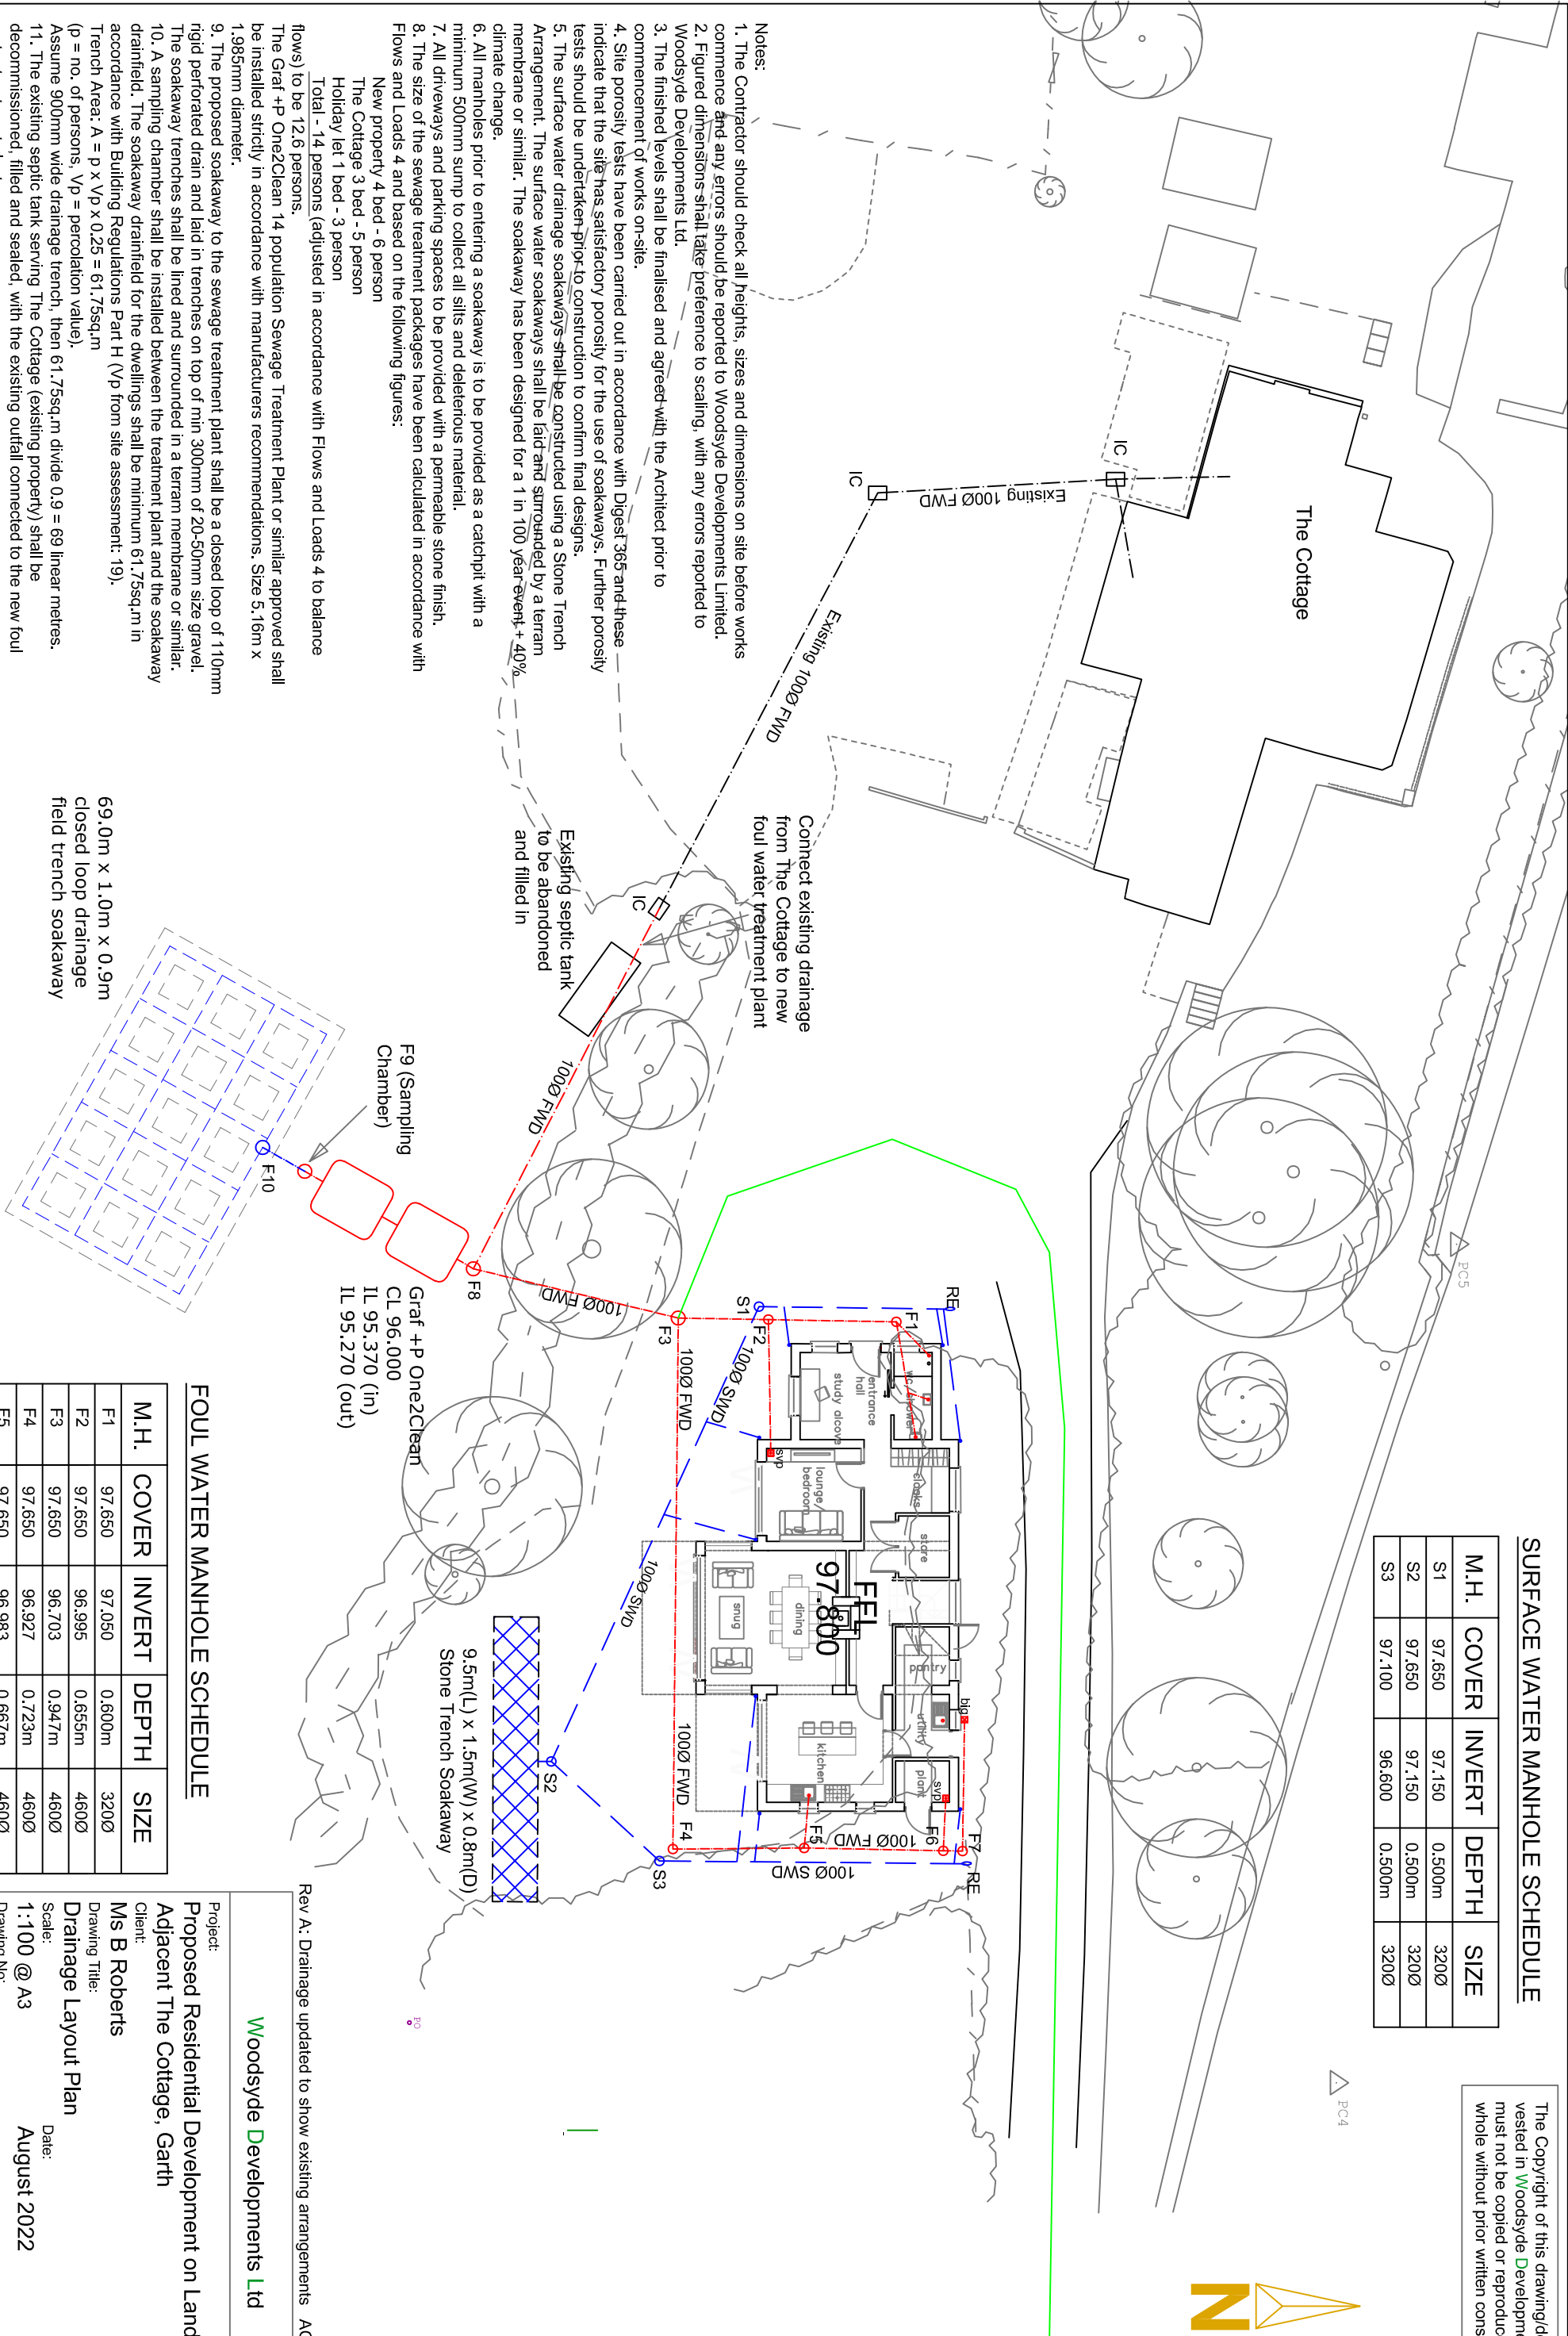

M.H.	COVER	INVERT	DEPTH	SIZE
F1	97.650	97.050	0.600m	320Ø
F2	97.650	96.995	0.655m	460Ø
F3	97.650	96.703	0.947m	460Ø
F4	97.650	96.927	0.723m	460Ø
F5	97.650	96.983	0.667m	460Ø
F6	97.650	97.041	0.609m	460Ø
F7	97.650	97.050	0.600m	320Ø
F8	96.000	95.400	0.600m	320Ø
F9	96.000	95.248	0.752m	460Ø
F10	96.000	95.224	0.776m	460Ø

FOUL WATER MANHOLE SCHEDULE

Project:
Proposed Residential Development on Land
Adjacent The Cottage, Garth
Client:
Ms B Roberts
Drawing Title:
Drainage Layout Plan
Scale:
1:100 @ A3
Date:
August 2022
Drawing No:
TC-GA-302: Rev A

The Poppies, Lower Road, Harmer Hill, Shropshire, SY4 3QX.
Tel: 01939 290483 Mob: 07527 352084
email: andrew@awgough.co.uk