


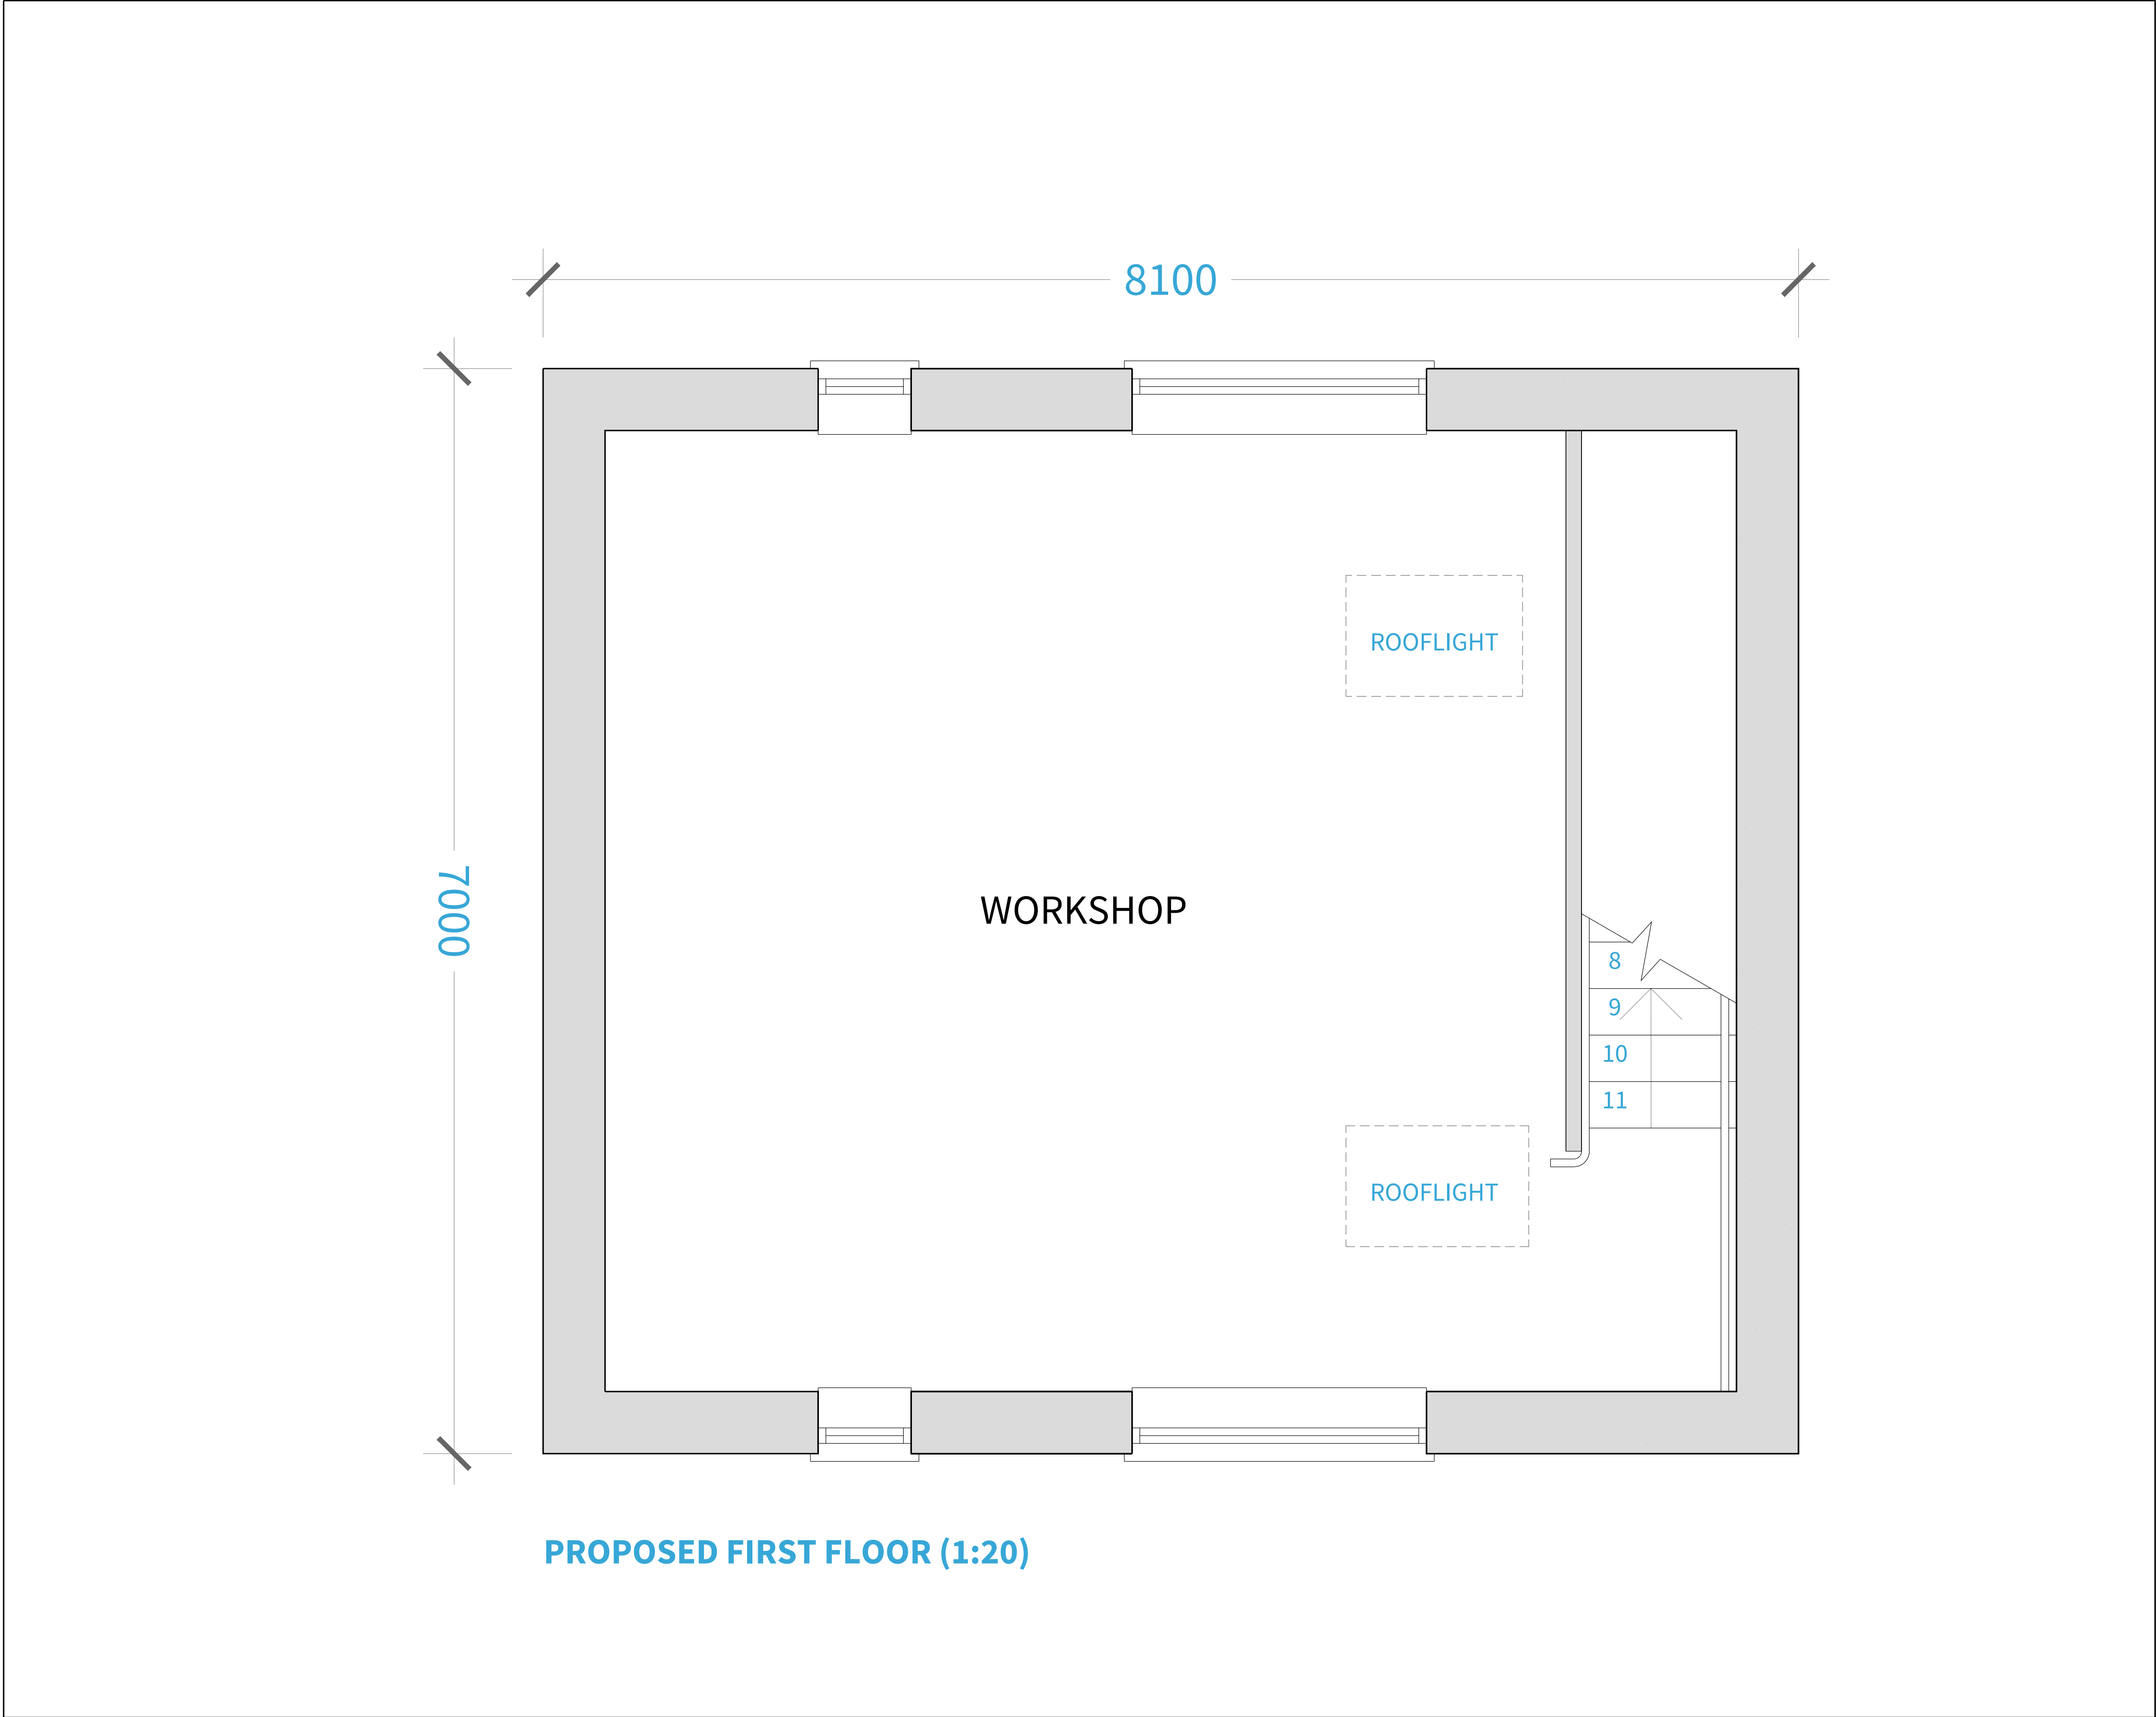

Do not scale this drawing. Check all dimensions on site. This drawing to be read in conjunction with all relevant drawings. All work to be in accordance with Building Regulations and relevant British Standards. This drawing produced for use in this project only and may not be used for any other purpose. This drawing may not be reproduced without prior written agreement.

1:20

400 mm

1 M

2 M

A

Initial Drawing Issue

01.12.2023

ER

CH

| REV | DESCRIPTION | DATE | BY | CHECK |
|-----|-------------|------|----|-------|
|-----|-------------|------|----|-------|

CLIENT

ALANA

PROJECT

GROVE COTTAGE  
WREXHAM LL13 0PF

TITLE

**PROPOSED OUTBUILDING**  
PROPOSED FIRST FLOOR PLAN

|                    |                        |                      |               |
|--------------------|------------------------|----------------------|---------------|
| SCALE @ A1<br>1:20 | DATE<br>01.12.2023     | DRAWN<br>ER          | CHECKED<br>CH |
| PROJECT No.<br>--- | DRAWING No.<br>(20) 03 | REVISION<br><b>A</b> |               |