
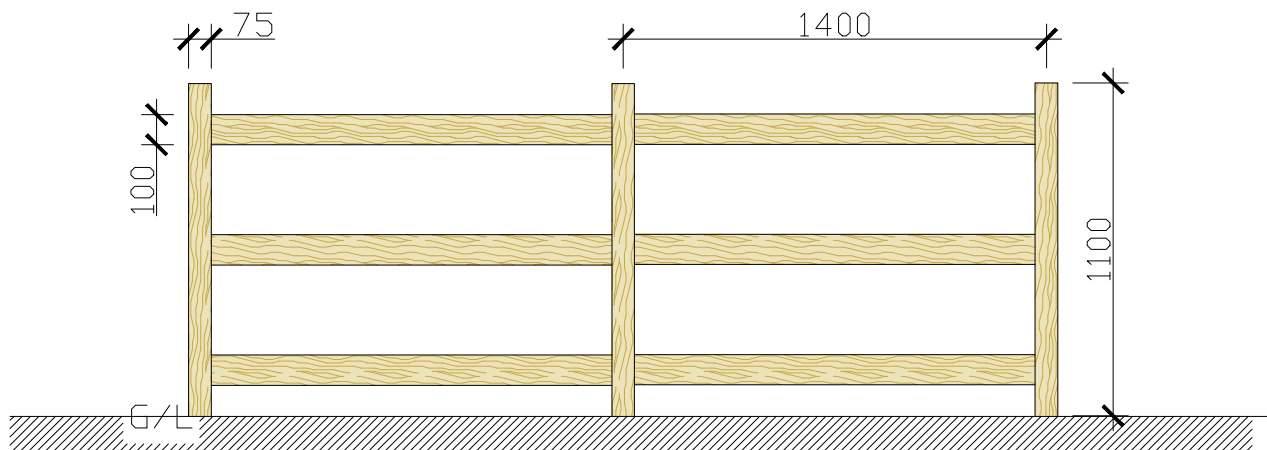


Proposed Site Plan

Scale 1:100

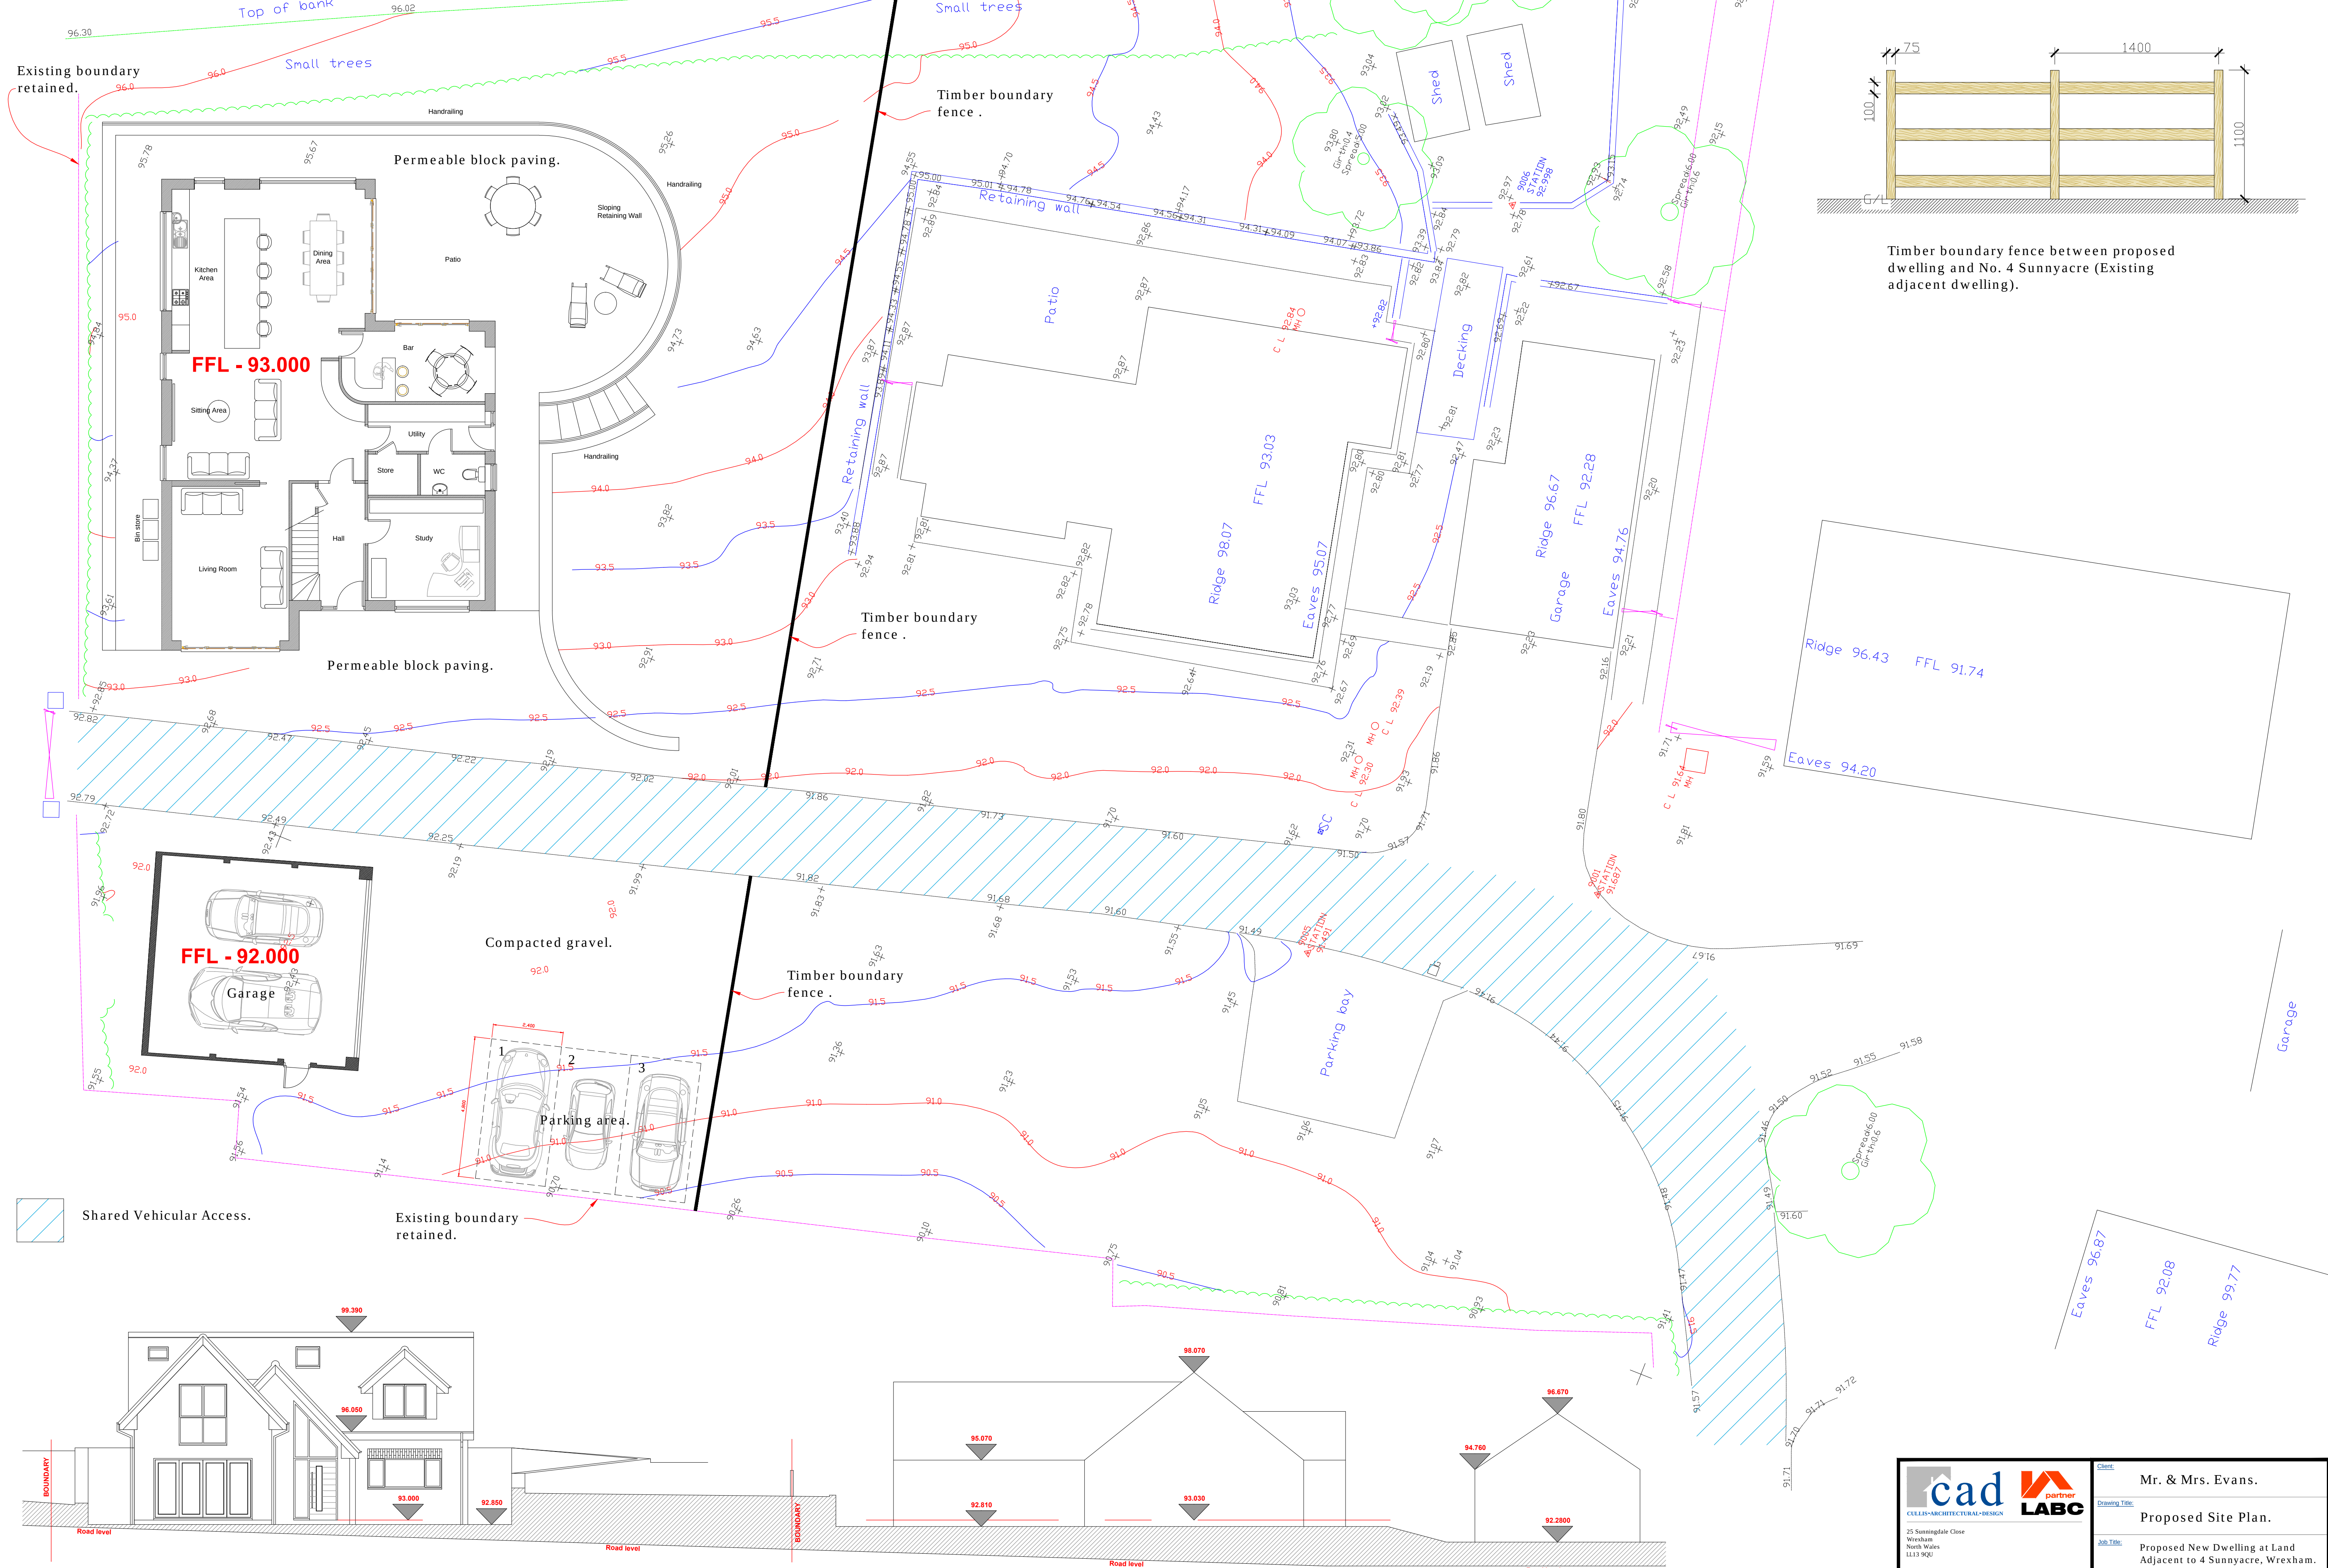

Timber boundary fence between proposed dwelling and No. 4 Sunnyacre (Existing adjacent dwelling).

Proposed Site Section

1:100

|   |               |                                                                 |      |            |
|---|---------------|-----------------------------------------------------------------|------|------------|
| <br>CULLIS-ARCHITECTURAL-DESIGN<br>25 Sunningdale Close<br>Wrexham<br>North Wales<br>LL13 9QU<br>T 01978 264376<br>M 07791 480768<br>E ajones540@btinternet.com | Client        | Mr. & Mrs. Evans.                                               |      |            |
|   | Drawing Title | Proposed Site Plan.                                             |      |            |
|   | Job Title     | Proposed New Dwelling at Land Adjacent to 4 Sunnyacre, Wrexham. |      |            |
|   | Date          | Scale                                                           | Rev. | Draw No.   |
|   | Feb 2021      | 1:100 at A1                                                     |      | PD202 / 02 |