


REVISIONS			
Rev	Description	Date	By
A	- TREE SURVEY UNDERLAID - PARKING SPACES ADJUSTED TO RETAIN TREES	22.11.23	BA
B	- PARKING SPACES ALONG WESTERN SECTION REMOVED	03.01.24	LB
C	- PARKING AREA AMENDED	22.01.24	LB
D	- SITE BOUNDARY UPDATED	30.01.24	LB
E	- DETAILS AND SCALE AMENDED	16.02.24	LB

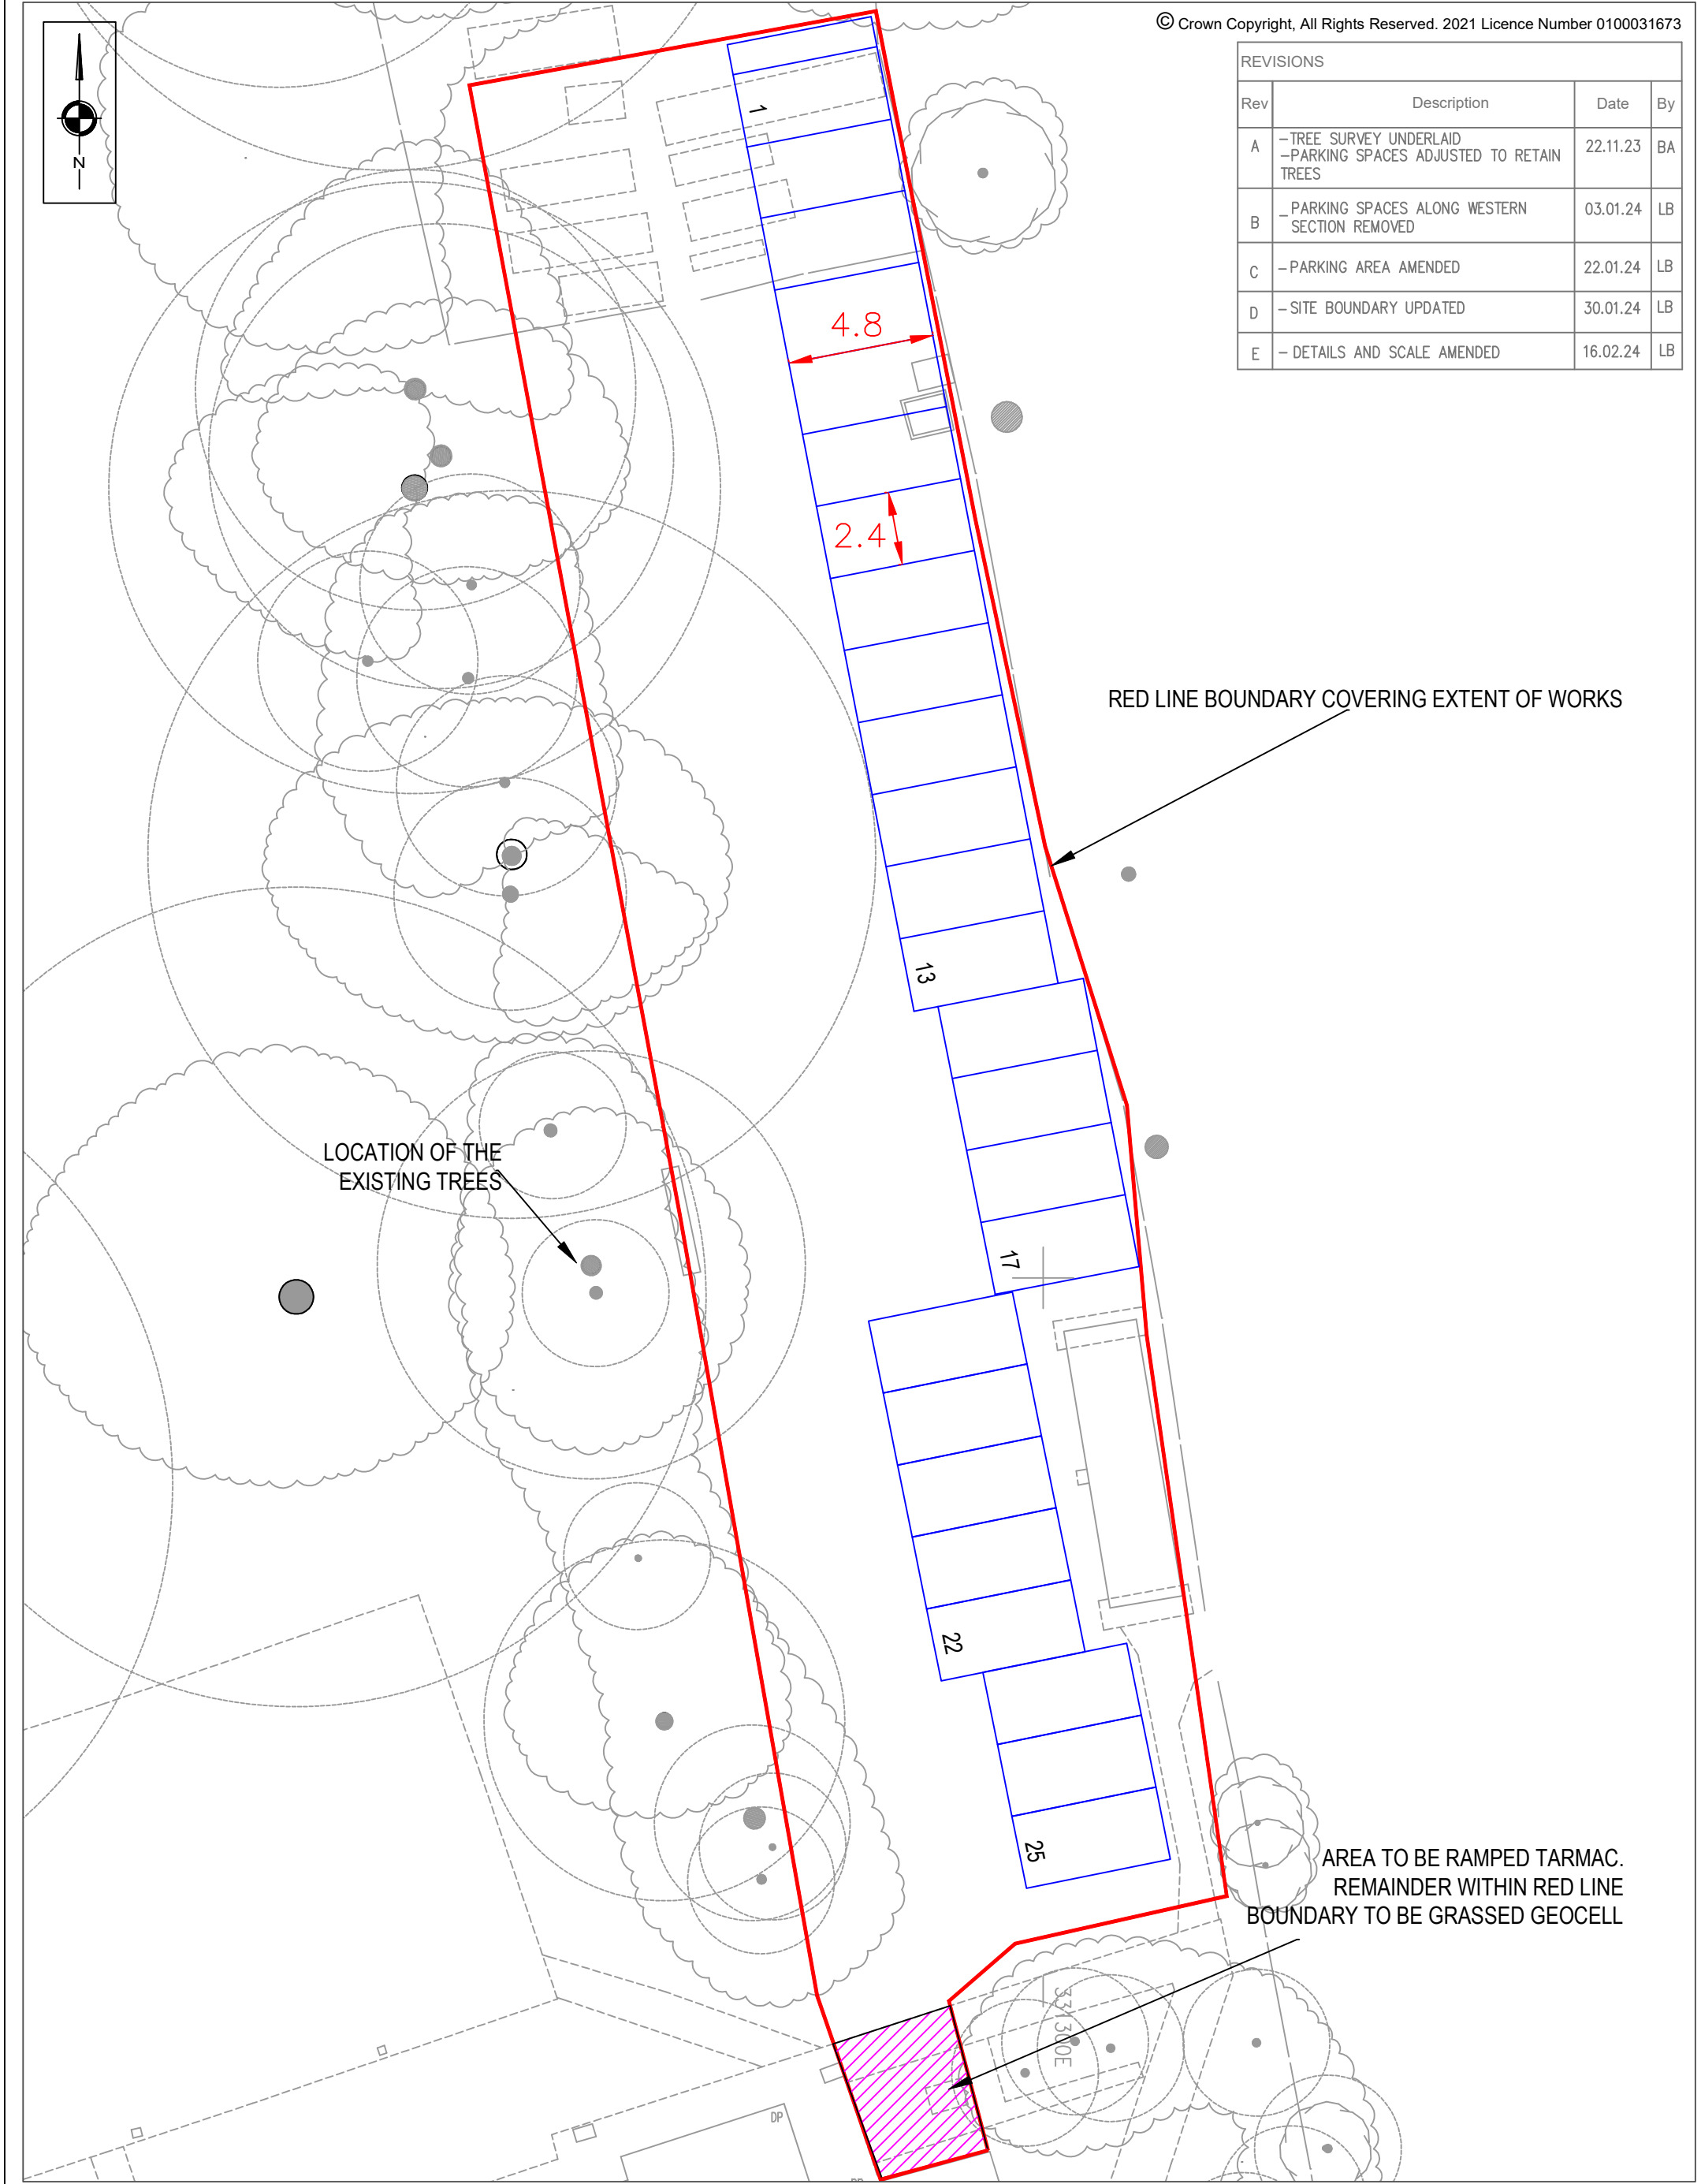

SCP Transportation Planning : Infrastructure Design Colwyn Chambers, 19 York Street, Manchester, M2 3BA, Tel 0161 832 4400, www.scptransport.co.uk, Email info@scptransport.co.uk	Client BERSHAM SCHOOLS LIMITED	Drawing Title PROPOSED SITE PLAN	Scale 1:200 @ A3	By BA	Drawing No. SCP/230585/D01
	Project Title BERSHAM ROAD, WREXHAM		Date 16.02.2024	Checked PT	
			Approved/Unapproved -	Status PLANNING	Revision E