


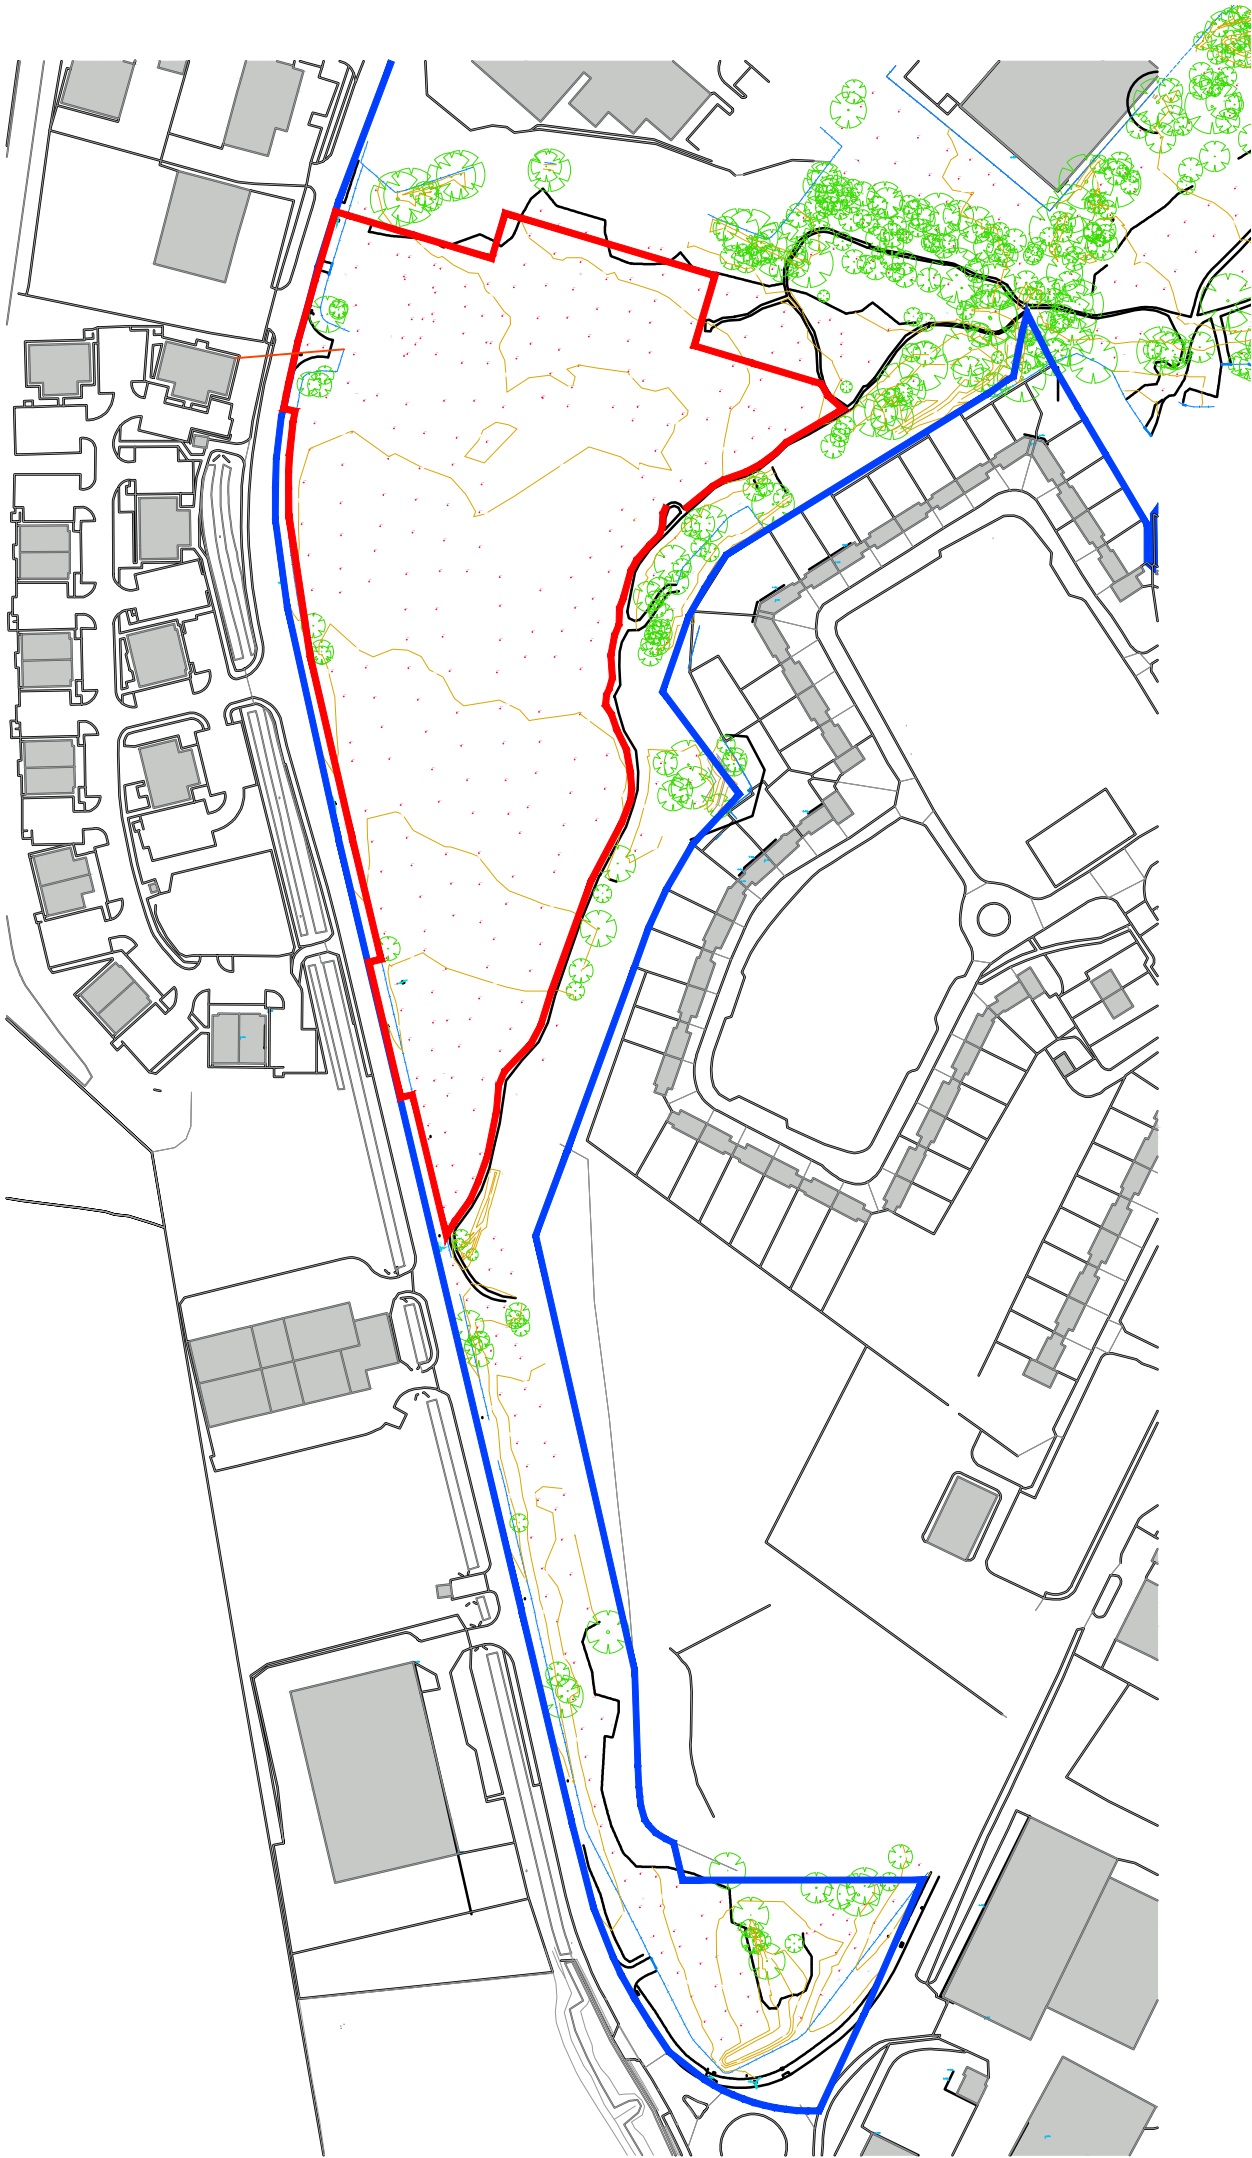

Rev	Description	By	Date
P03	Draft Planning Issue	MC	05.01.22
P04	Planning Issue	MC	07.02.22



MC

AU

Modern City

Architecture & Urbanism

Eastgate

2 Castle Street

Castletfield

Manchester

M3 4LZ

t: 0161 974 7203

e: info@mcau.co.uk

www.mcau.co.uk

Client
FI REAL ESTATE MANAGEMENT

Project
Site 5
Wrexham

Description
Existing Site plan

Status		
PLANNING		
Scale	Drawn By	Date
1:2500 @A3	PJ	DEC21
Job Number	Drawing Number	Revision
1200	02-000	P04