




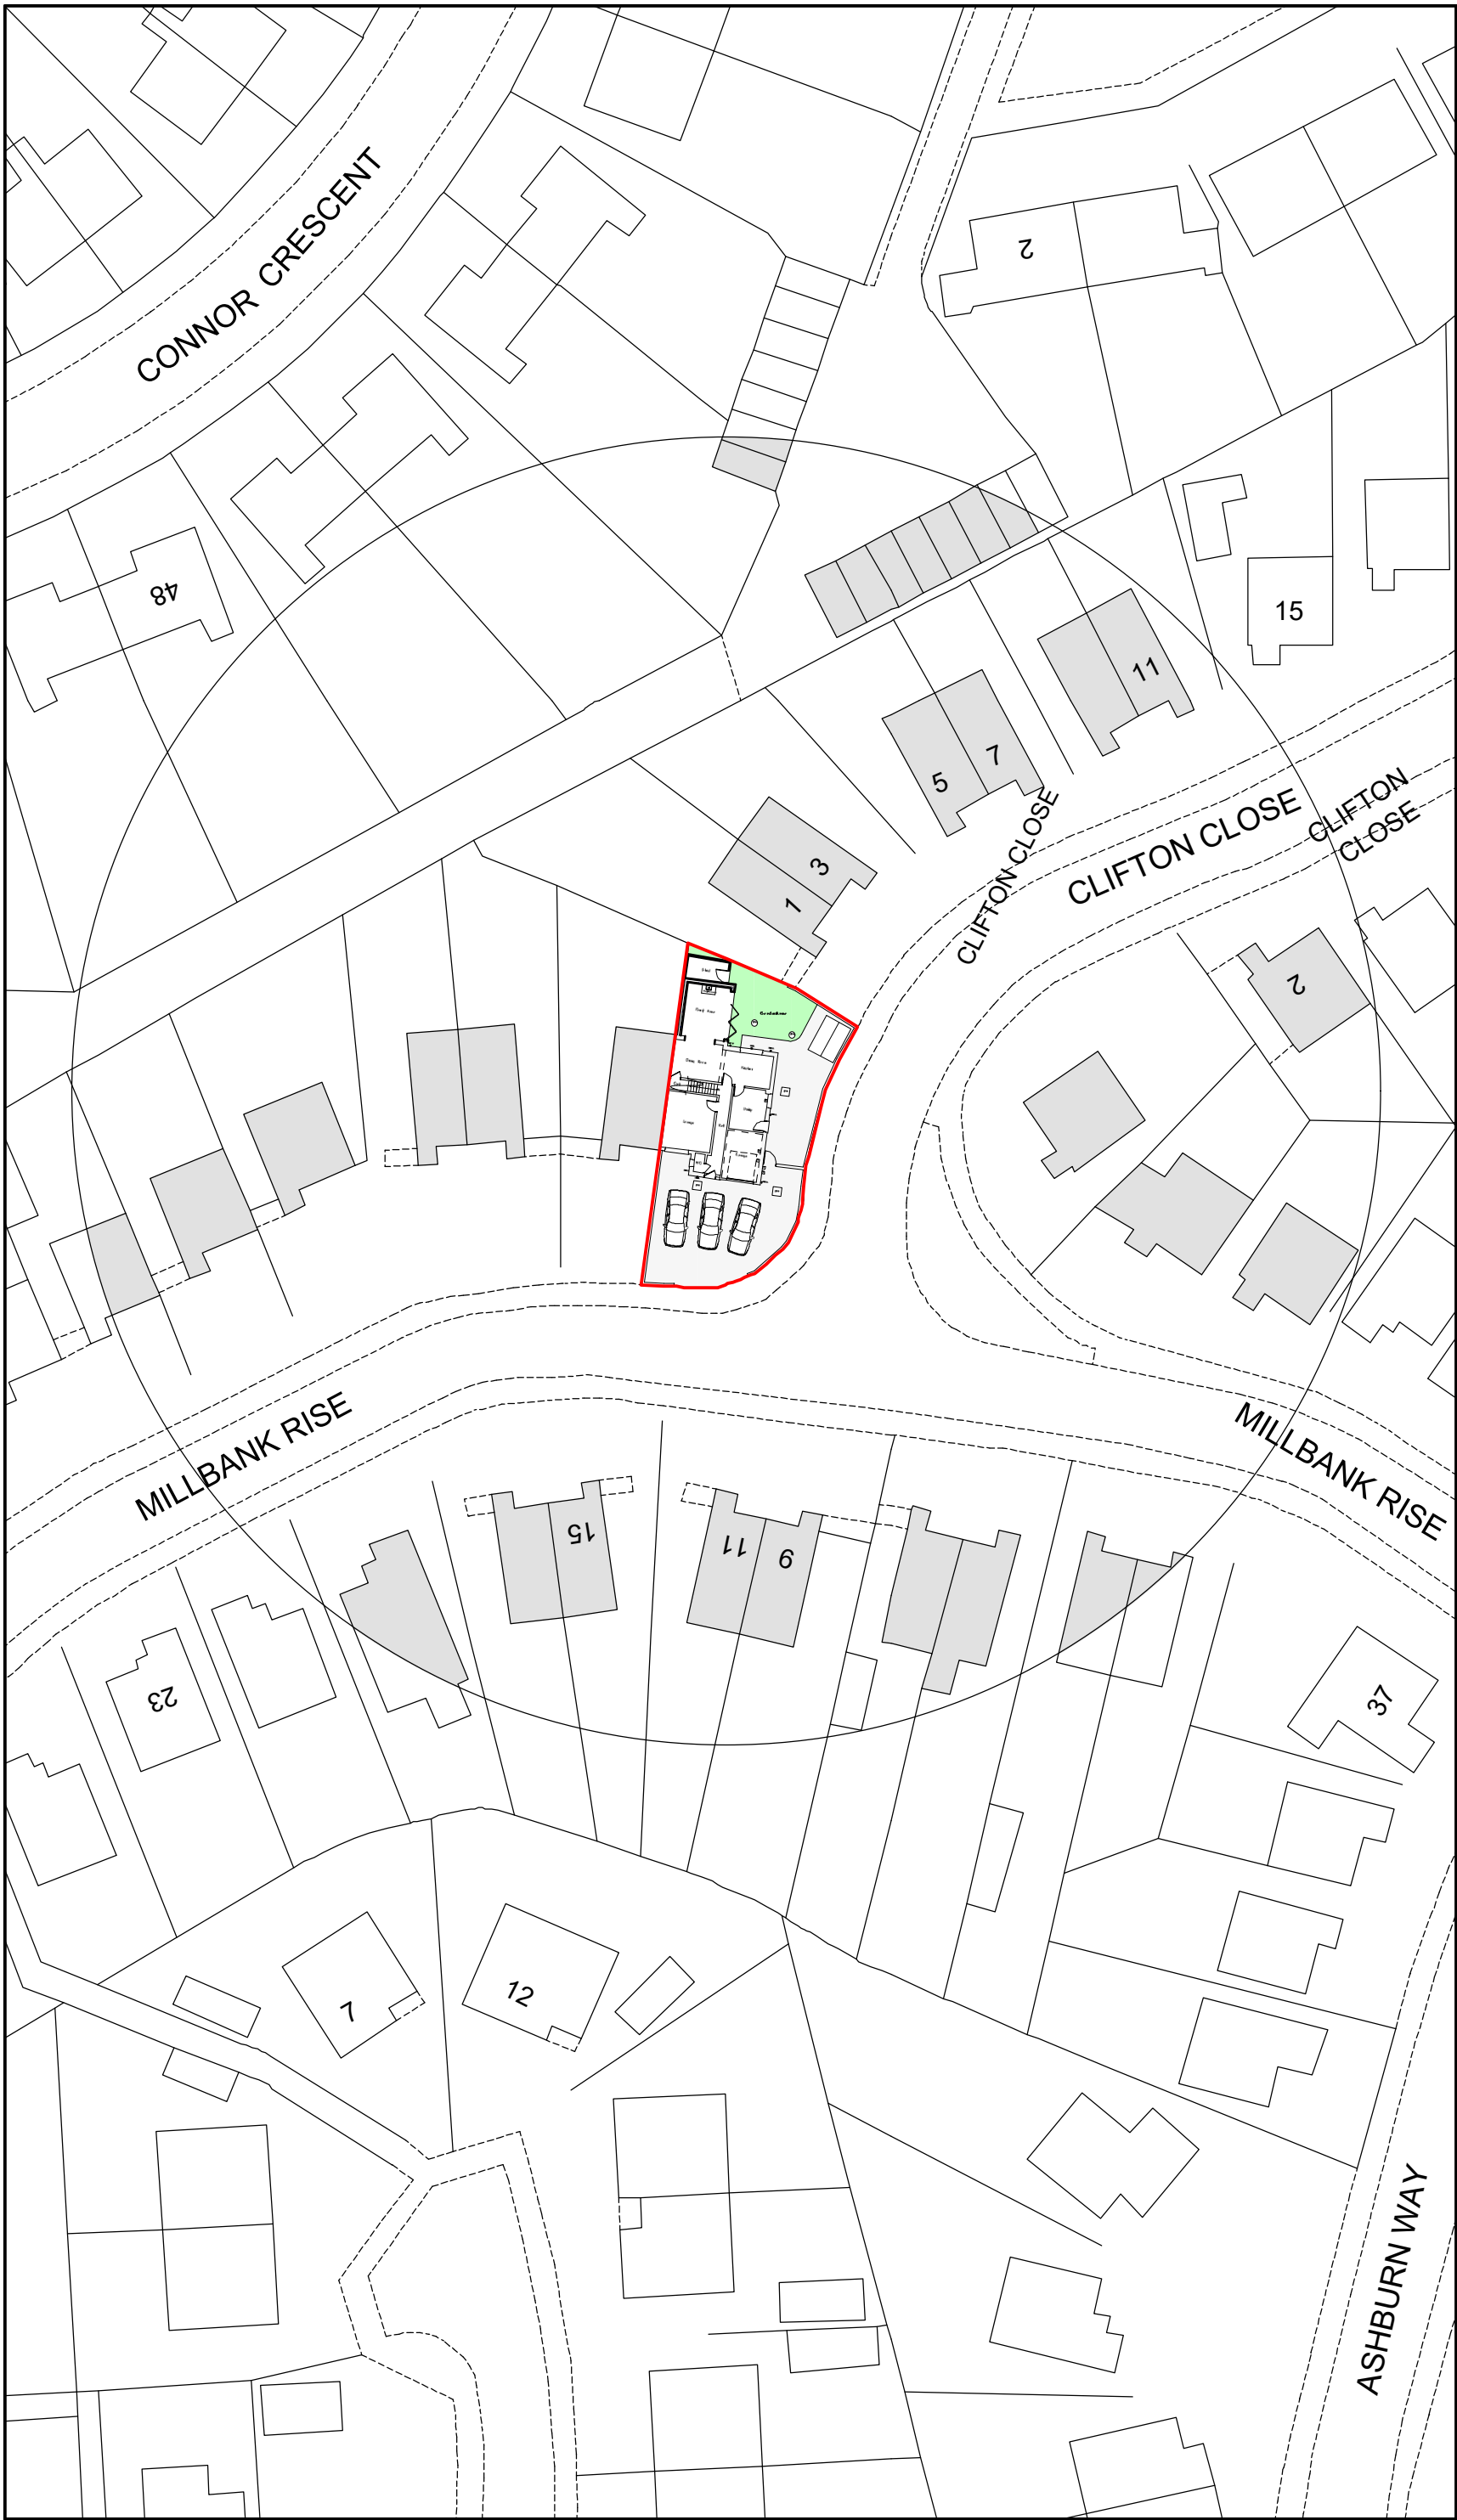

Site Plan 1:500

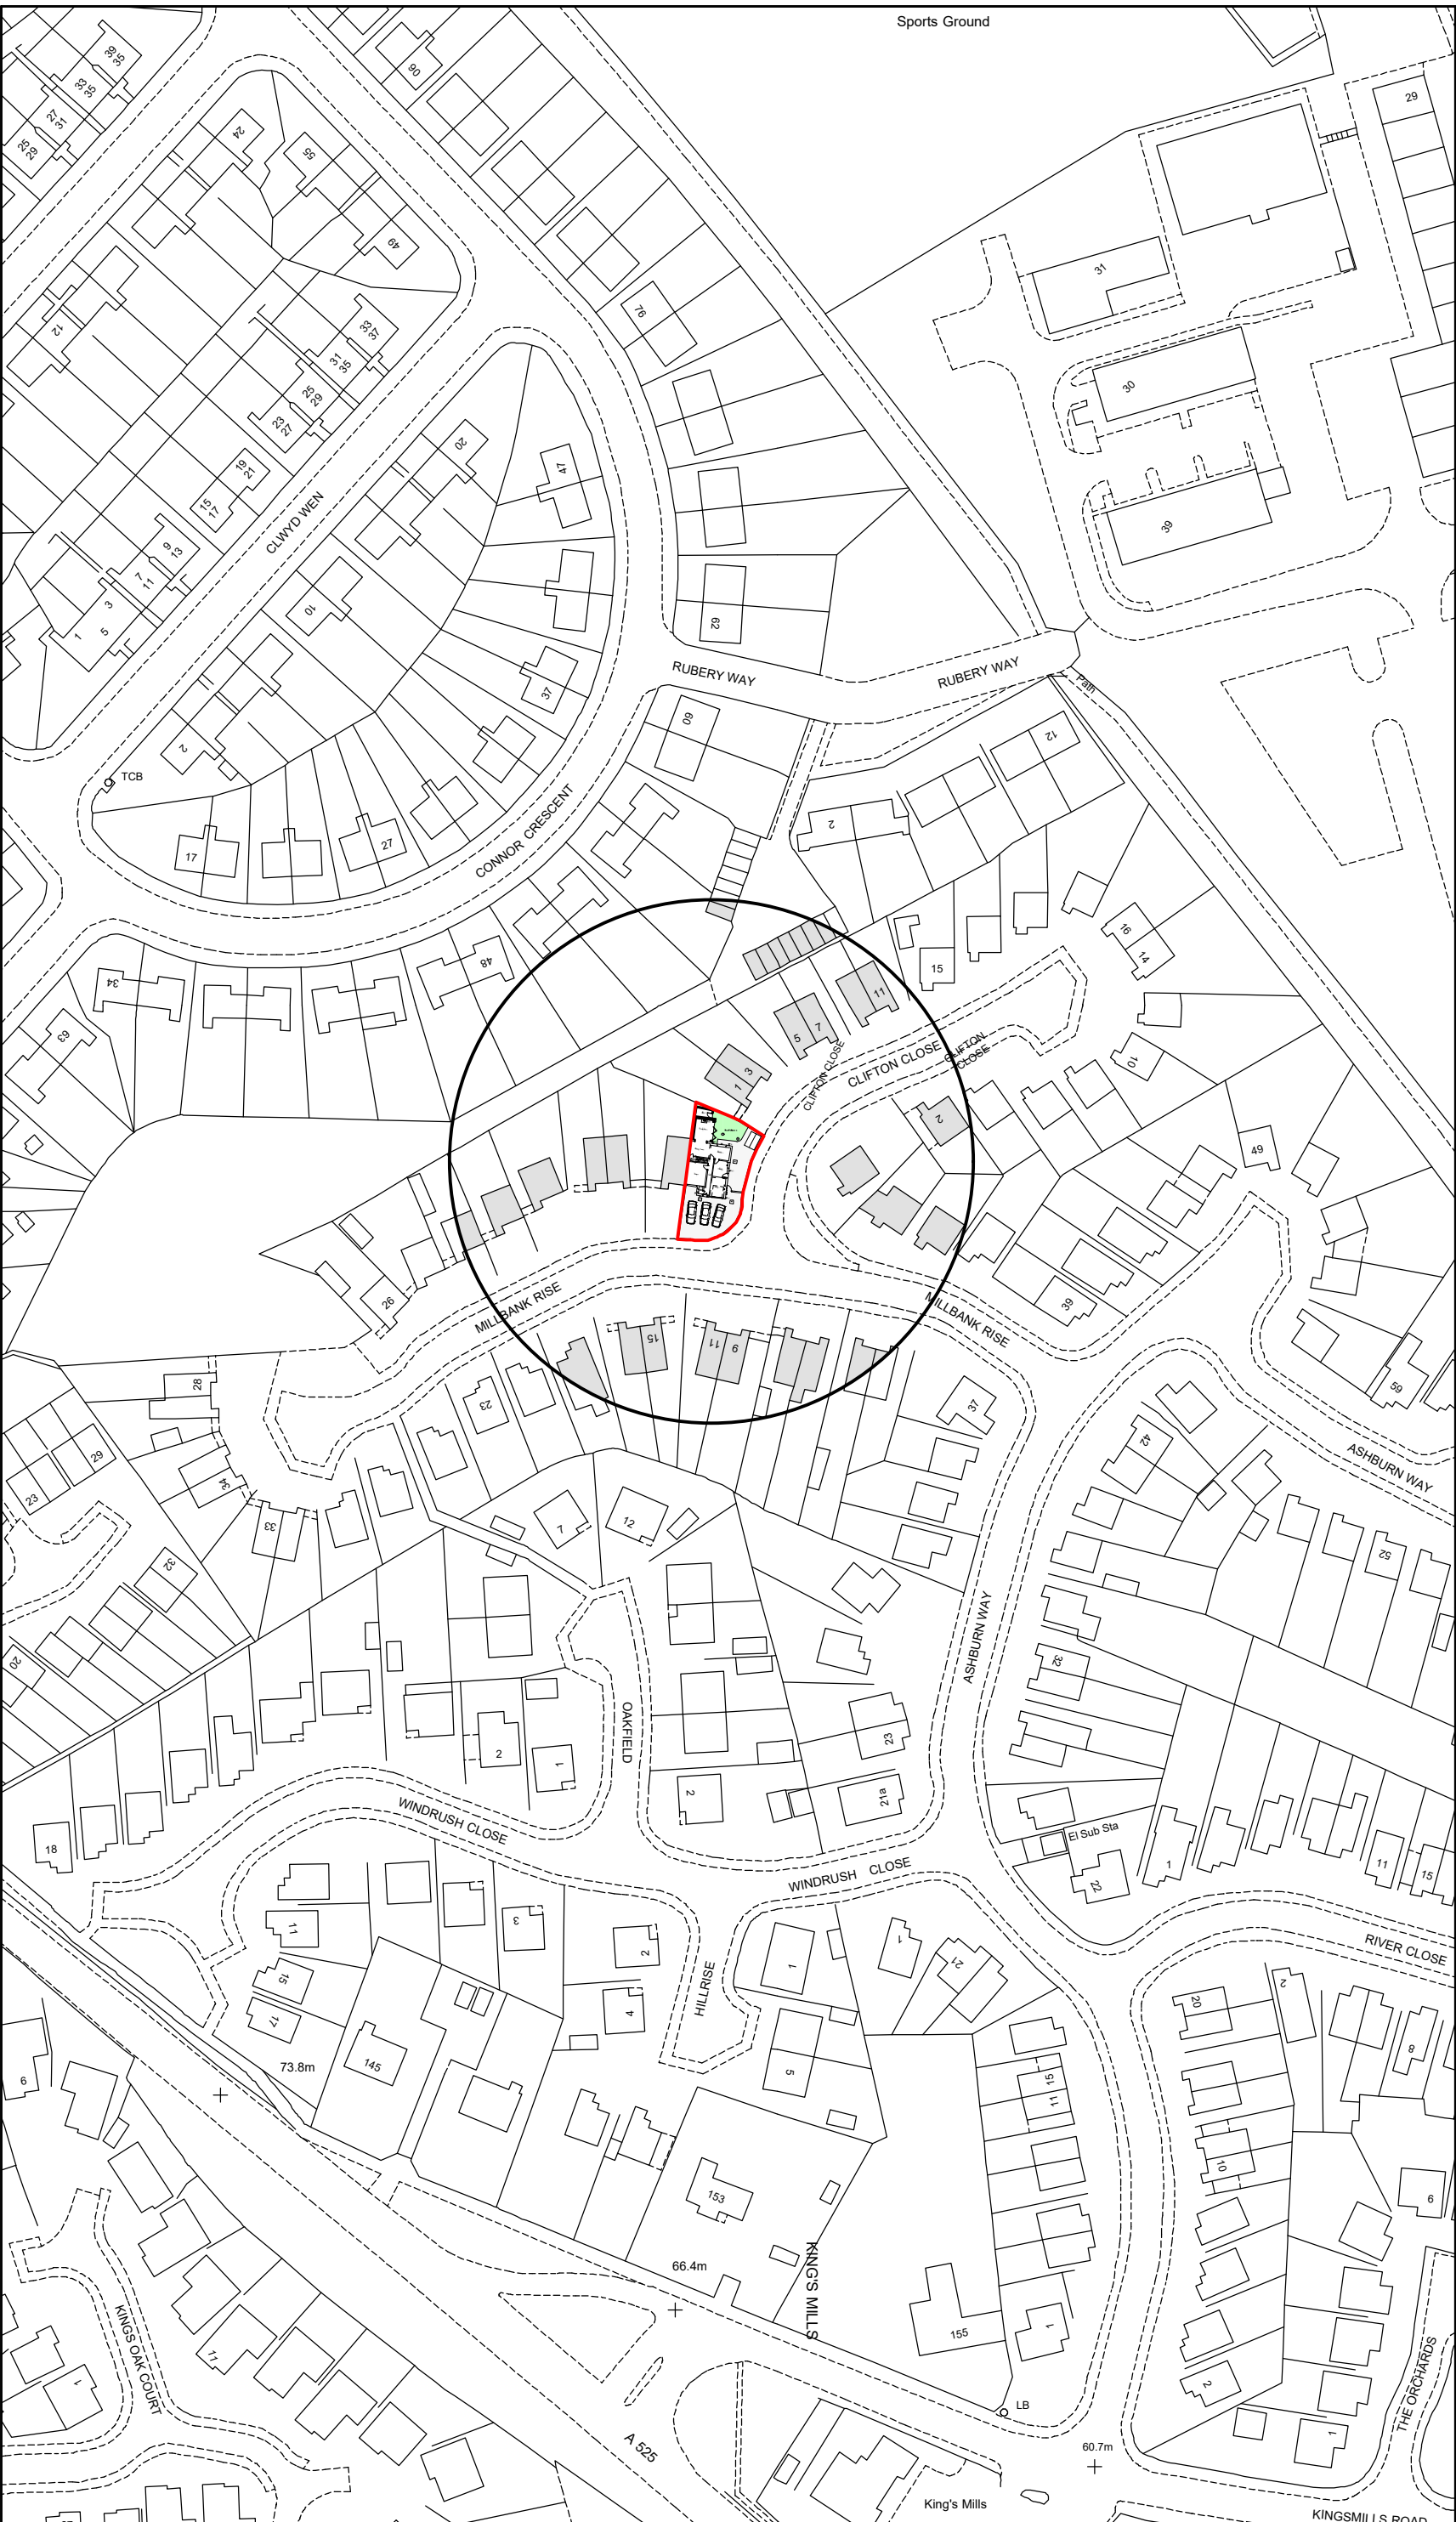

Location Plan 1:1250

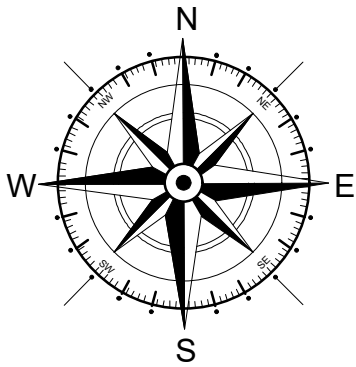

Key	
	Surrounding Buildings
	Application Site
	Grassed Area

Rev	Date	Detail	Initial
B	05/24	Additional Info	L.F
A	12/23	Design Amendments	L.F

Project: Proposed Alterations to, 10 Millbank Rise, Kings Mills, Wrexham, LL13 0YU	
Title: Planning: Site & Location Plan	Scale: (A2) 1:50 & 1:100

Drawn By: A.Valentine	Date: May 2022
Drawing No: R117/004	Sheet: 1 of 1

Office 3K4,
Redwither Business Tower,
Wrexham. LL13 9XT
Tel: 01978 356500
www.blueprintarchitectural.com
© copyright all rights reserved