





Existing Side Elevation
1:50




Existing Rear Elevation
1:50

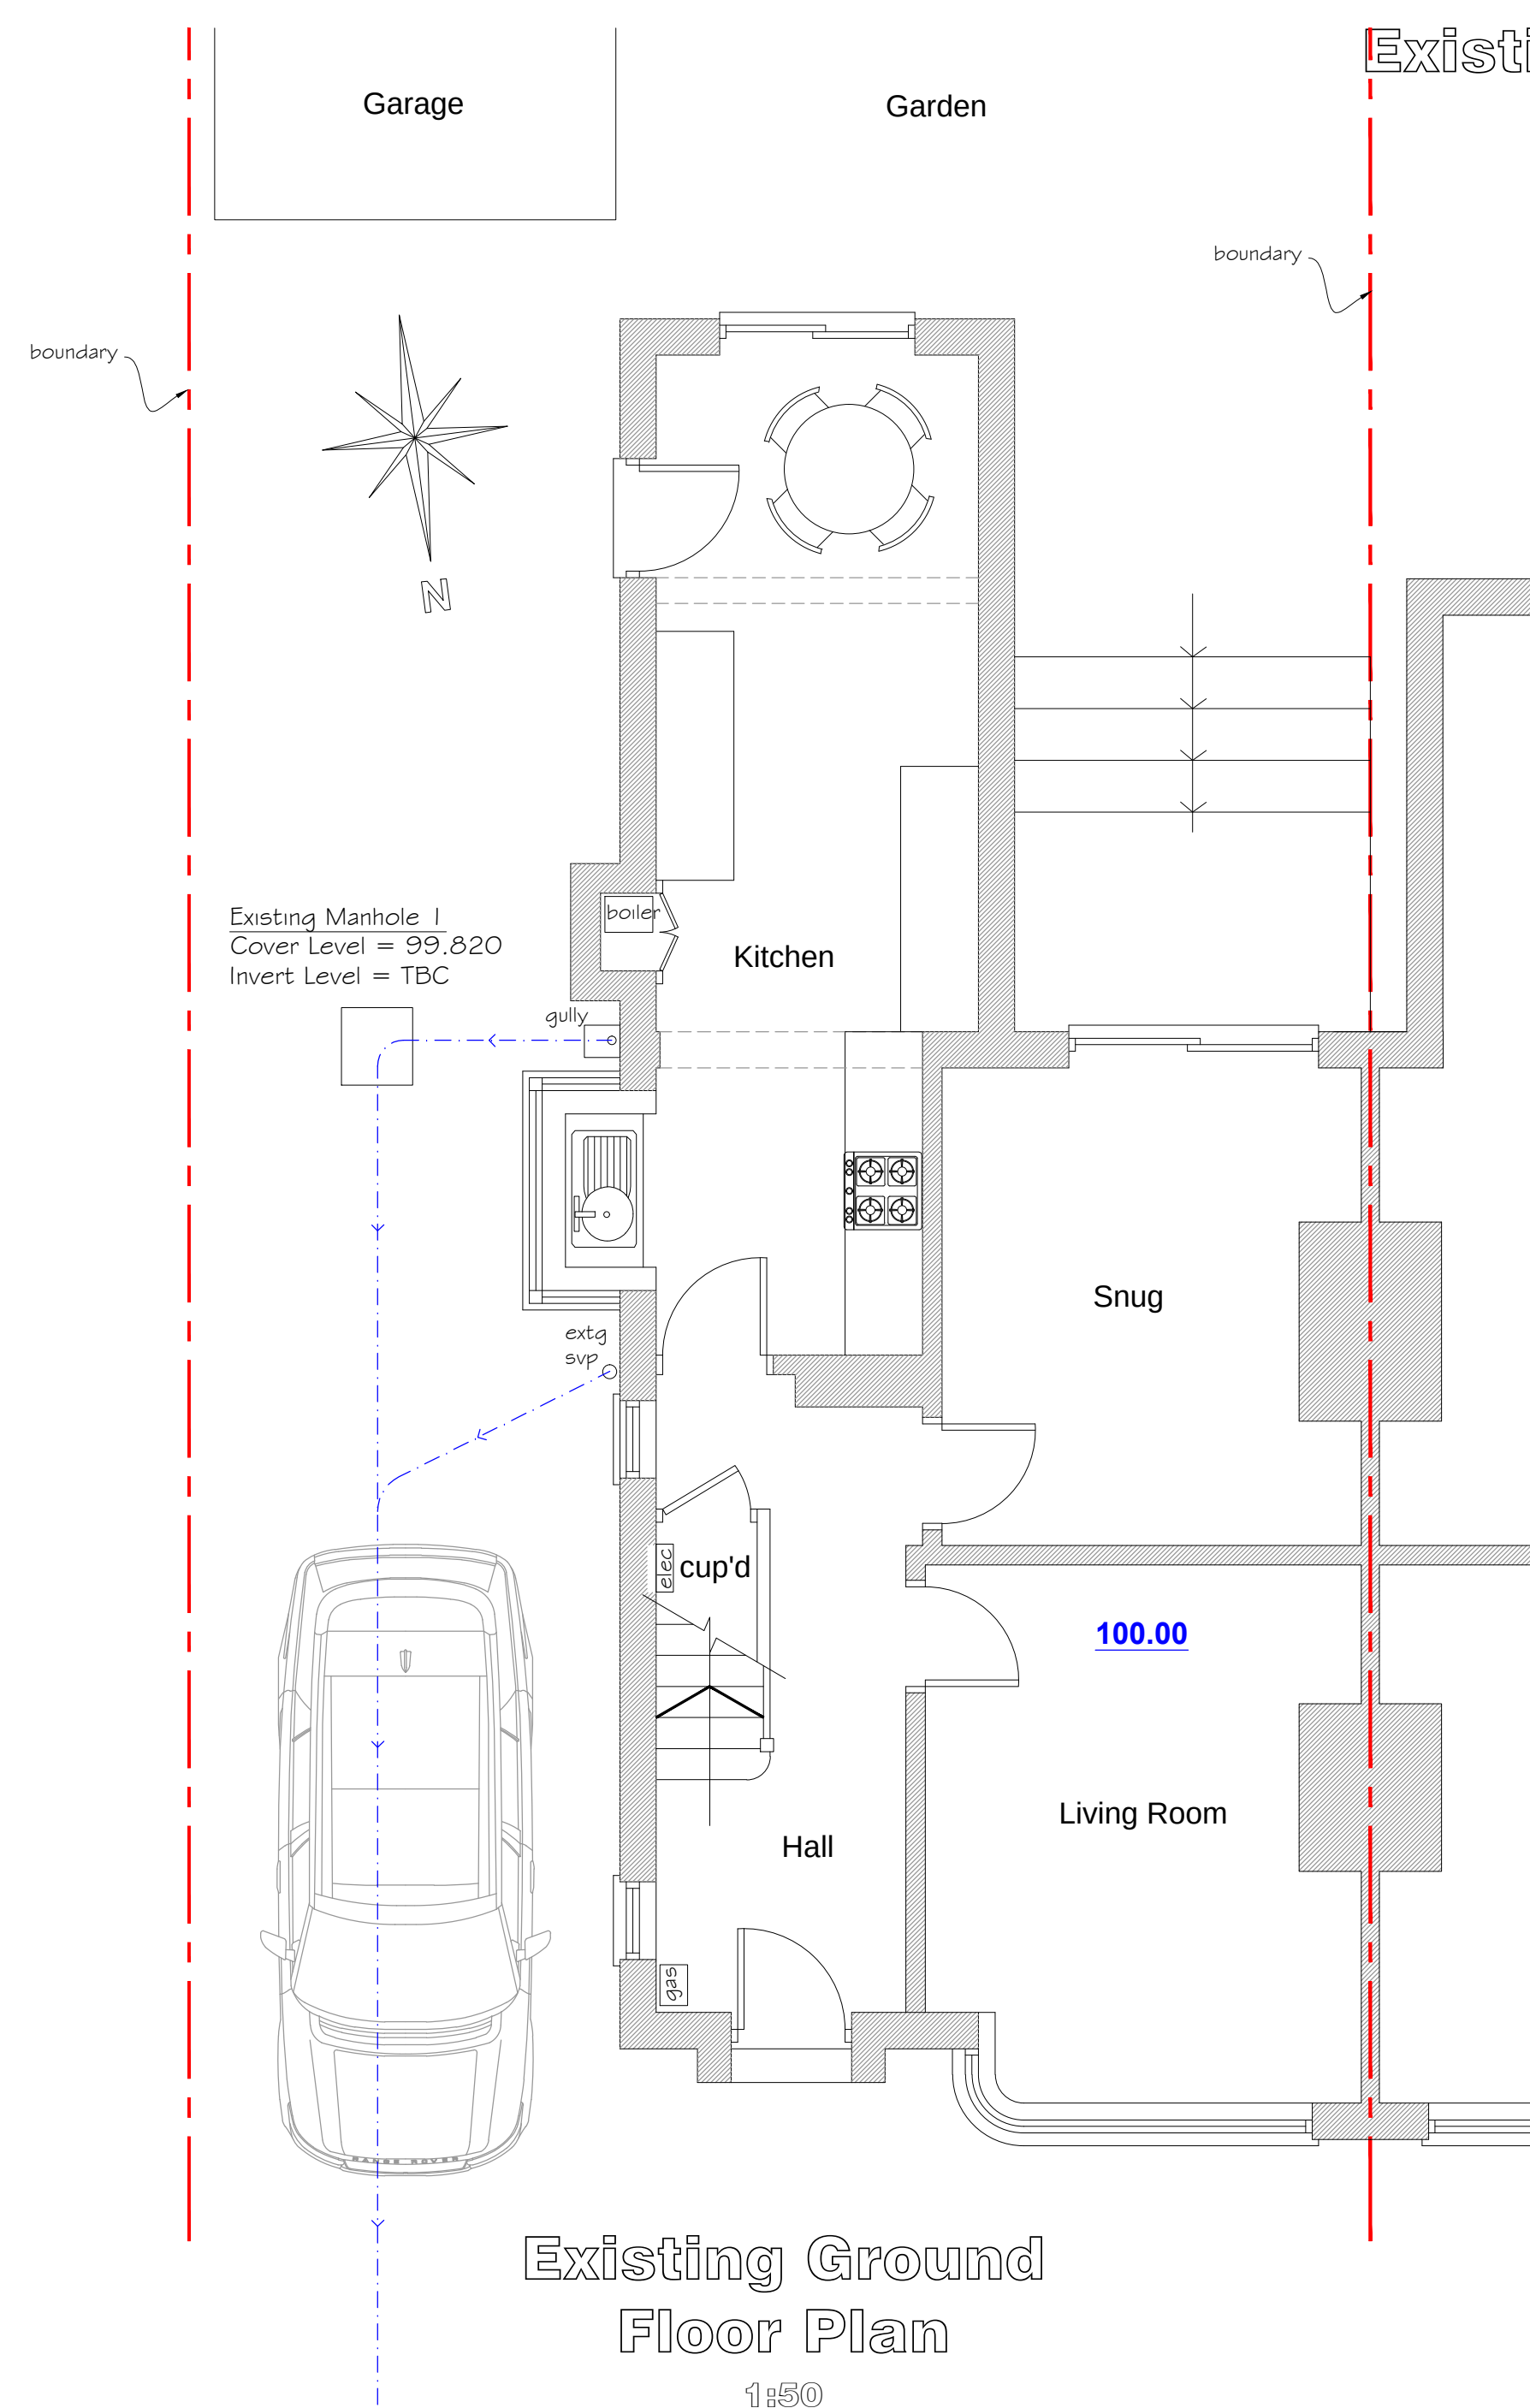

Existing Ground
Floor Plan
1:50

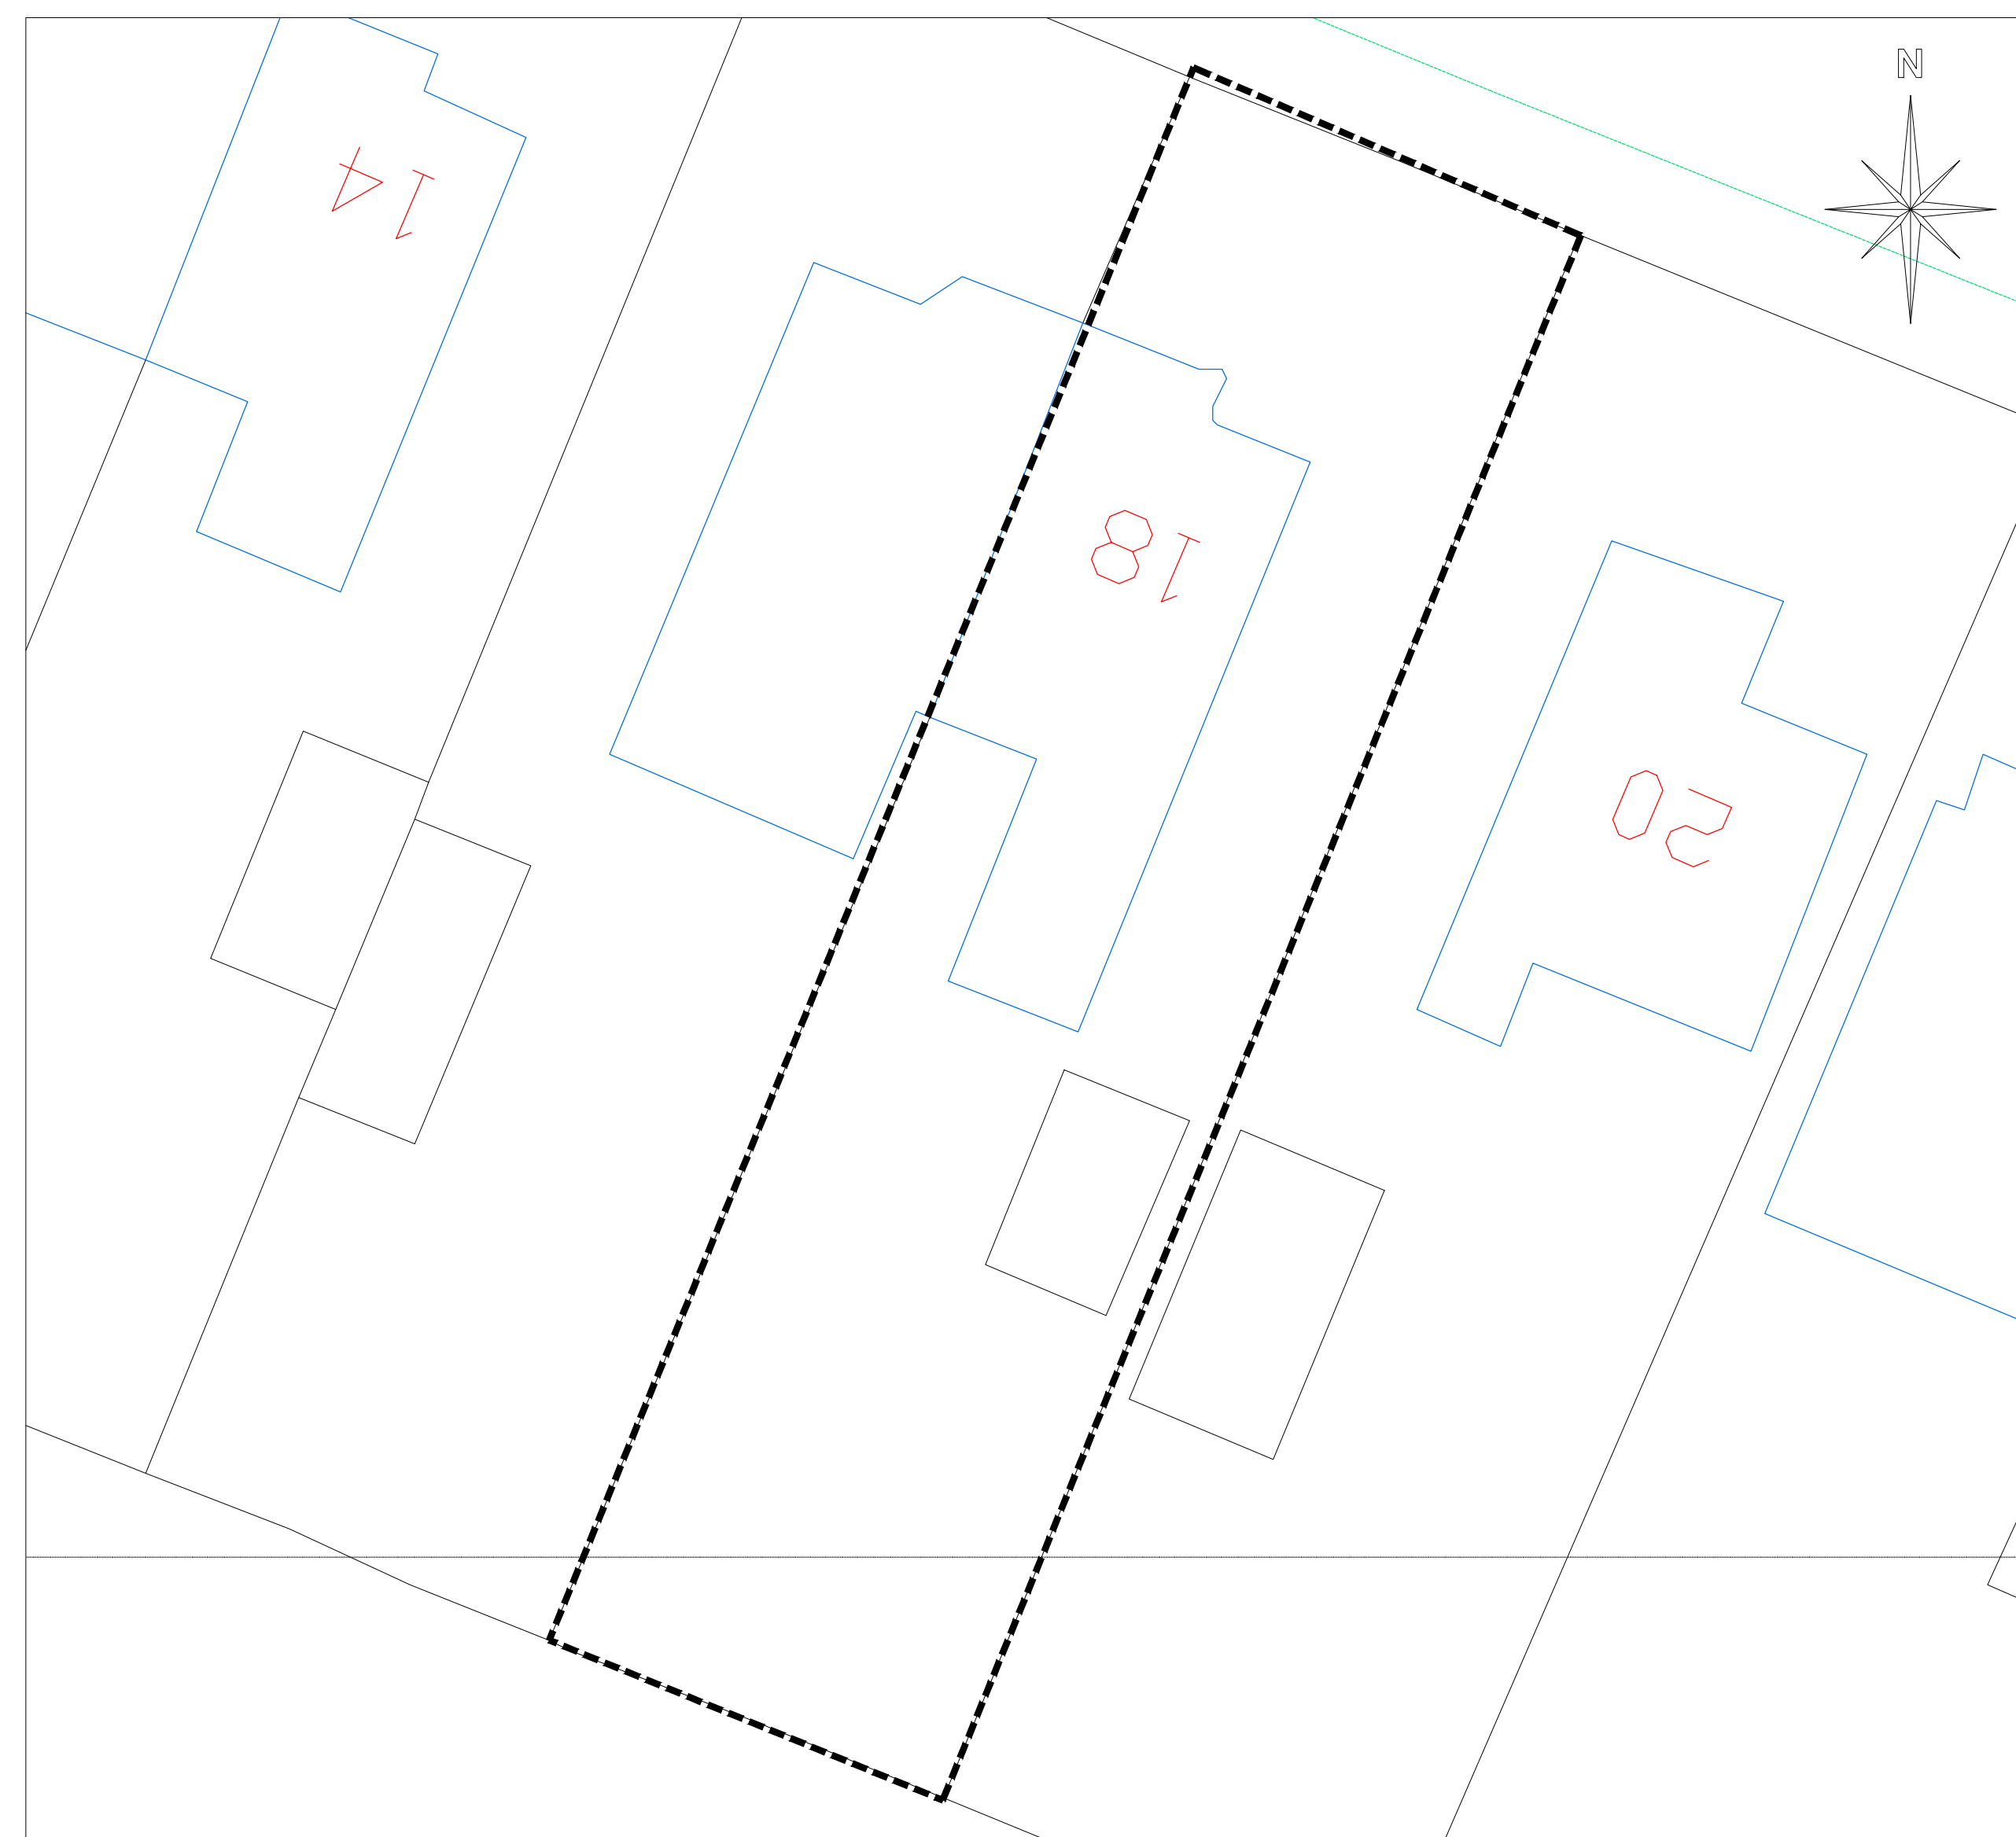

Site Plan
Scale 1:200

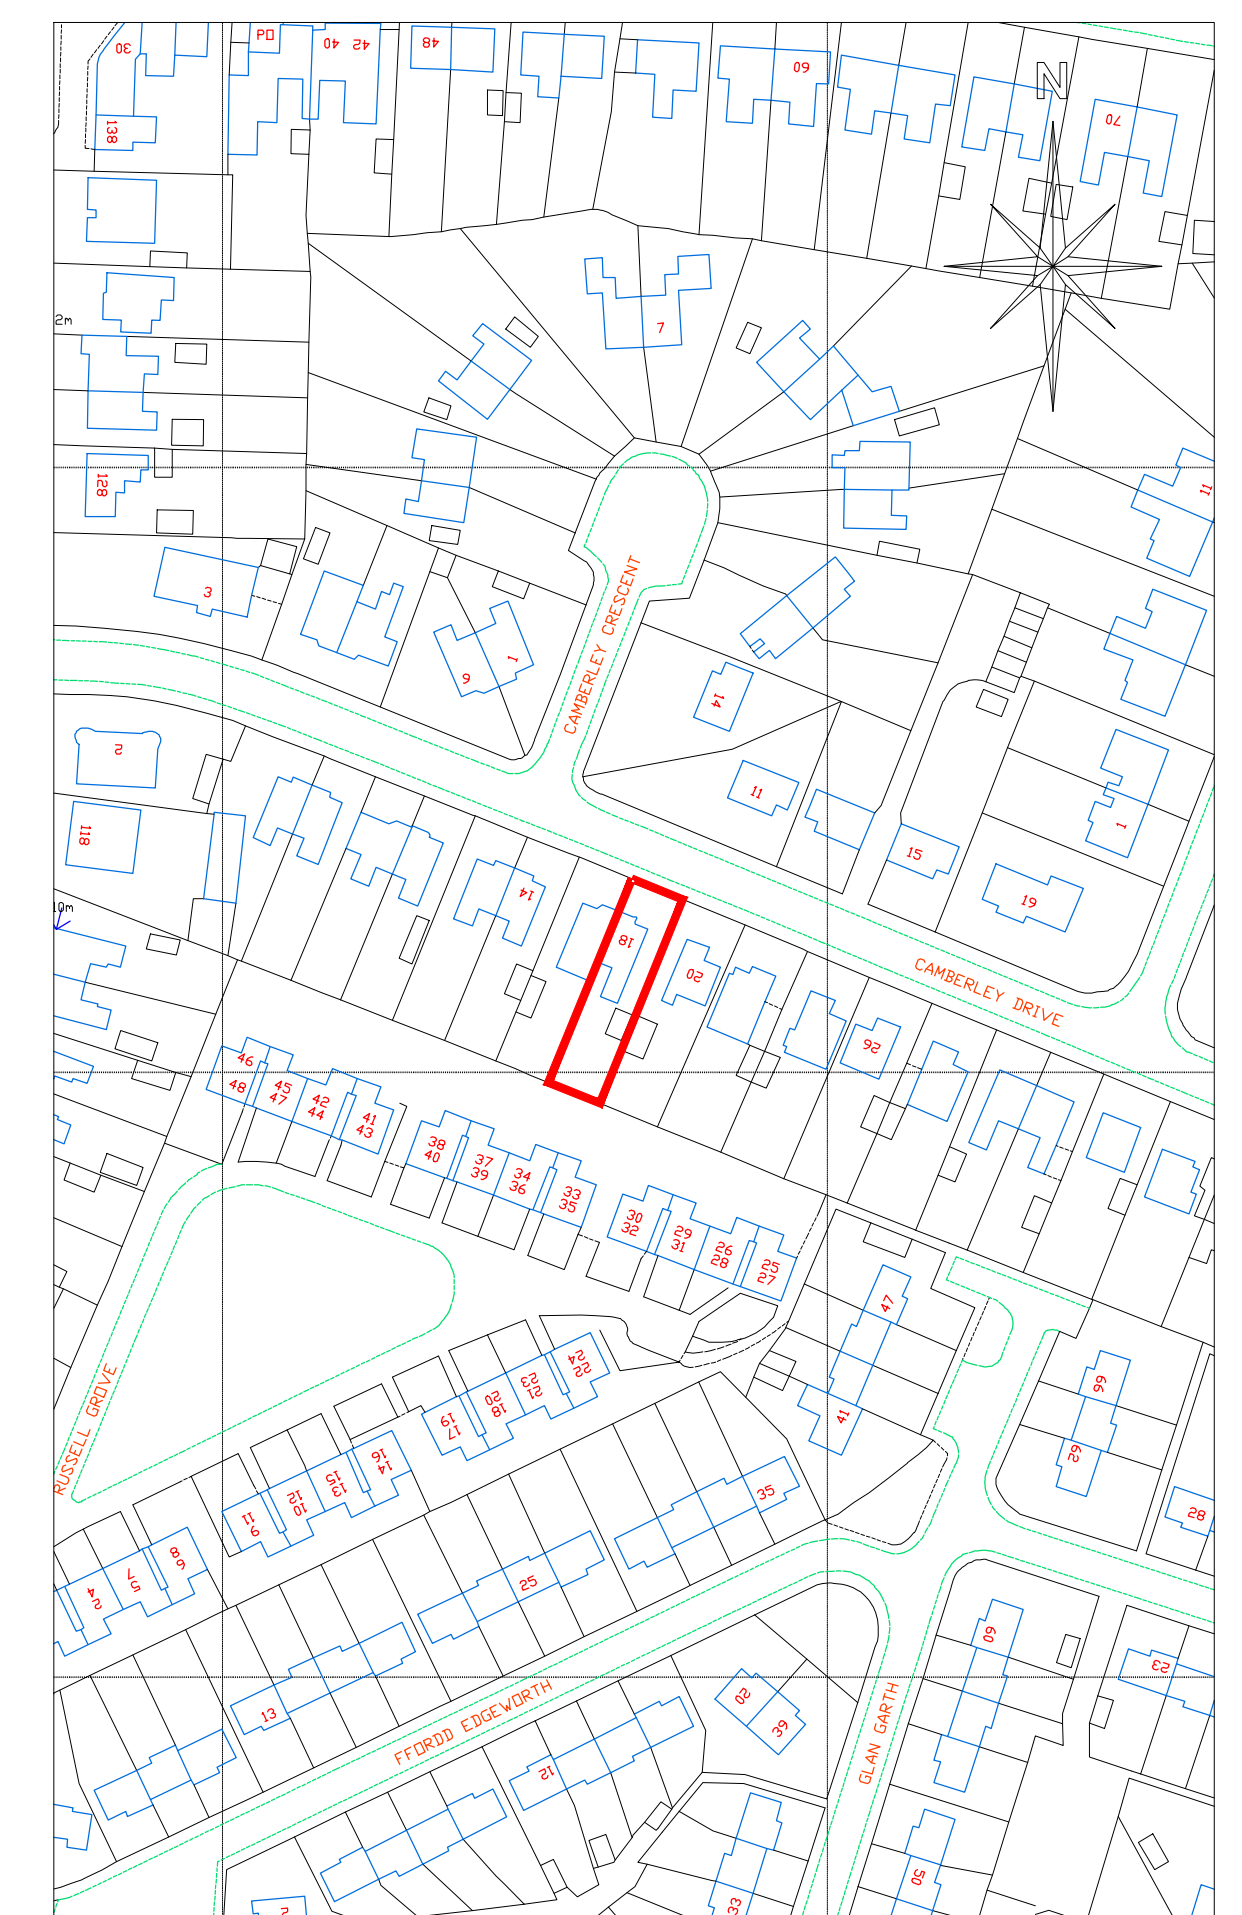

Location Plan
Scale 1:1250

 CULLIS-ARCHITECTURAL-DESIGN 25 Sunningdale Close Wrexham North Wales LL13 9QU T 01978 264376 M 07791 480768 E ajones540@btinternet.com	Client Mr. & Mrs. Parkes.	
	Drawing Title Existing Plans & Elevations.	
	Job Title Proposed Alterations to 18 Camberley Drive, Wrexham.	
	Date March 2023	Scale 1:50, 1:200 & 1:1250 at A1