


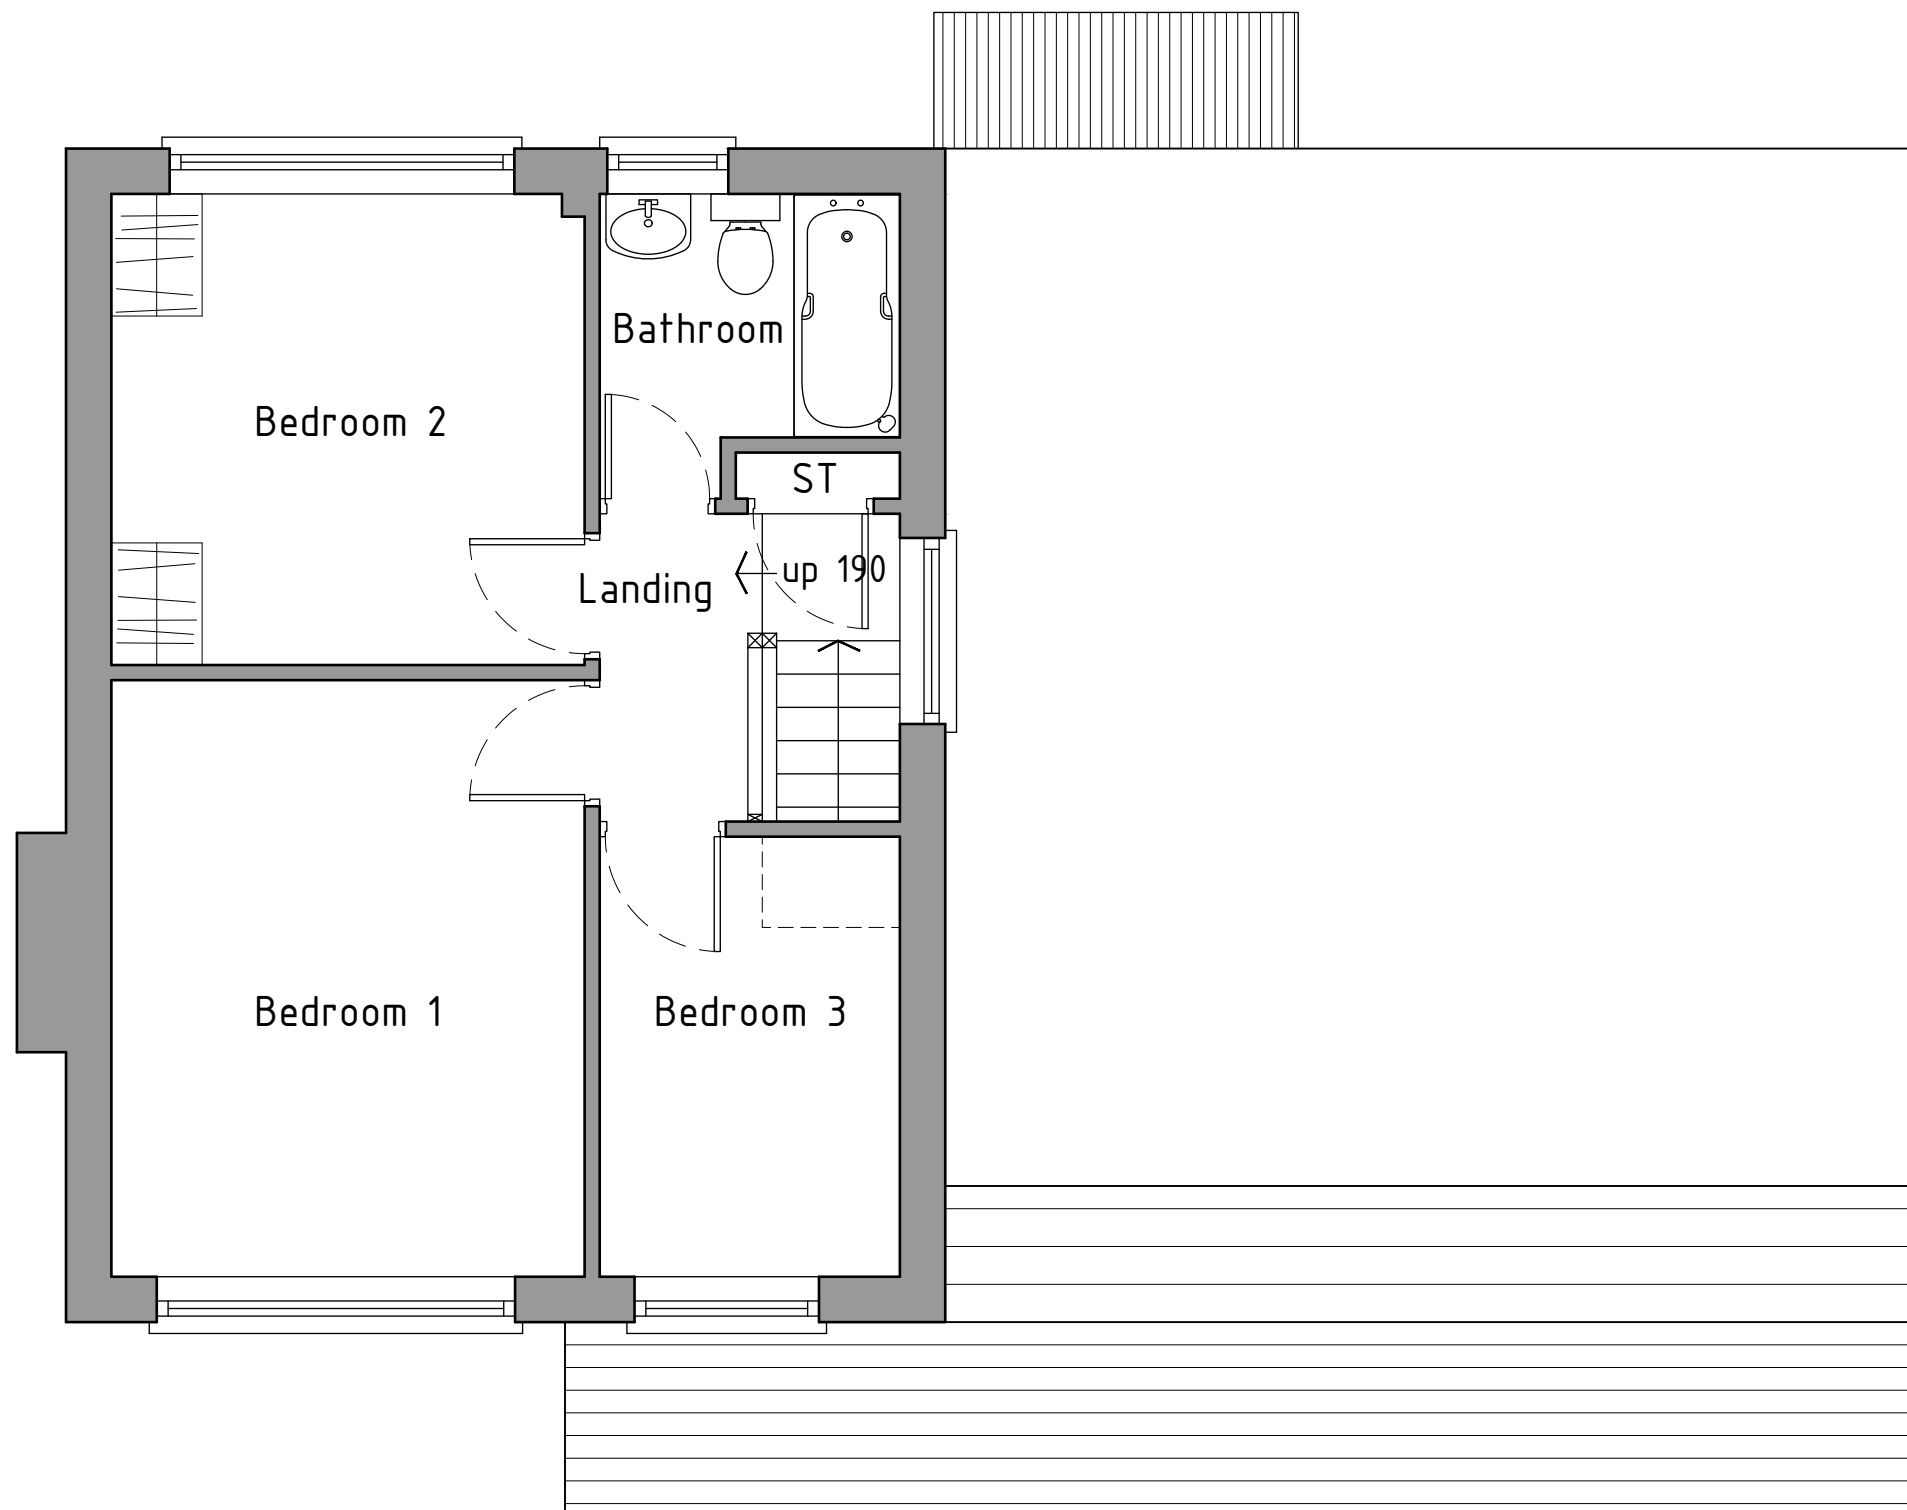

First floor plan 1:50

As Existing



HDS Architectural Services, The Foundry,
 15 Yorke Street, Wrexham
 LL13 8LW
 Tel (01978) 345250
www.hdsarchitectural.co.uk

Project; 9 Heol Penally, Wrexham, LL128JT	
Title; 02-As Existing first floor plan	Scale (A3); 1:50
Dwg No; HP/PD/02	Date; 08.02.24
Revision;	