


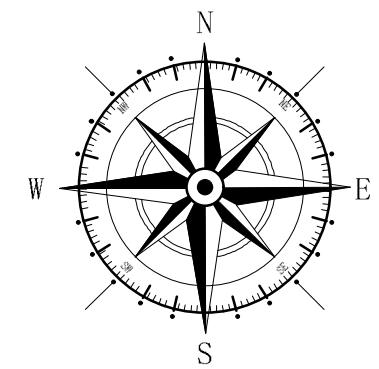

Key

 Surrounding Buildings

 Application Site

Rev	Date	Detail	Initial

Project:
 Proposed Alterations to,
 Cil Tywodfaen,
 Ffordd Gwenllian,
 Gresford Road, LL12 0UW

Title: Planning:Site & Location Plan	Scale: (A3) 1:50 & 1:100
--	--------------------------------

Drawn By: A. Valentine	Date: Feb 2022
---------------------------	-------------------


Drawing No: P138/004	Sheet: 1 of 1
-------------------------	------------------






Office 3K4,
 Redwither Business Tower,
 Wrexham. LL13 9XT
 Tel: 01978 356500
 www.blueprintarchitectural.com

© copyright all rights reserved

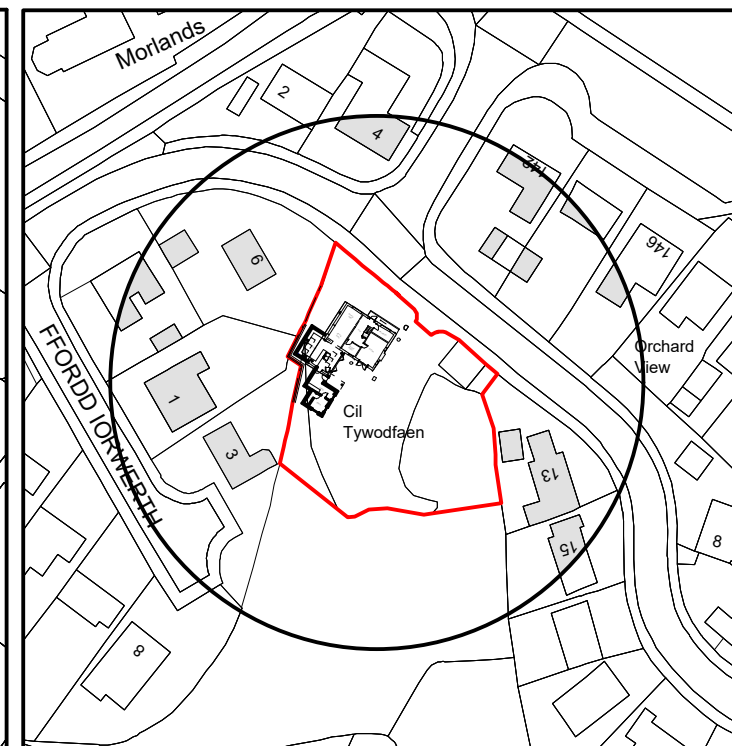

Location Plan 1:1250

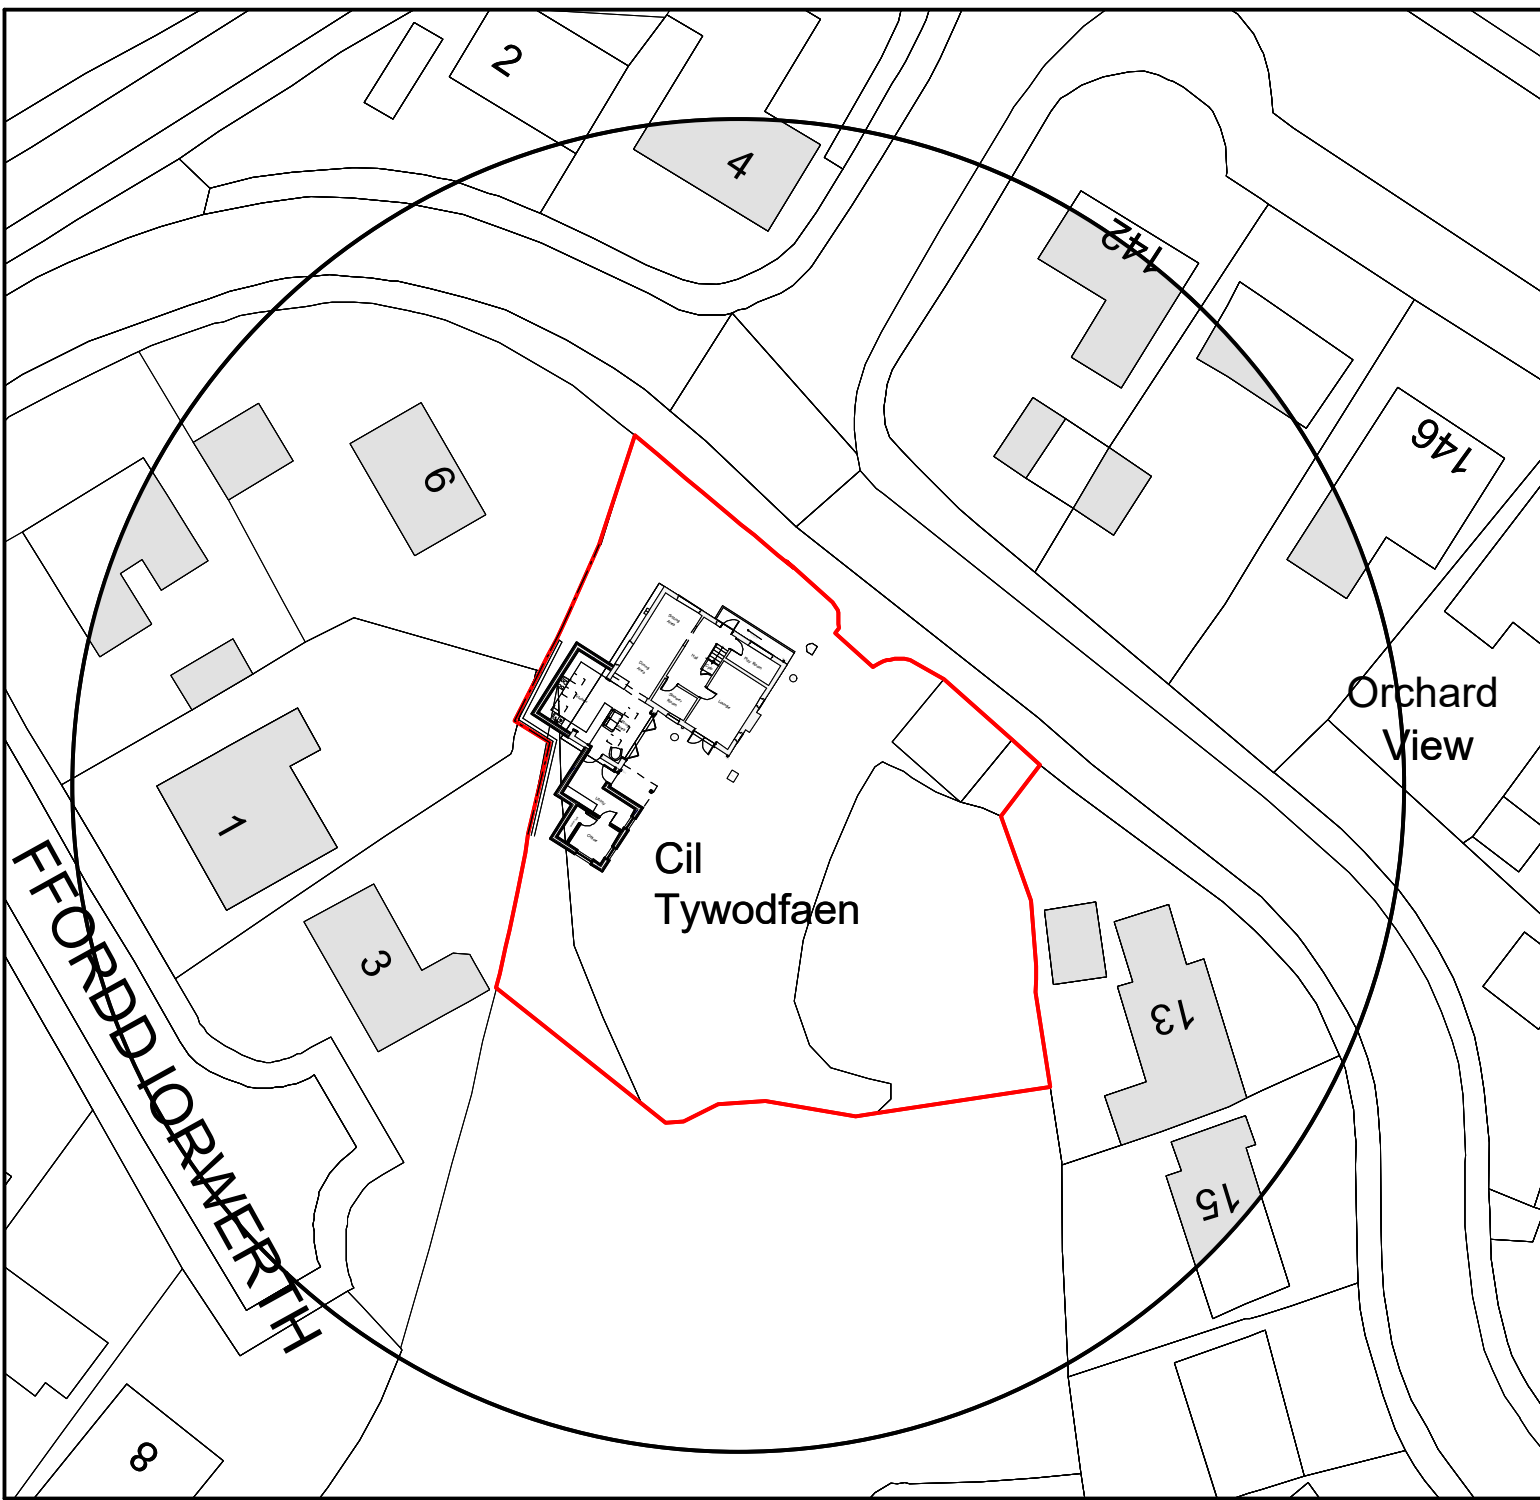

Site Plan 1:500