

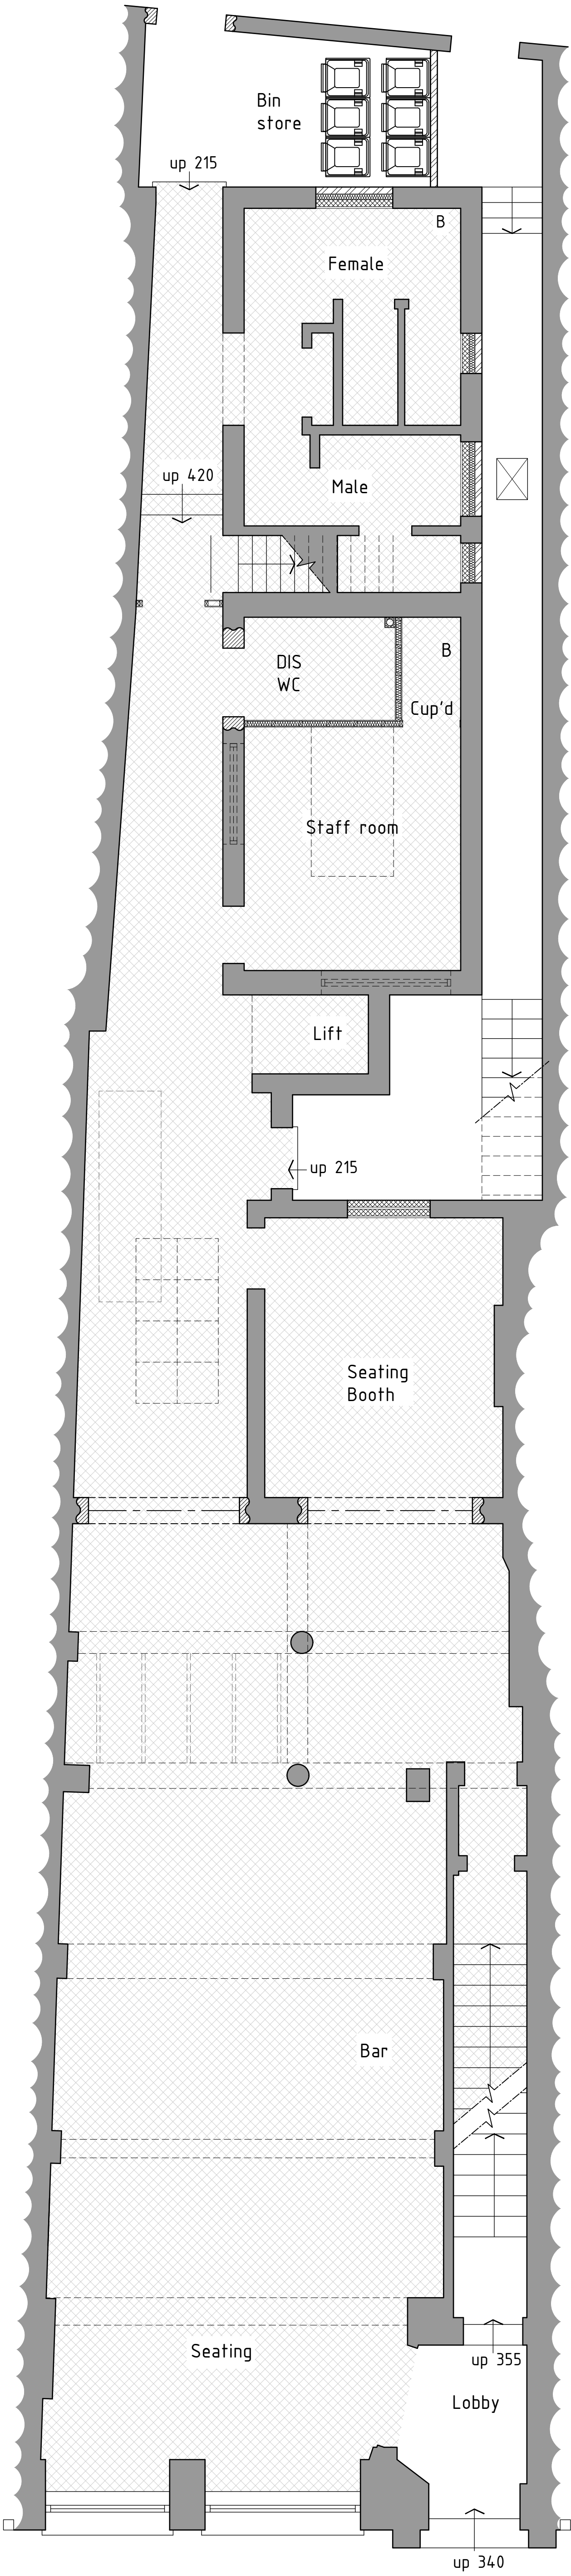


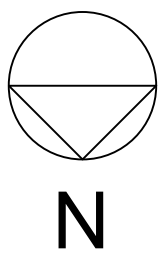

Ground floor plan 1:50

HATCH
LEGEND

Area not used as
part of proposals
(cross hatched)

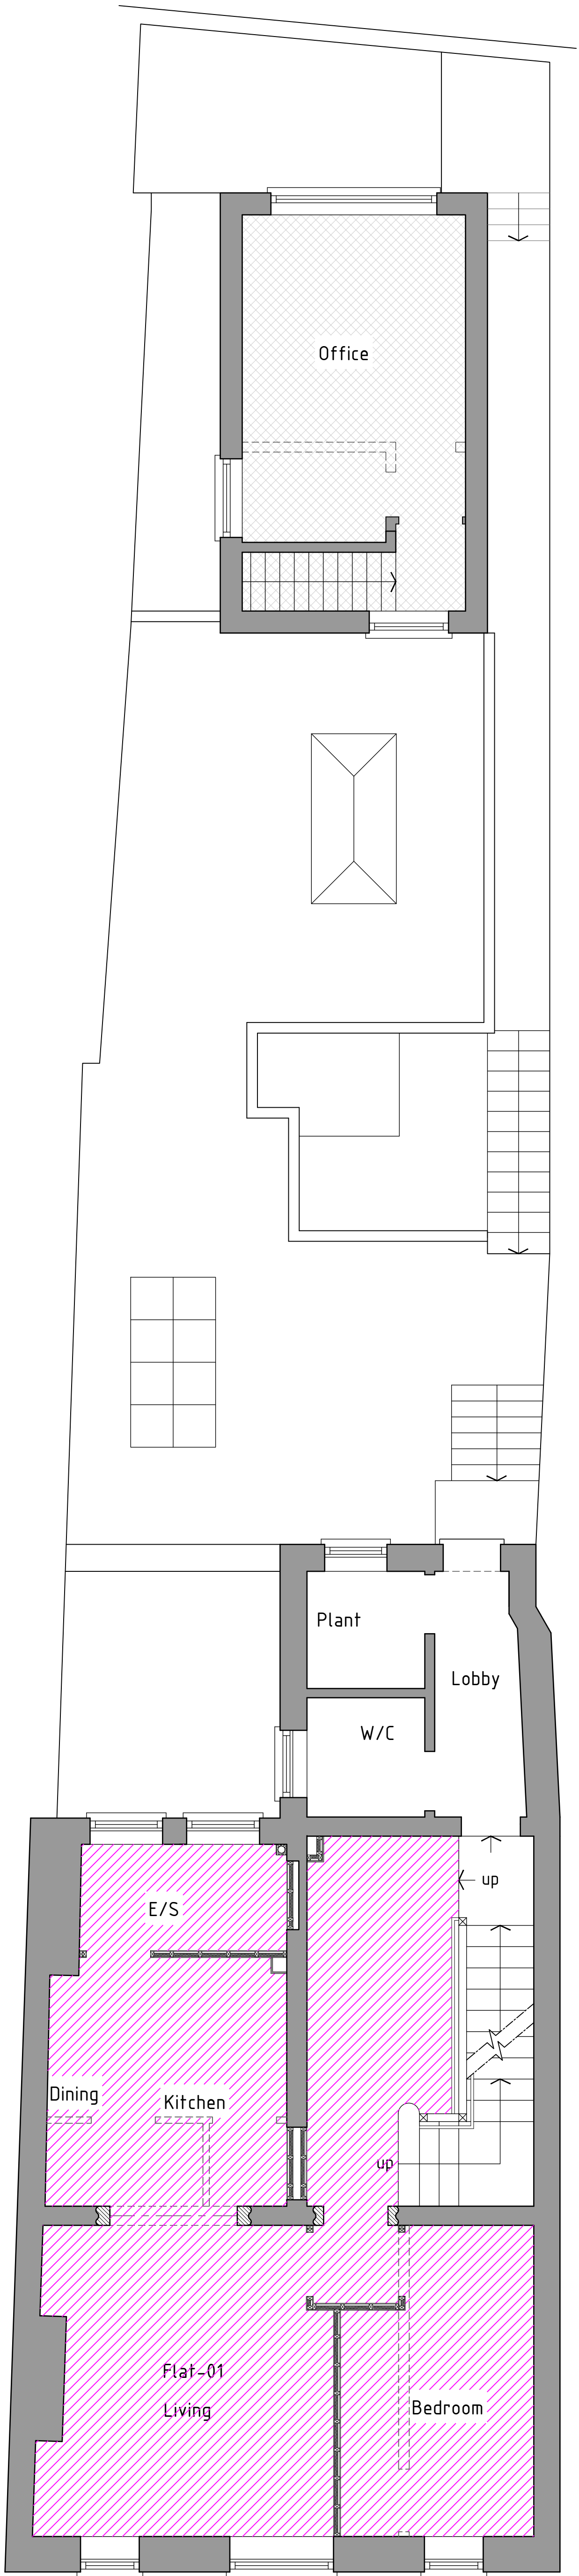

First floor plan 1:50

Building regs



HDS Architectural Services, The Foundry,
15 York Street, Wrexham
LL13 8LW
Tel (01978) 345250
www.hdsarchitectural.co.uk

Project; 33 High Street, Wrexham, LL13 8HY	
Title; 01-Ground & First Floor Plan	Scale (A1); 1:50
Dwg No; HSF/BR/01	Date; 05.04.24
Revision;	