
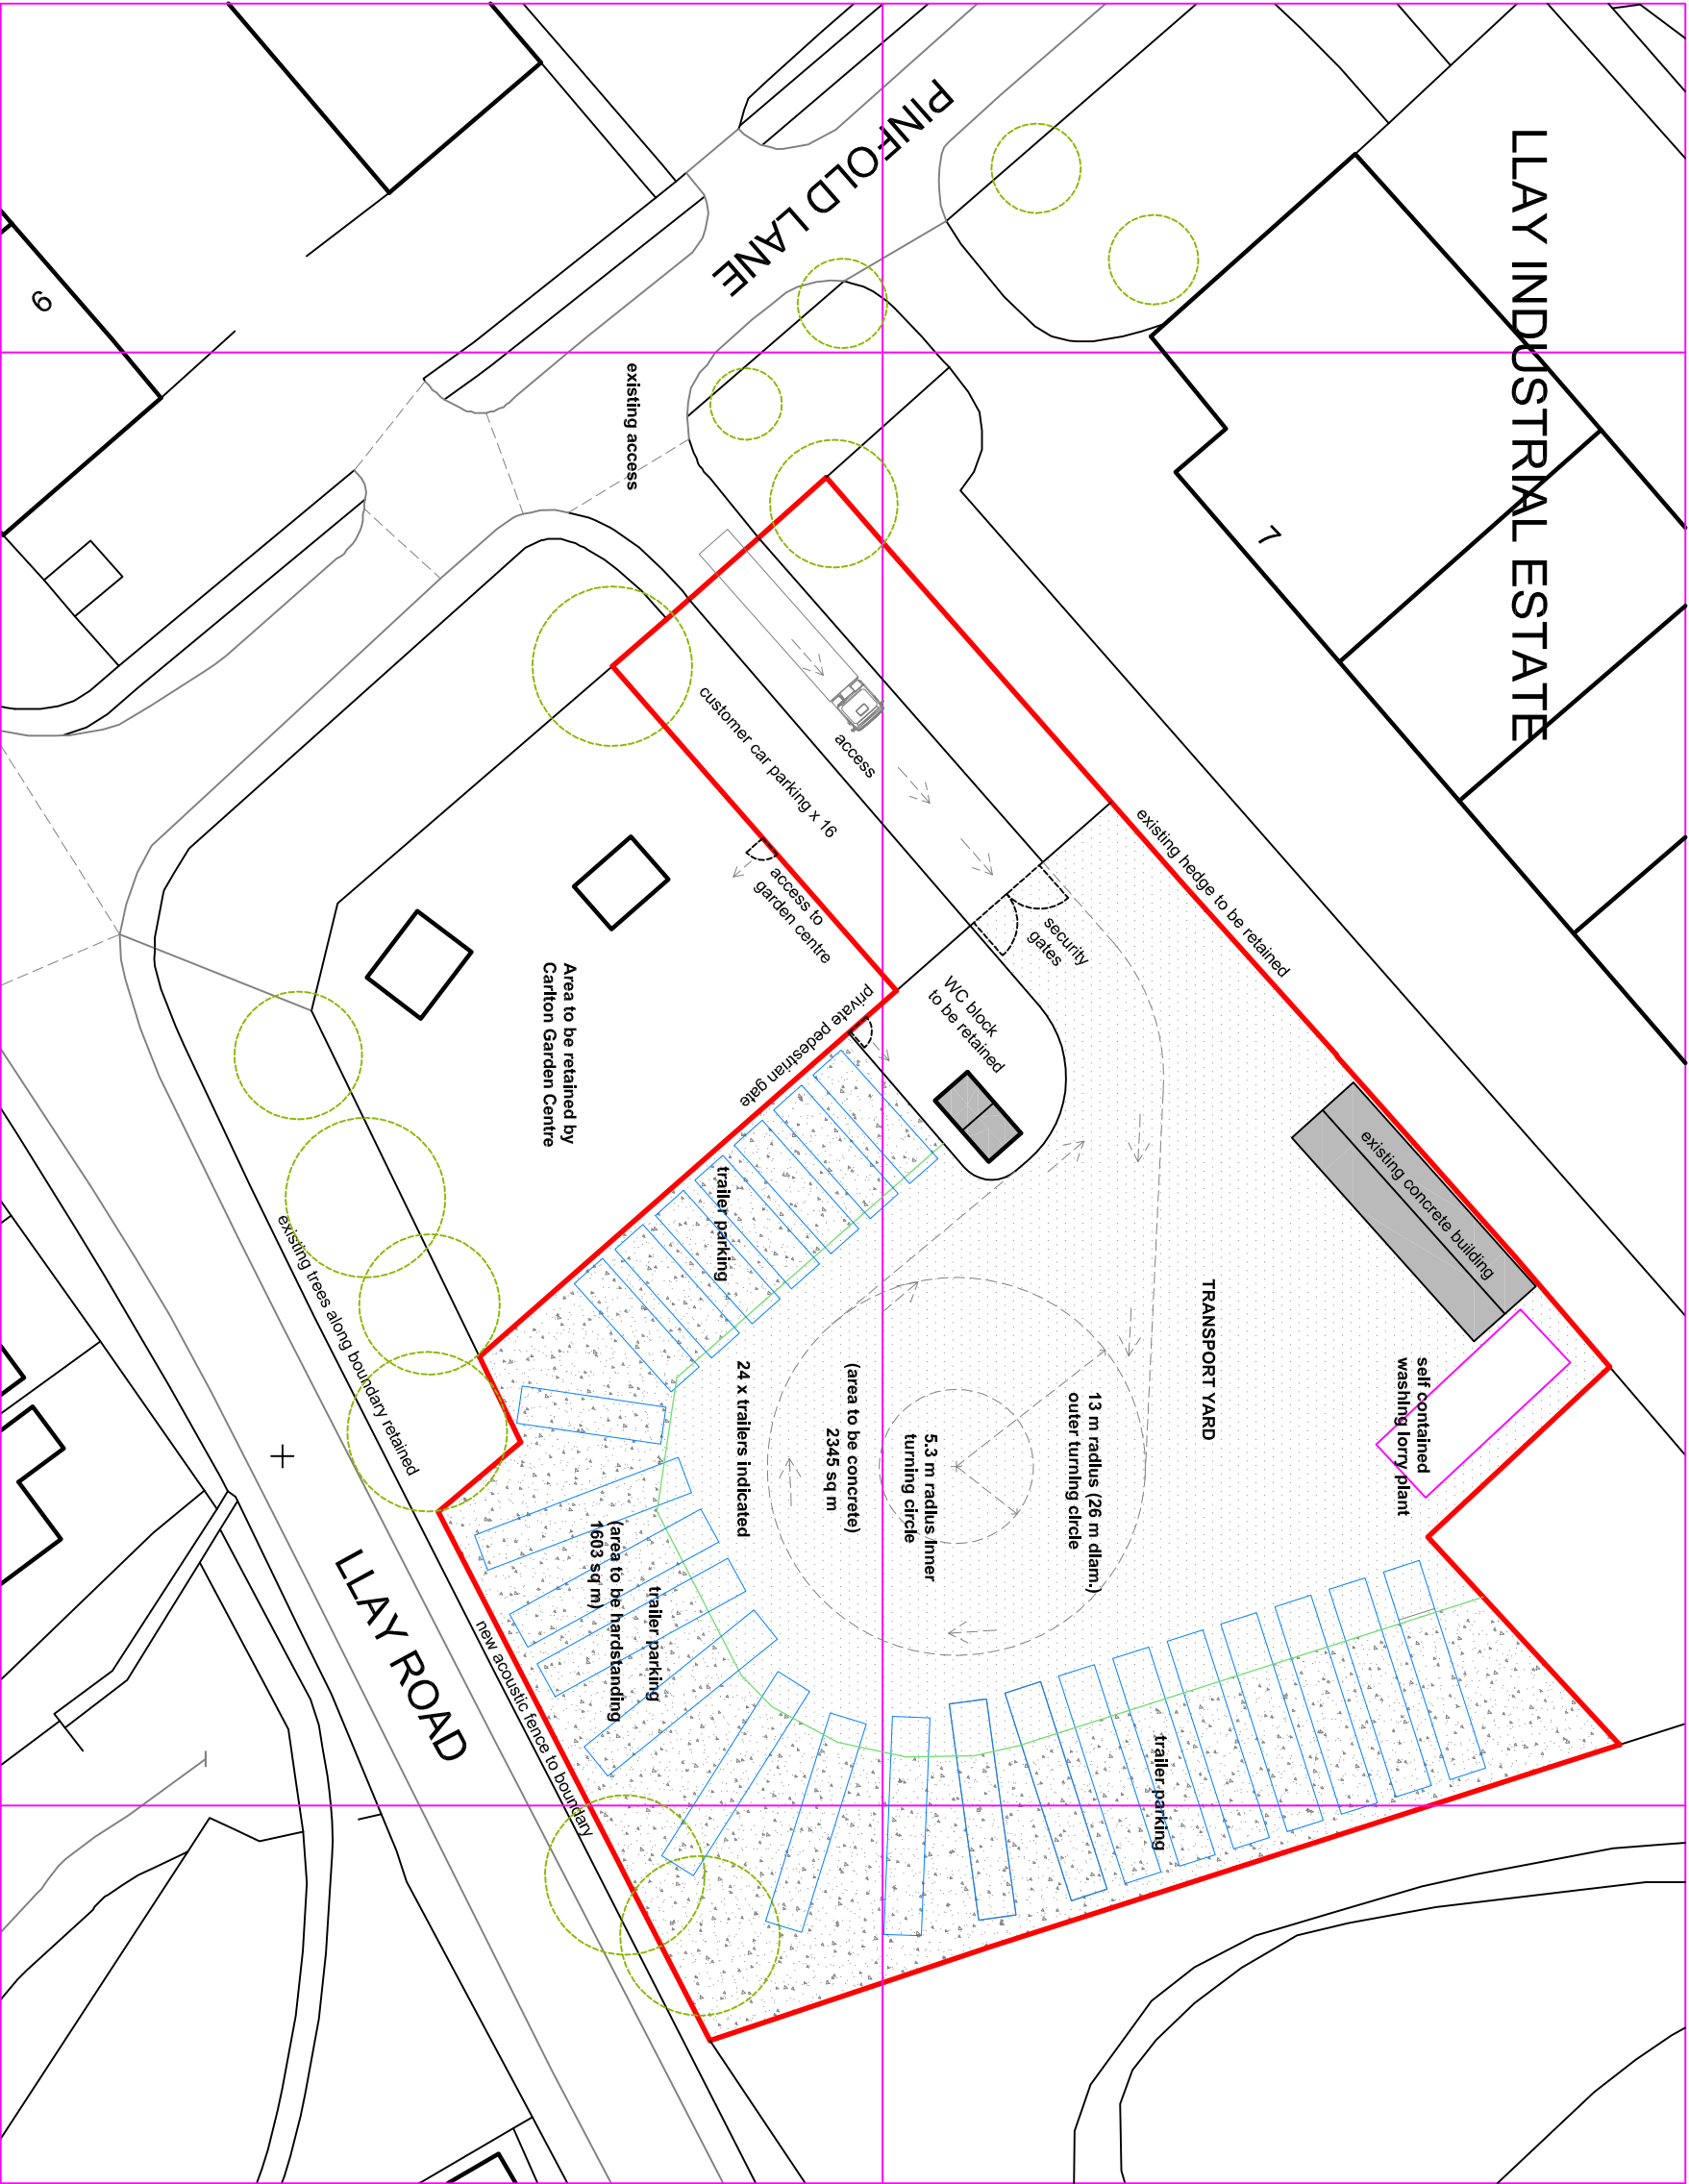


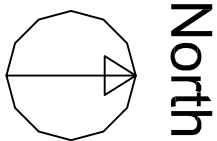


Scale number: 20000
● Data collected and annotated July 2023
Ordnance Survey Licence 10004887
Reproduction in whole or in part is prohibited
without the prior permission of Ordnance Survey

go2plan

Design & Planning

Tel: 07957 634478 email: jon@go2plan.co.uk

PROPOSED SITE PLAN - CLWYD TRANSPORT LTD.
CARLTON GARDEN CENTRE SITE, PINFOLD LANE
LLAY INDUSTRIAL ESTATE
LLAY, WREXHAM
LL12 0PX

 

Scale bar in metres

Dwg No. CGL 003
Scale: 1: 500 @ A3
date: 05.04.24
drawn: jon evans