



Proposed - North Elevation - Side of Building from Outdoor Court Side
1 : 200

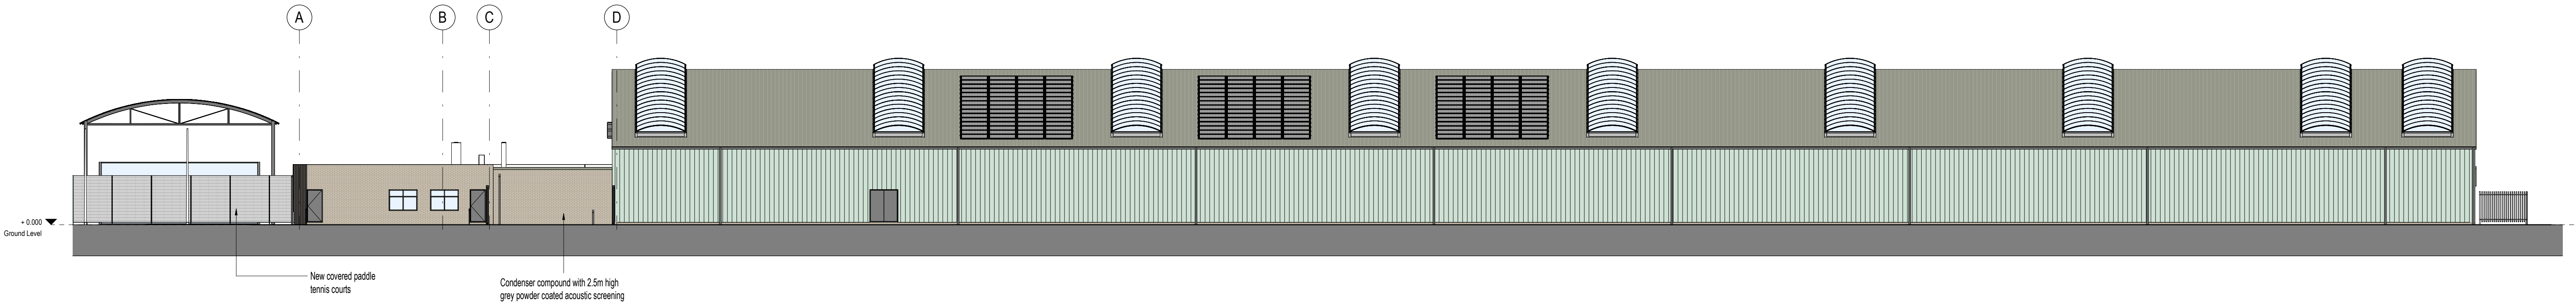

Proposed - South Elevation - Side of Building
1 : 200

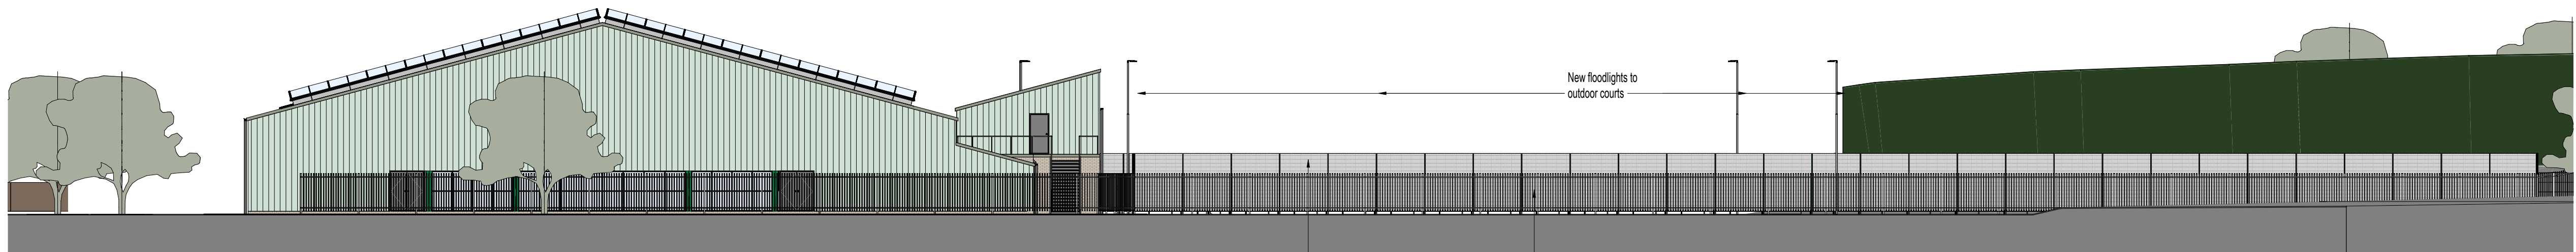

Proposed - East Elevation - Rear of Building
1 : 200



Proposed - West Elevation - Front of Building
1 : 200

036	Site plan updated to reflect top. Padel tennis court and canopy set out adjusted. Replacement playground extension added to front. New cladding to building frontage. Biodiversity enhancements added.	03/05/2024
037	Drawings updated following omission of internal tennis courts & side accommodation	18/04/2024
036	Louvers updated to reflect MEP drawings	06/03/2024
035	Louvers Updated - See Clouded	04/03/2024
034	Entrance Foyer omitted	07/02/2024
033	Updated following Client comments	25/01/2024
032	Tender Issue	15/01/2024
031	Stage 3 Issue	29/06/2023
030	Preliminary Issue	01/06/2023
REVISION DESCRIPTION DRAWN BY CHECKED BY APPROVED BY DATE		
RIBA PLAN OF WORK WORKSTAGE		LEVEL OF MODEL DEFINITION (LoD)
Stage 4 - Technical Design		Lo4 - Precede Model
PURPOSE OF ISSUE - SUITABLE FOR...		STATUS / SUITABILITY
Tender		Status S2 - Delivery Term Information



CARDIFF 029 2052 8140
LONDON 0207 138 3560
WREXHAM 01978 357 887

www.lawray.co.uk

CLIENT
Wrexham Tennis Centre

PROJECT TITLE
Wrexham Tennis Centre

DRAWING TITLE
Proposed Elevations

PROJECT No 19802 SCALE @ A1
1 : 200

DRAWING No 351192.2007 A2.2016) & IS EN ISO16650	1192: Project - Originator - Volume - Level - Type - Role - Number	REVISION
	19650: Project - Originator - Functional - Spatial - Form - Discipline - Number Breakdown Breakdown	
	WTC-LAW-XX-XX-DR-A-062001	P08

DO NOT SCALE

