



- GENERAL NOTE:
1. UNDER NO CIRCUMSTANCES SHOULD DIMENSIONS BE SCALED FROM THIS DRAWING 'IF IN DOUBT ASK'.
 2. THE DRAWINGS ARE TO BE READ IN CONJUNCTION WITH ALL OTHER RELEVANT DRAWINGS AND SPECIFICATION, ANY DISCREPANCIES, ERRORS OR OMISSIONS TO BE BROUGHT TO THE ATTENTION OF 'D2 Architects'.
 3. ALL DIMENSIONS ARE TO BE CHECKED PRIOR TO COMMENCEMENT.
 4. THIS DRAWING IS THE PROPERTY OF 'D2 Architects' AND MUST NOT BE COPIED OR REPRODUCED EITHER IN WHOLE OR IN PART WITHOUT WRITTEN PERMISSION.

Rev:	Description:	Date:
X	First Issue	31.10.23

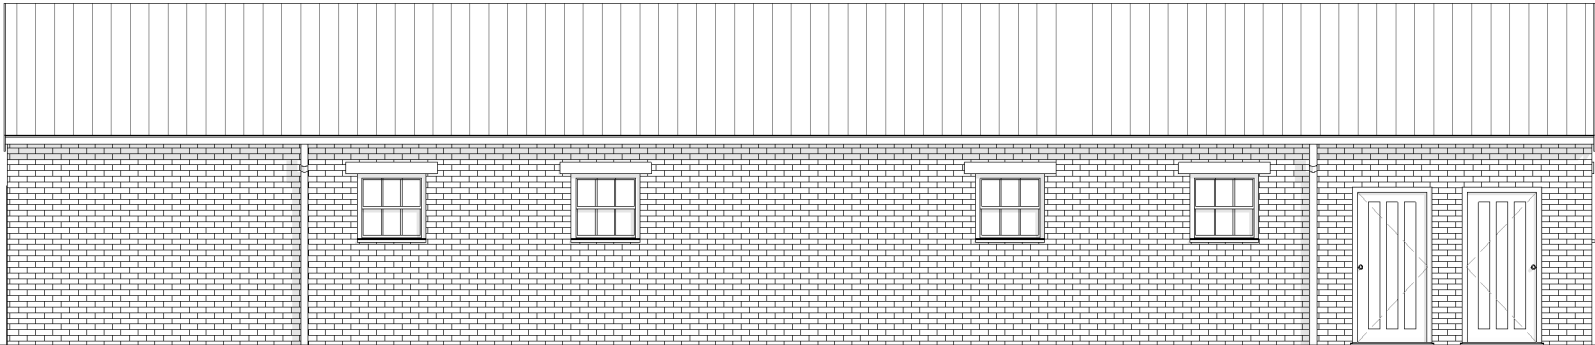


Existing - Front Elevation

Scale: 1 : 100

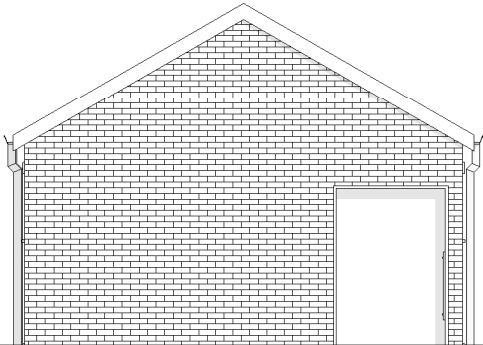


Existing - Side Elevation 01

Scale: 1 : 100

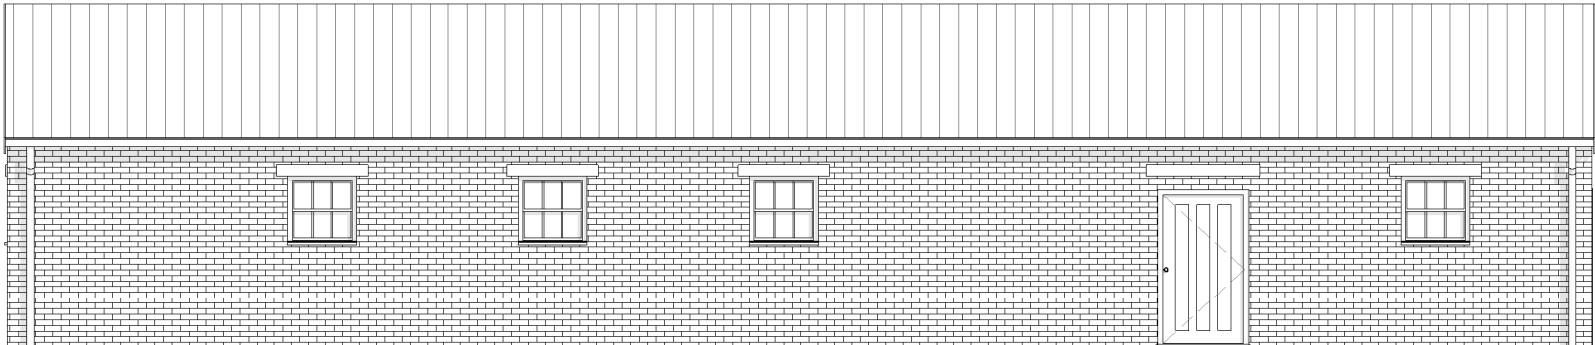

Existing - Rear Elevation

Scale: 1 : 100

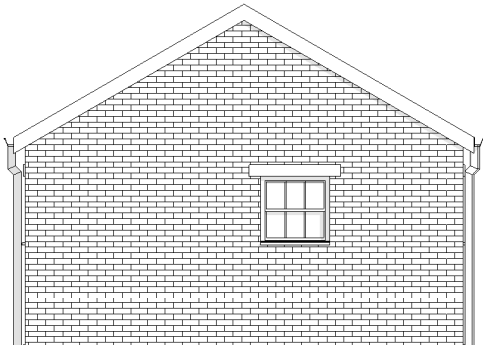

Existing - Side Elevation 02

Scale: 1 : 100

Sketch

Scheme Title:
Stable Cottage, Overton

Drawing Reference:
Existing Elevations

Scale @ A3: **1 : 100**
Drawn by: **CFH**
Checked by: **MOH**

Project Number:	Drawing Number:	Revision:
6303	EX03	X



ARCHITECTS

Soughton House
2 Nicholas Street Mews
Chester
Cheshire
CH1 2NS

01244 820 984

admin@d2architects.co.uk
www.d2architects.co.uk