




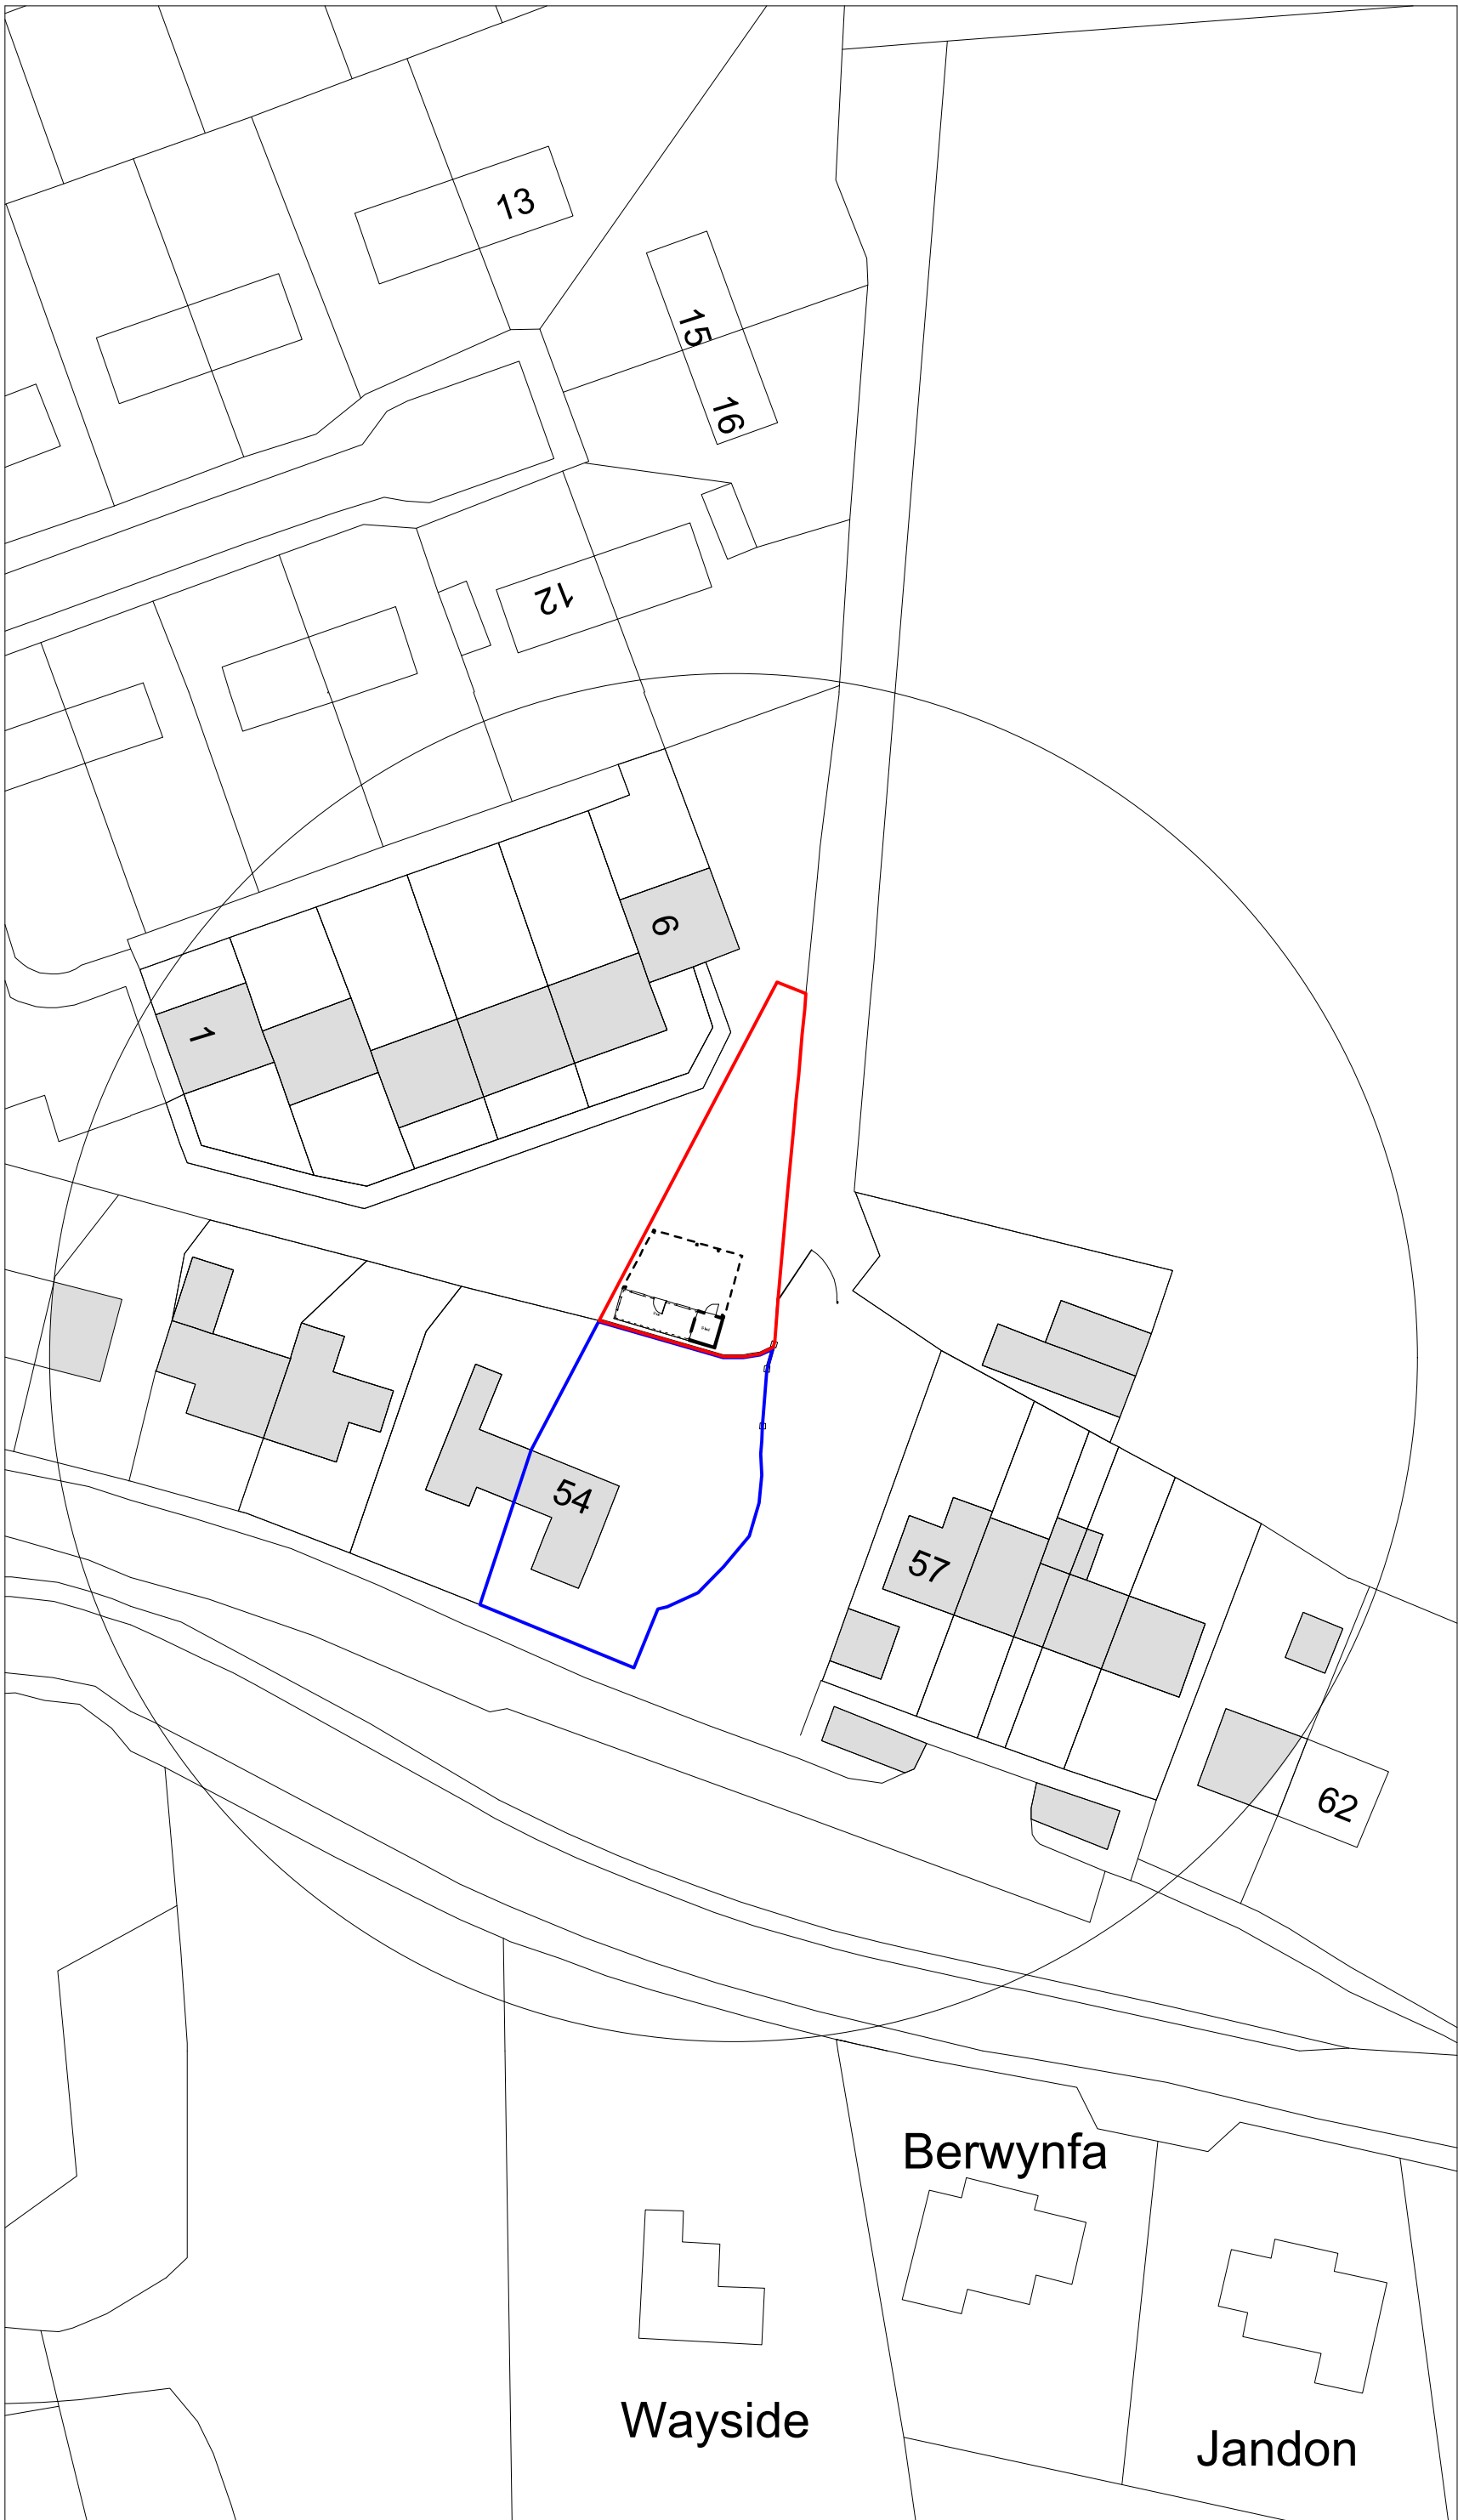

Site Plan 1:500

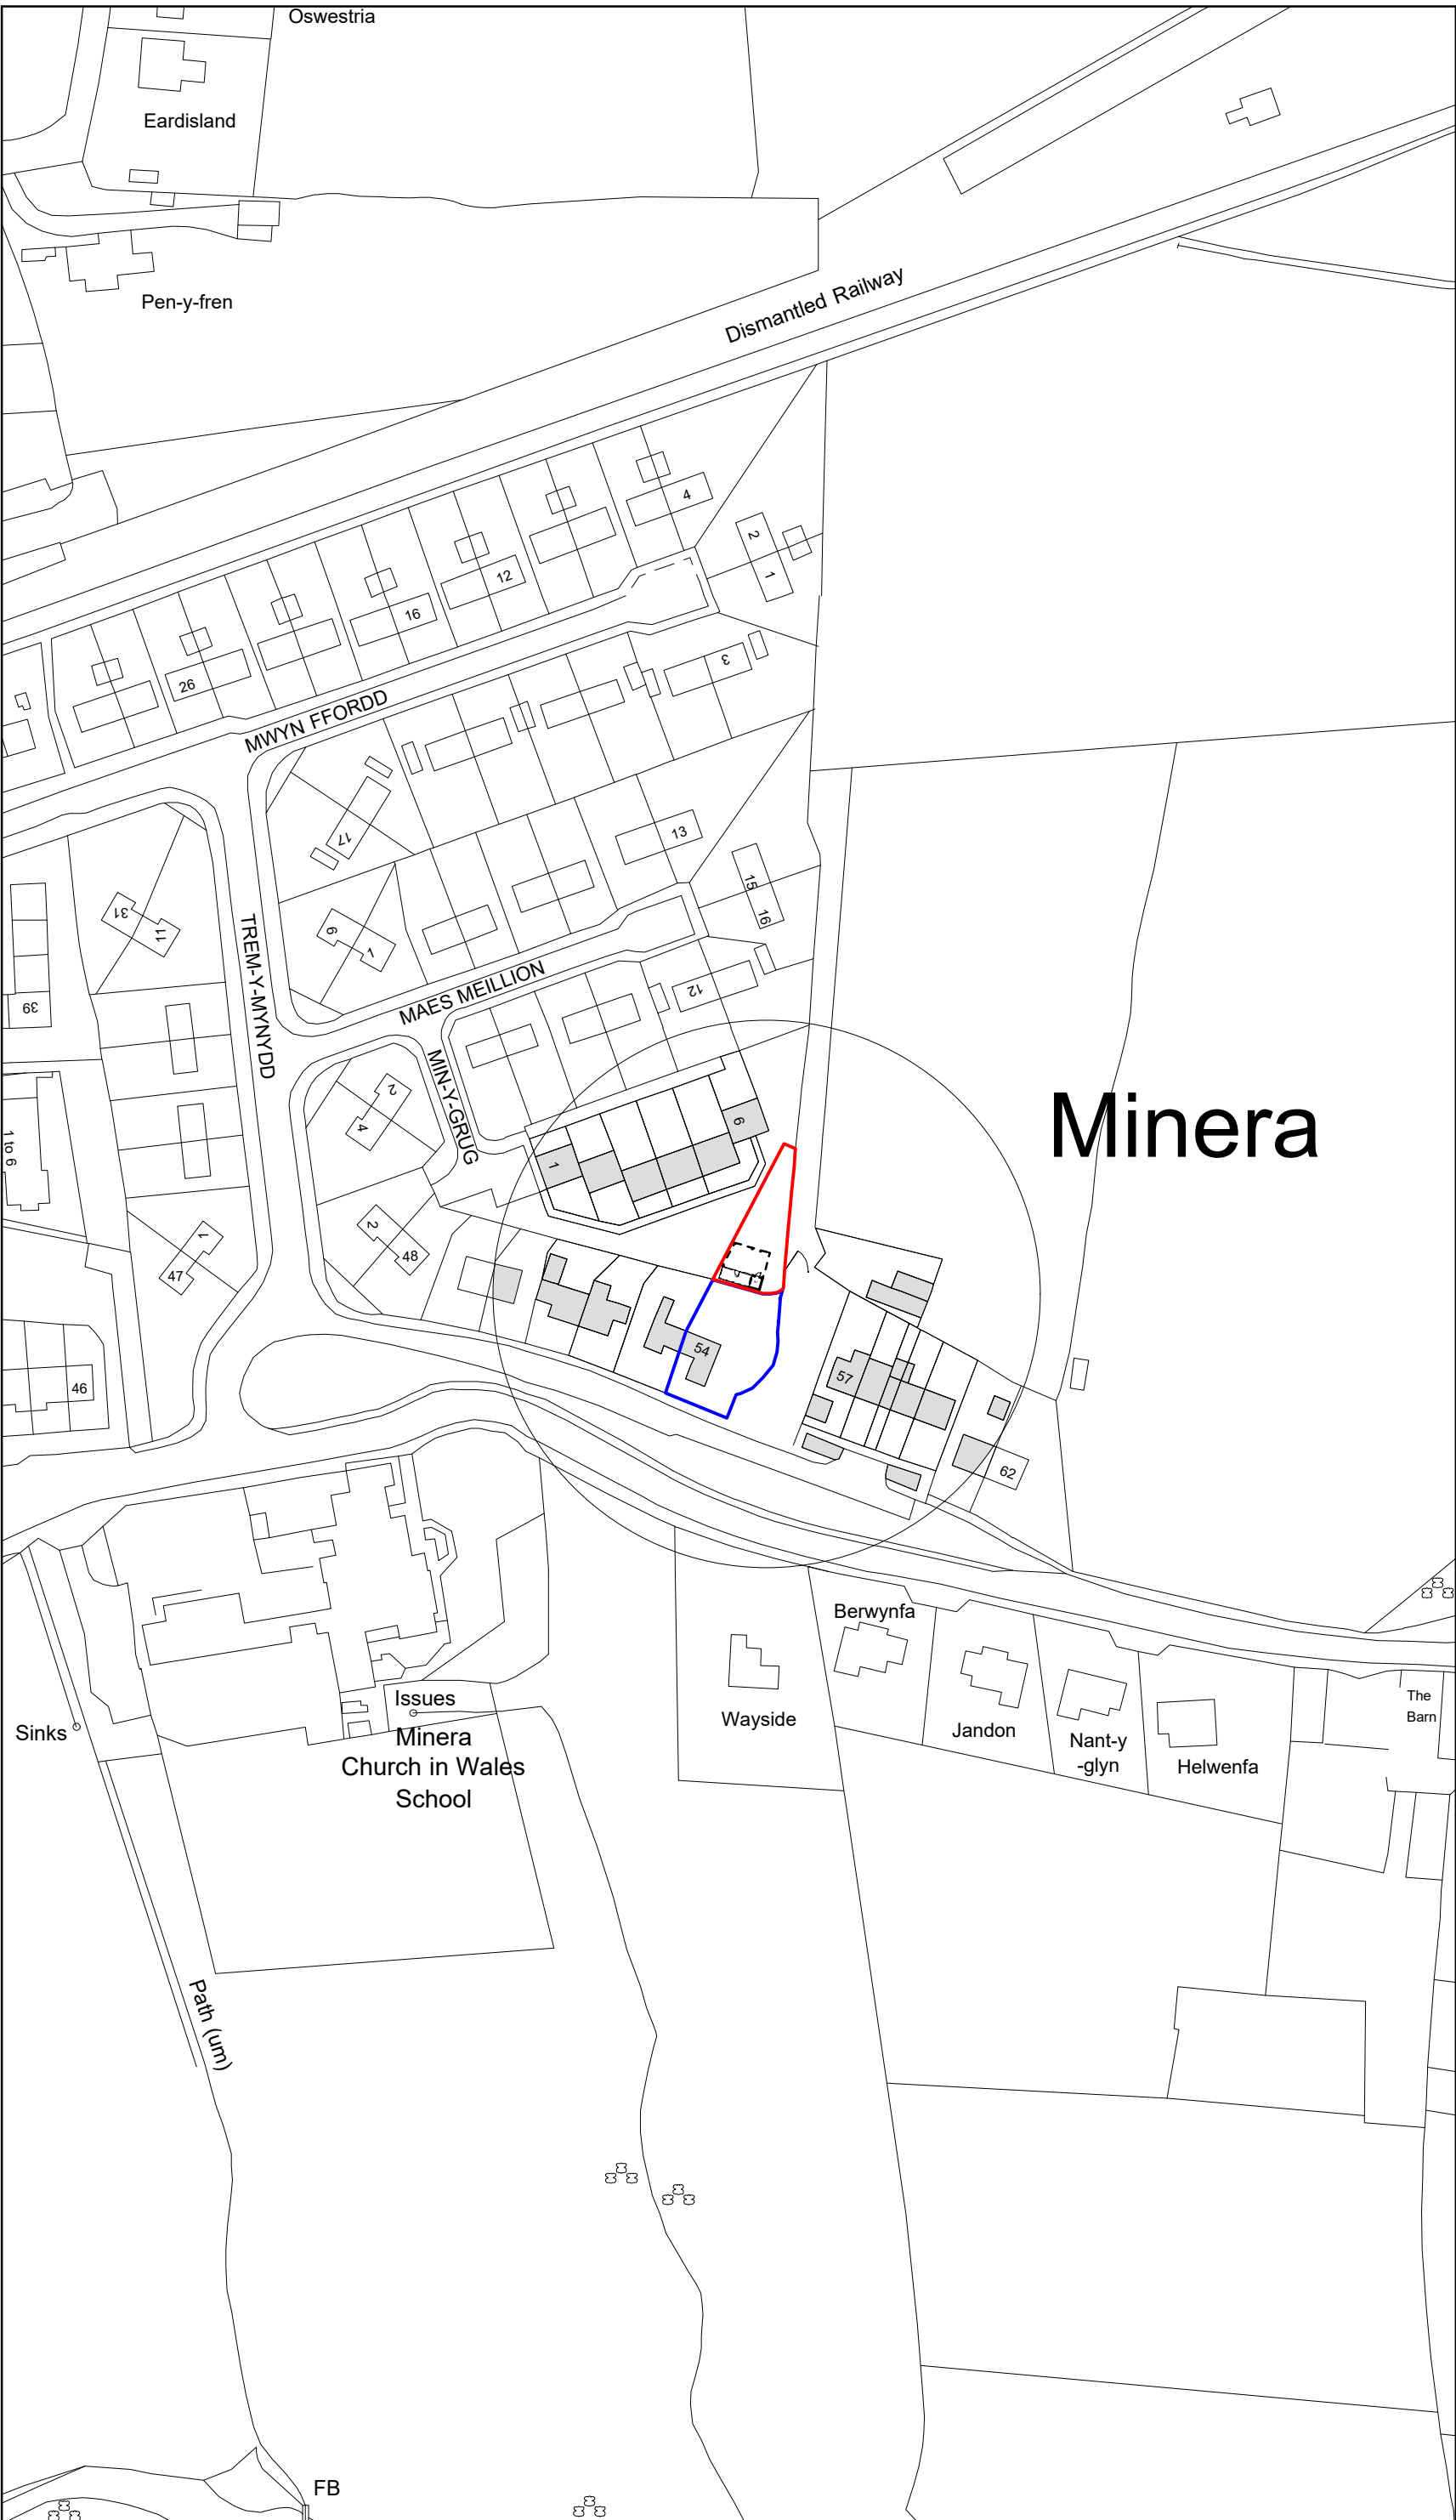

Location Plan 1:1250

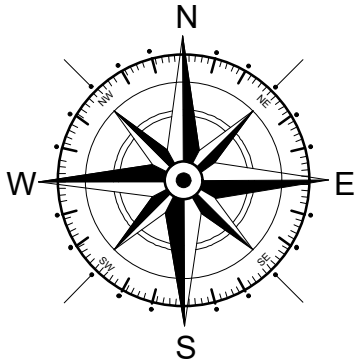

Key

SurroundingBuildings

ApplicationSite

Land owned by applicant

A	09/24	Site Outline	L F
Rev	Date	Detail	Initial

Project: Proposed Alterations at
54 Minera Hall Road,
Minera,
Wrexham,
LL11 3YD

Title:
Proposed: Site
& Location Plan

Scale: (A2)
1:50 &
1:100

Drawn By:
L. Fowles

Date:
August
2024

Drawing No:
0035/003

Sheet:
| of |

blueprint
architectural services



Office 3K4,
Redwither Business Tower,
Wrexham. LL13 9XT
Tel: 01978 356500
www.blueprintarchitectural.com
© copyright all rights reserved