



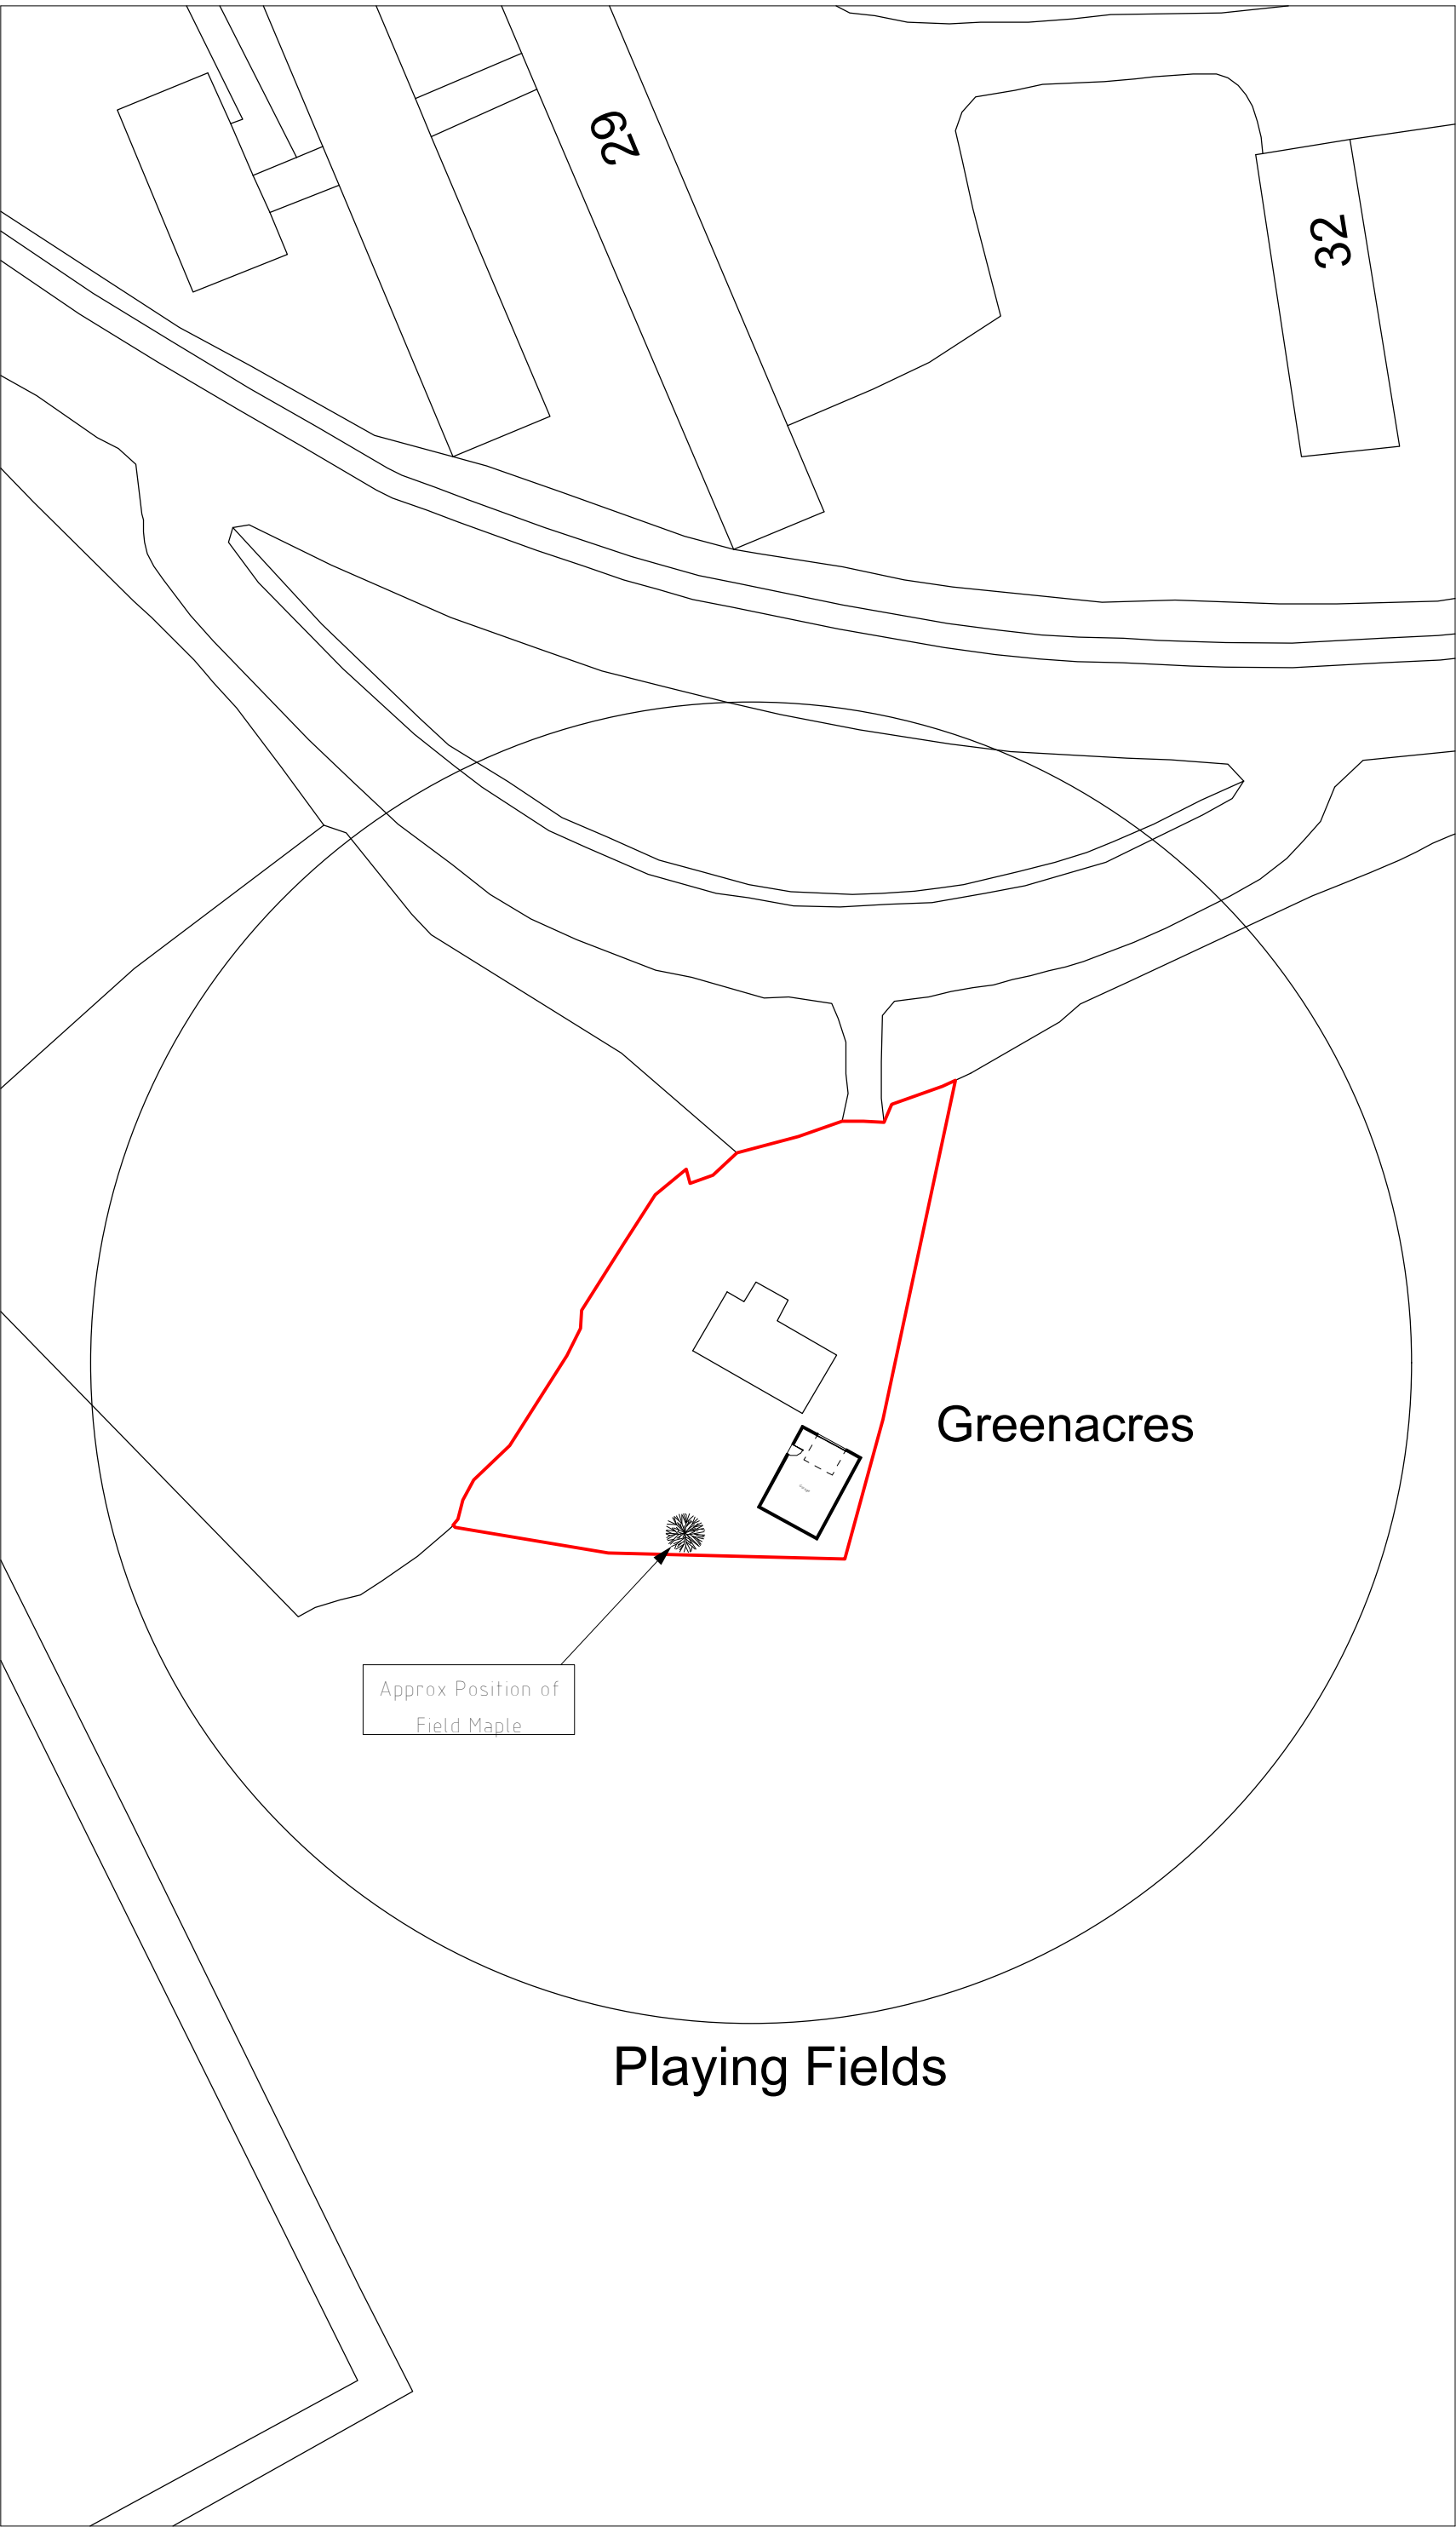


Site Plan 1:500

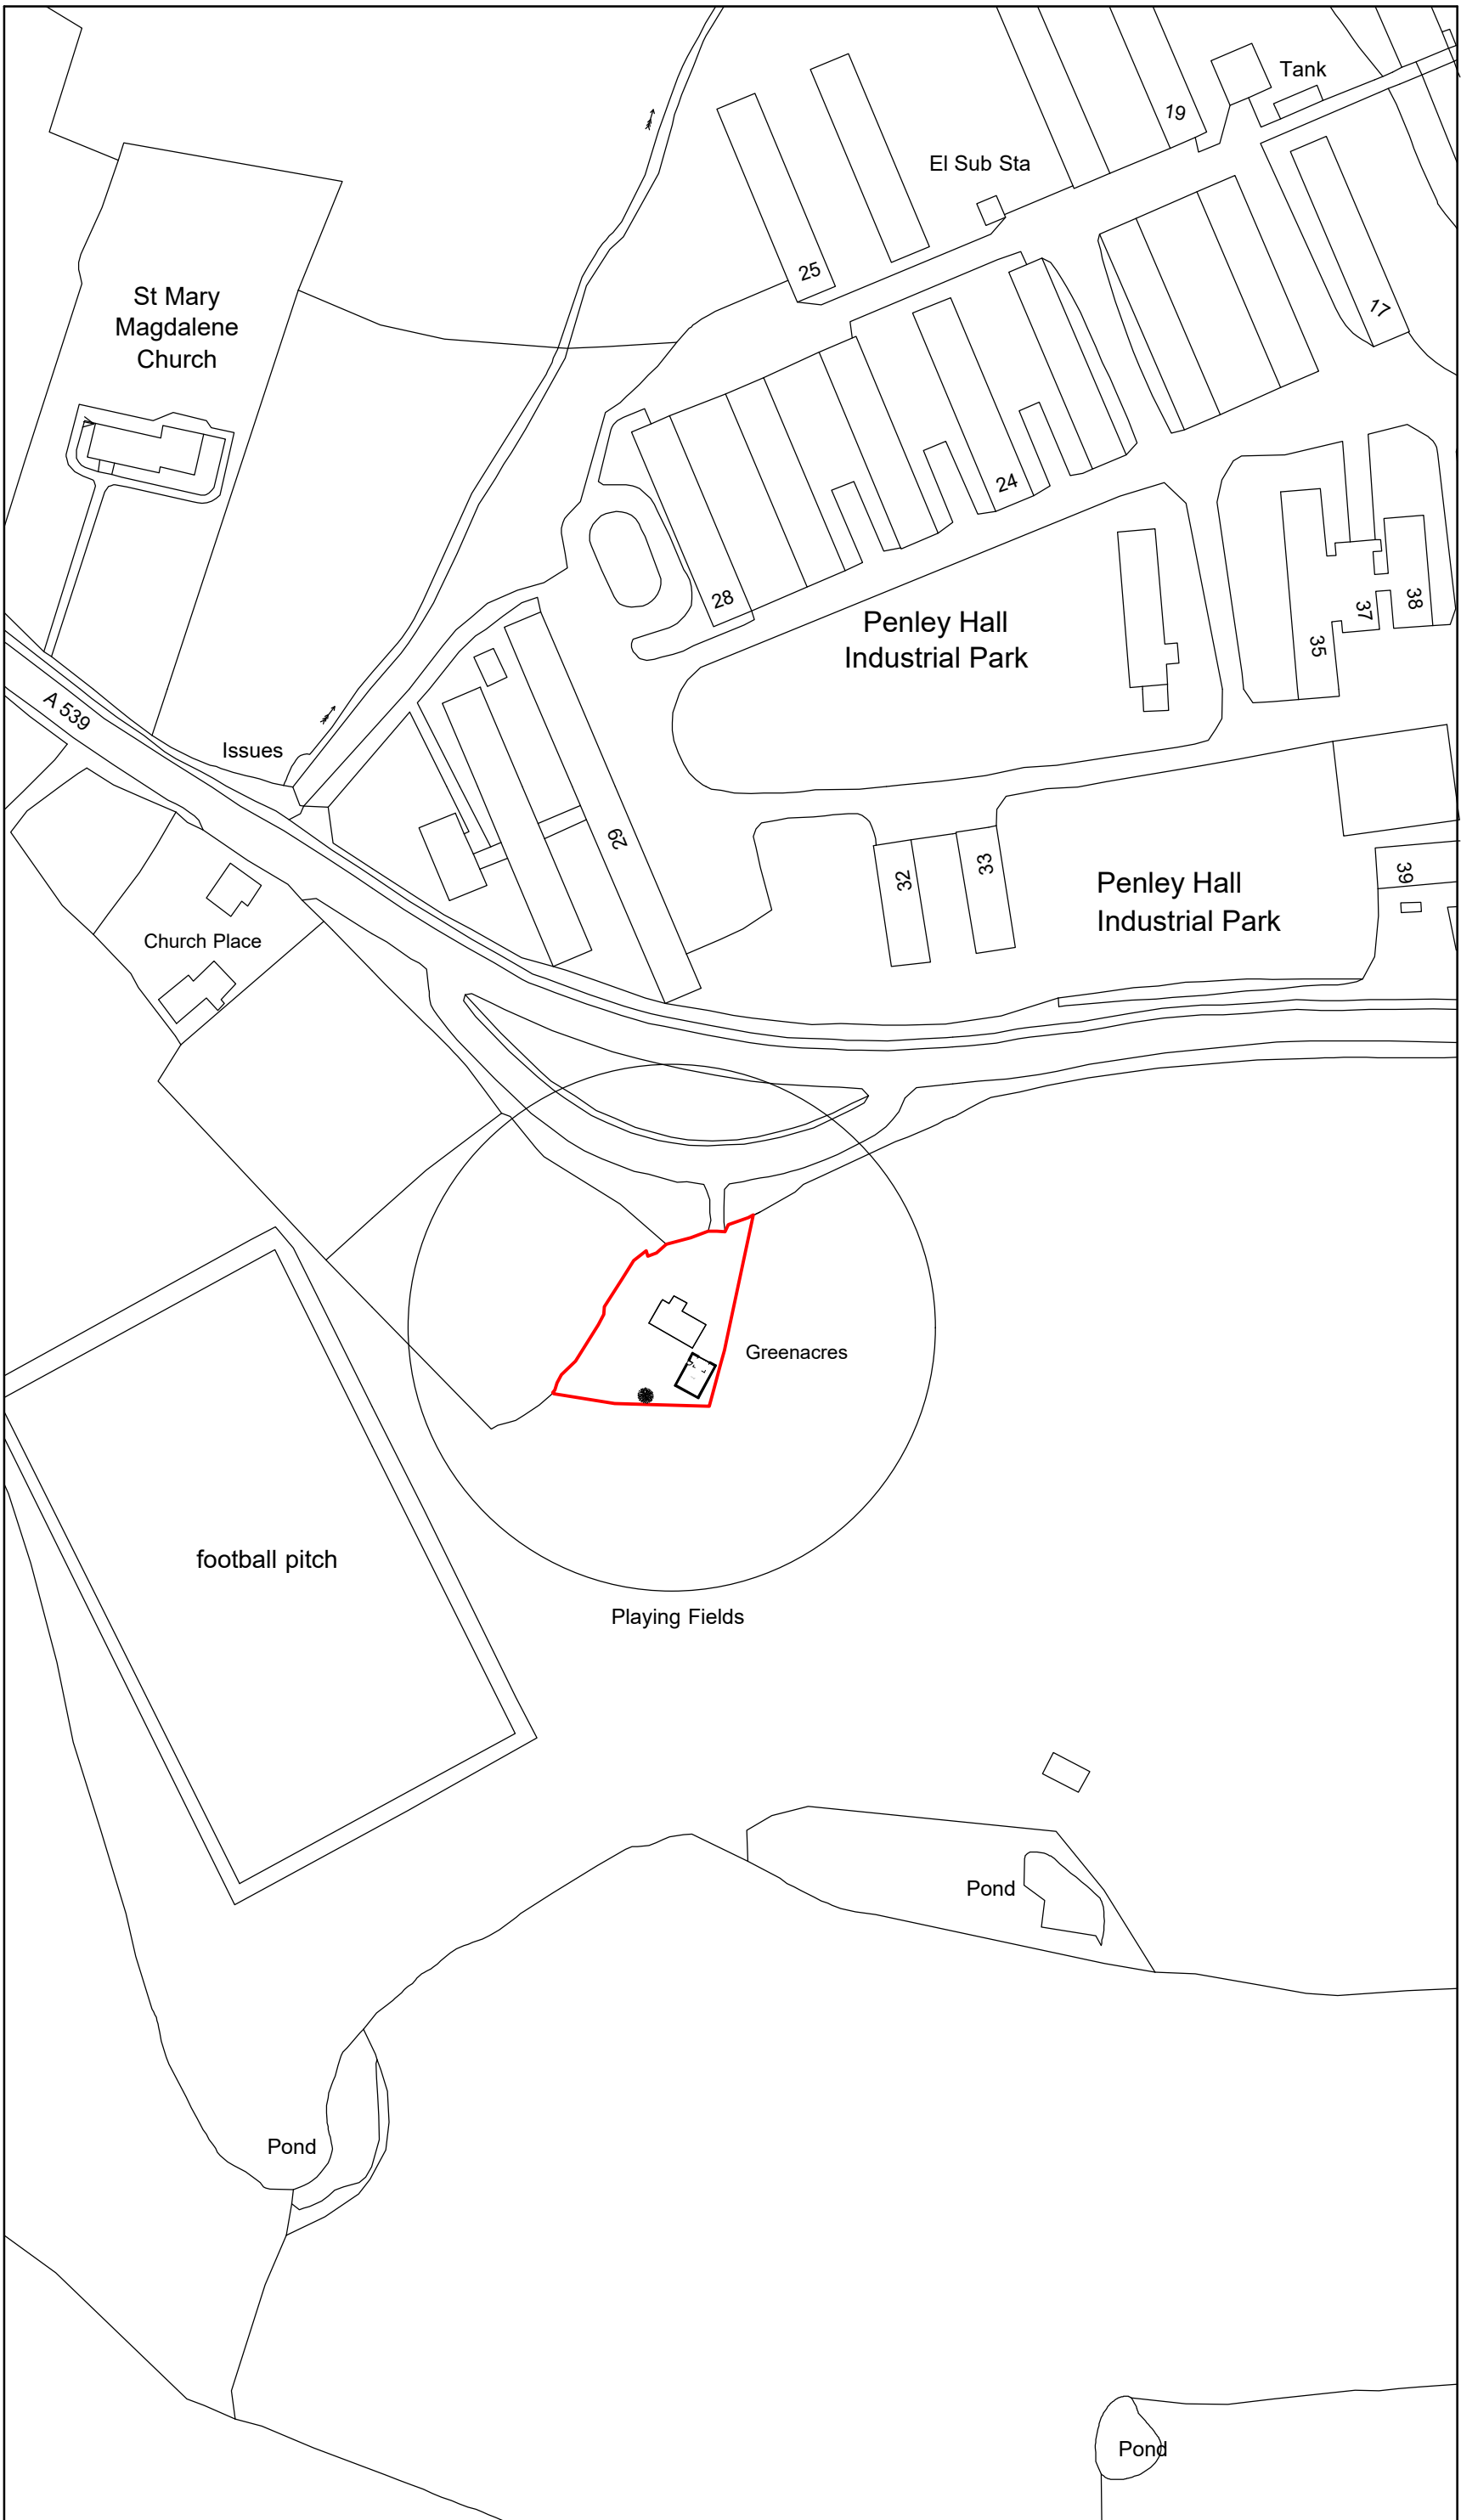

Location Plan 1:1250

Planting Stock Specification					
Species	Shape	Stem Girth @ 1m	Height	Container Volume	Production Method
Field Maple FM (Acer campestre)	Standard	8cm - 10cm	2.5m - 3m	45 lts	Container Grown

All landscaping works to be completed in all respects within three months of the first use / occupation of the development, with the exception of soft landscaping / planting which shall be carried out in the first planting season (November to March) or seeding season (April to September) following the first use.

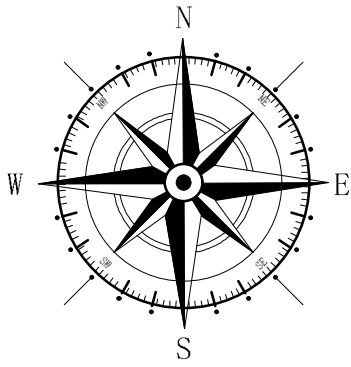

Key	
	Surrounding Buildings
	Application Site

Rev	Date	Detail	Initial

Project: Proposed Garage at
Green Acres
Overton Road
Penley
Wrexham, LL13 0LU

Title:
Planning Site &
Location Plan

Scale: (A2)
1:500 &
1:1250

Drawn By:
L. Fowles

Date:
April 2024

Drawing No:
M132/005

Sheet:
1 of 1

blueprint
architectural services



Office 3K4,
Redwither Business Tower,
Wrexham. LL13 9XT
Tel: 01978 356500
www.blueprintarchitectural.com

© copyright all rights reserved