


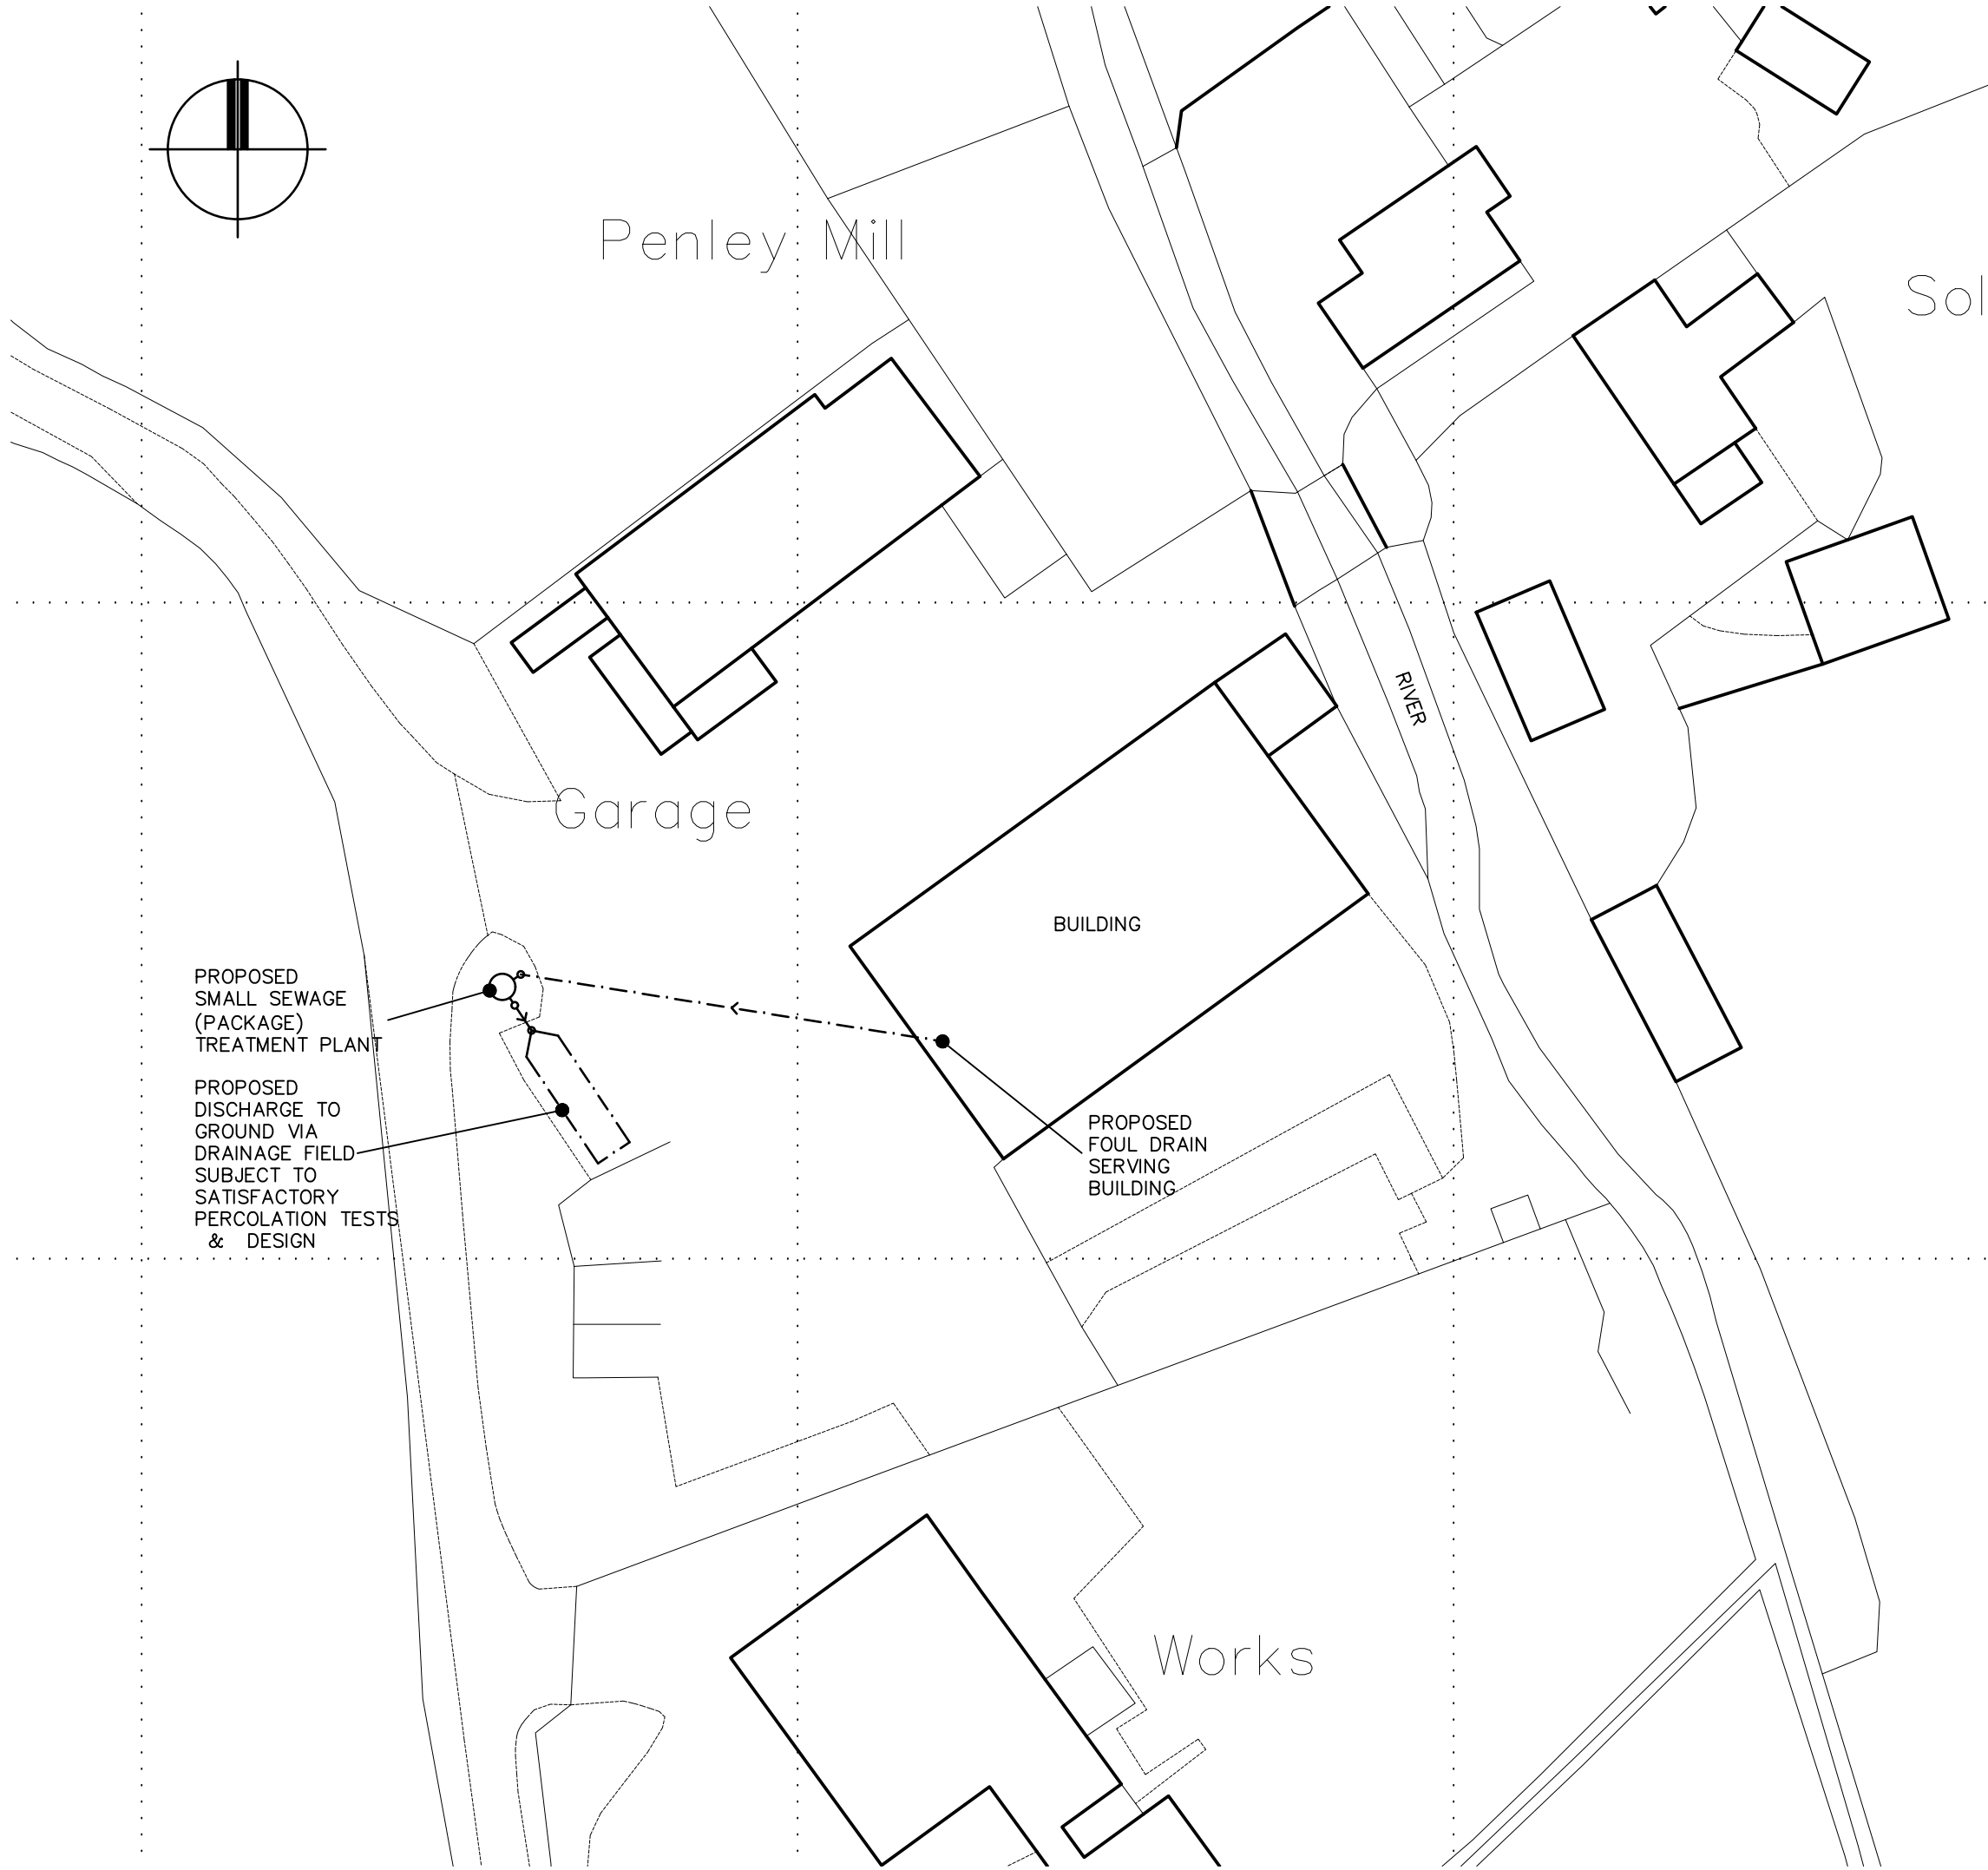

© THIS DRAWING AND THE BUILDING WORKS DEPICTED ARE COPYRIGHT OF THE ARCHITECTS AND MAY NOT BE REPRODUCED EXCEPT BY WRITTEN PERMISSION. ALL DIMENSIONS MUST BE CHECKED ON SITE AND NOT SCALED FROM THIS DRAWING.

REVISIONS			
LETTER	REVISION	DATE	BY

BOWER EDLESTON ARCHITECTS

SWEETBRIAR HALL, NANTWICH, CHESHIRE CW5 5RW
TELEPHONE: 01270 624129 FACSIMILE: 01270 627684
E M A I L : A D M I N @ B O W E R - E D L E S T O N . C O M
W E B S I T E : W W W . B O W E R - E D L E S T O N . C O M

PROJECT
LAND & BUILDINGS ON THE SOUTH
SIDE OF PENLEY MILL, WREXHAM

TITLE
PROPOSED SITE PLAN

SCALE	1:500 @ A3	DRAWN BY	
DATE	OCT 2023	STAGE	
DRG.No	7228 04	REVISION	