




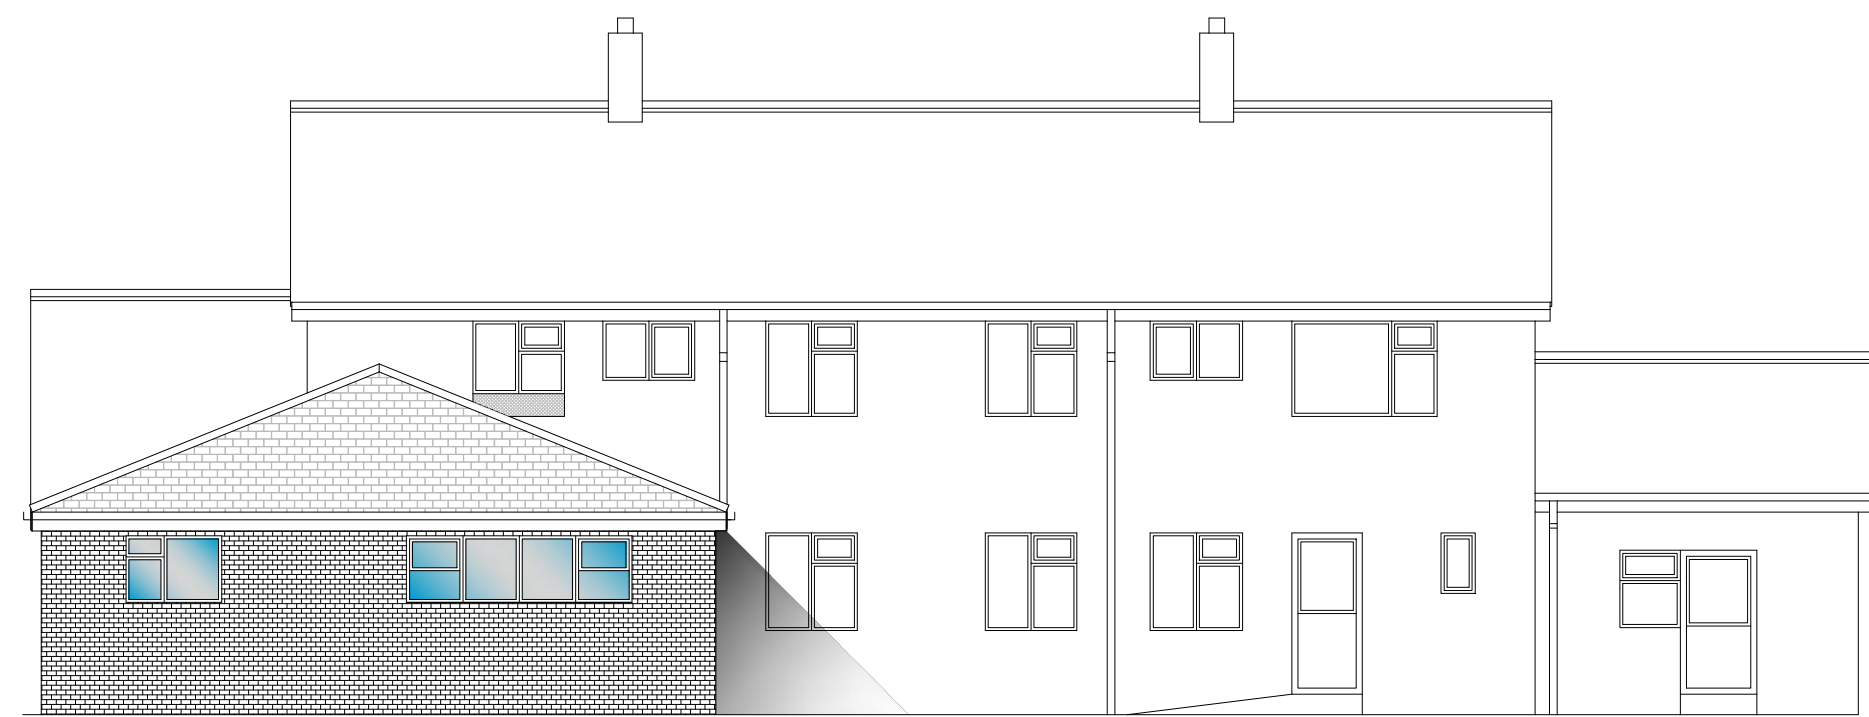


PROPOSED REAR ELEVATION @ 1:100

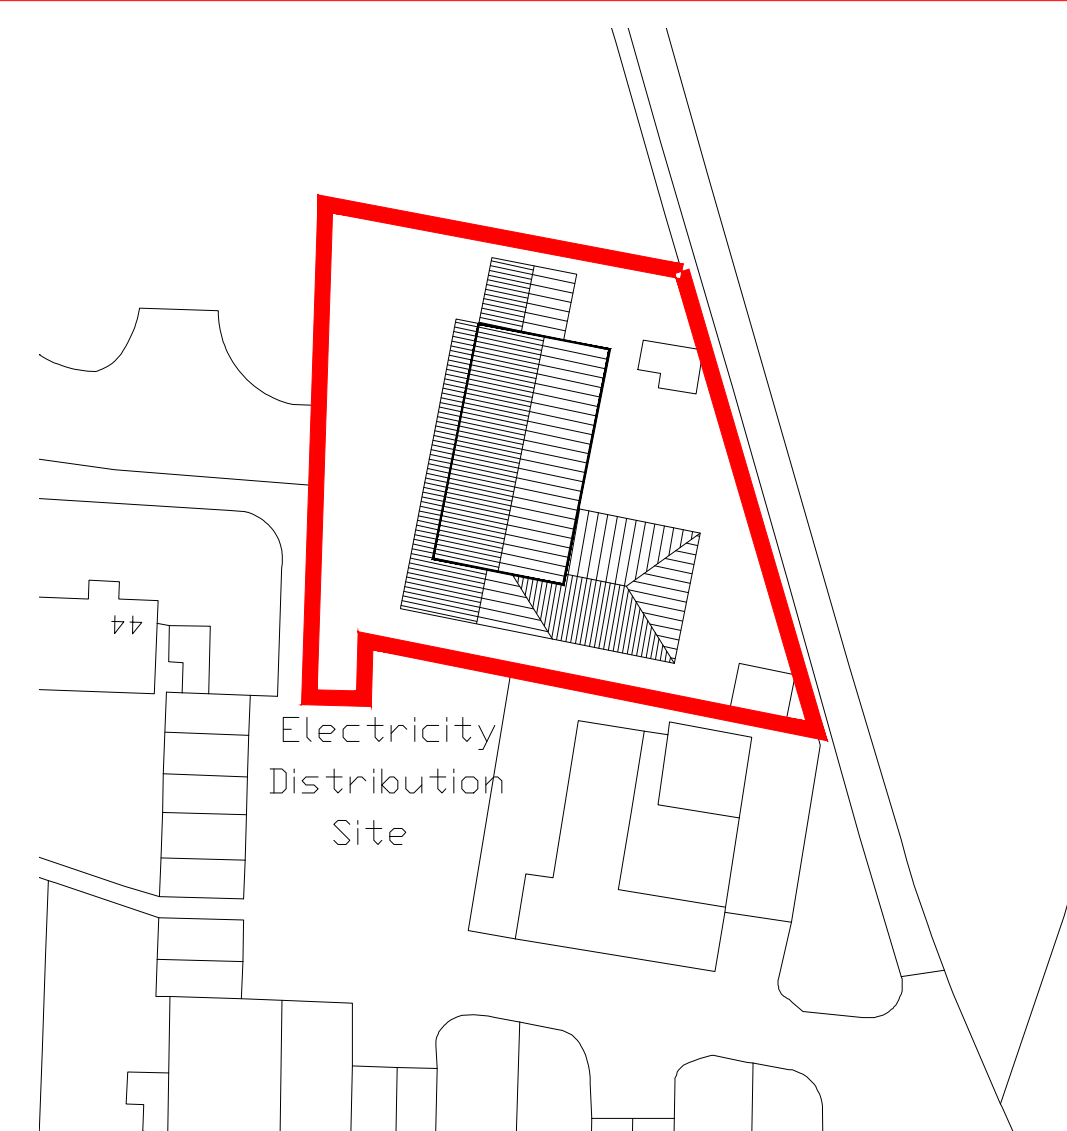


SITE LOCATION @ 1:500

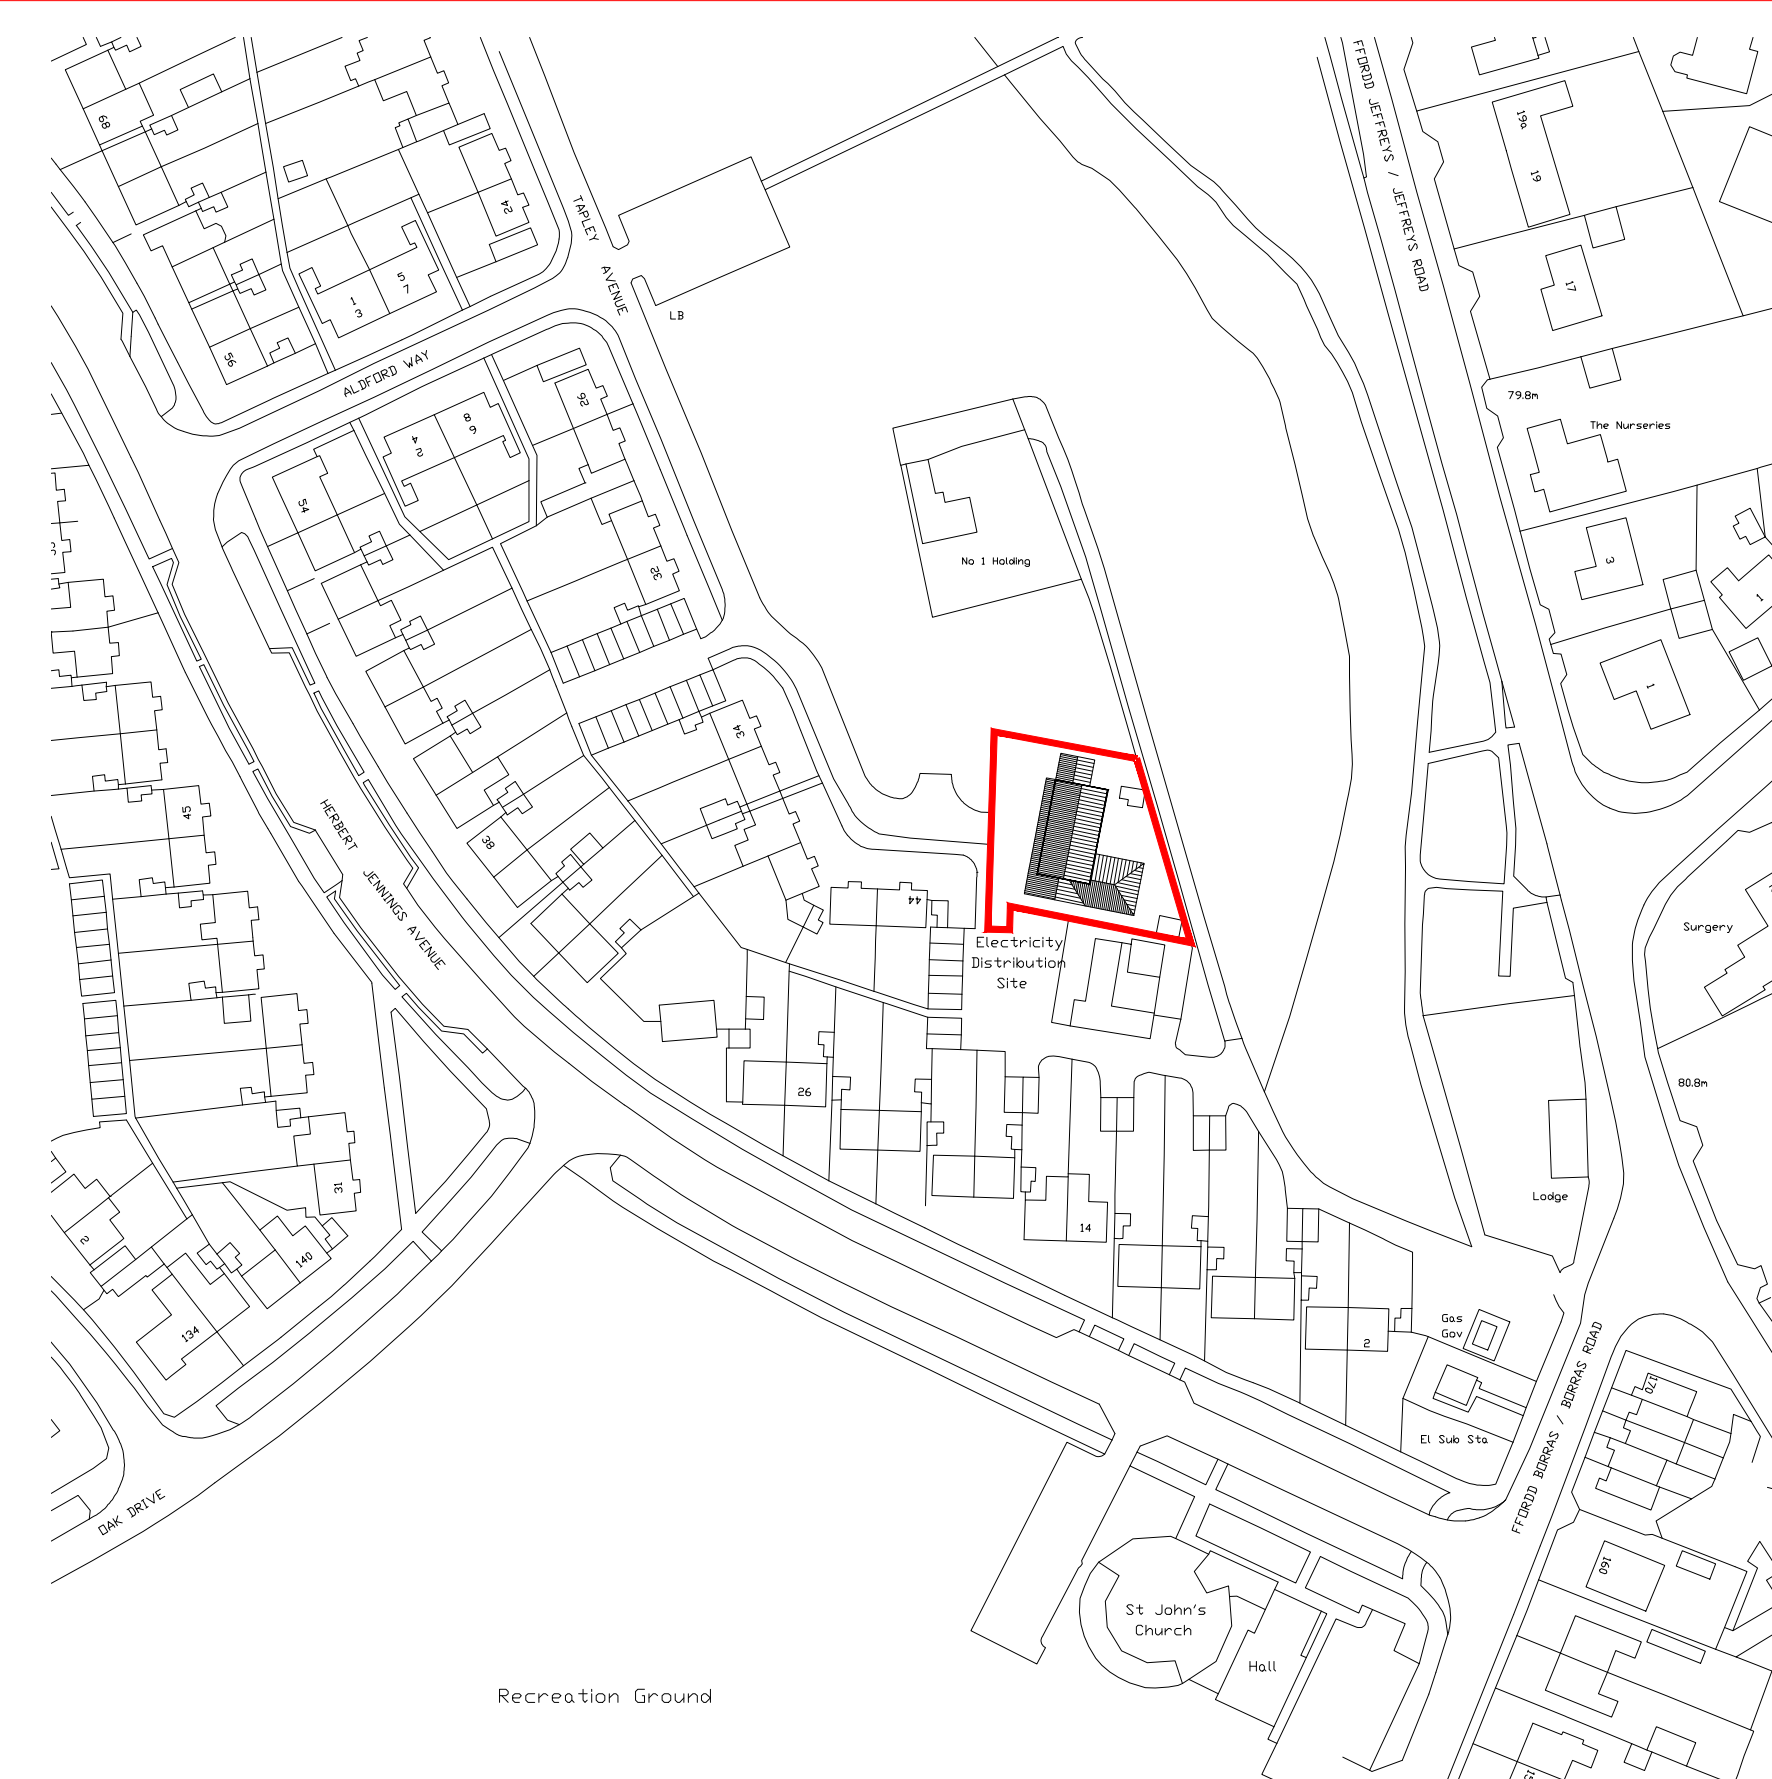


SITE LOCATION @ 1:1250

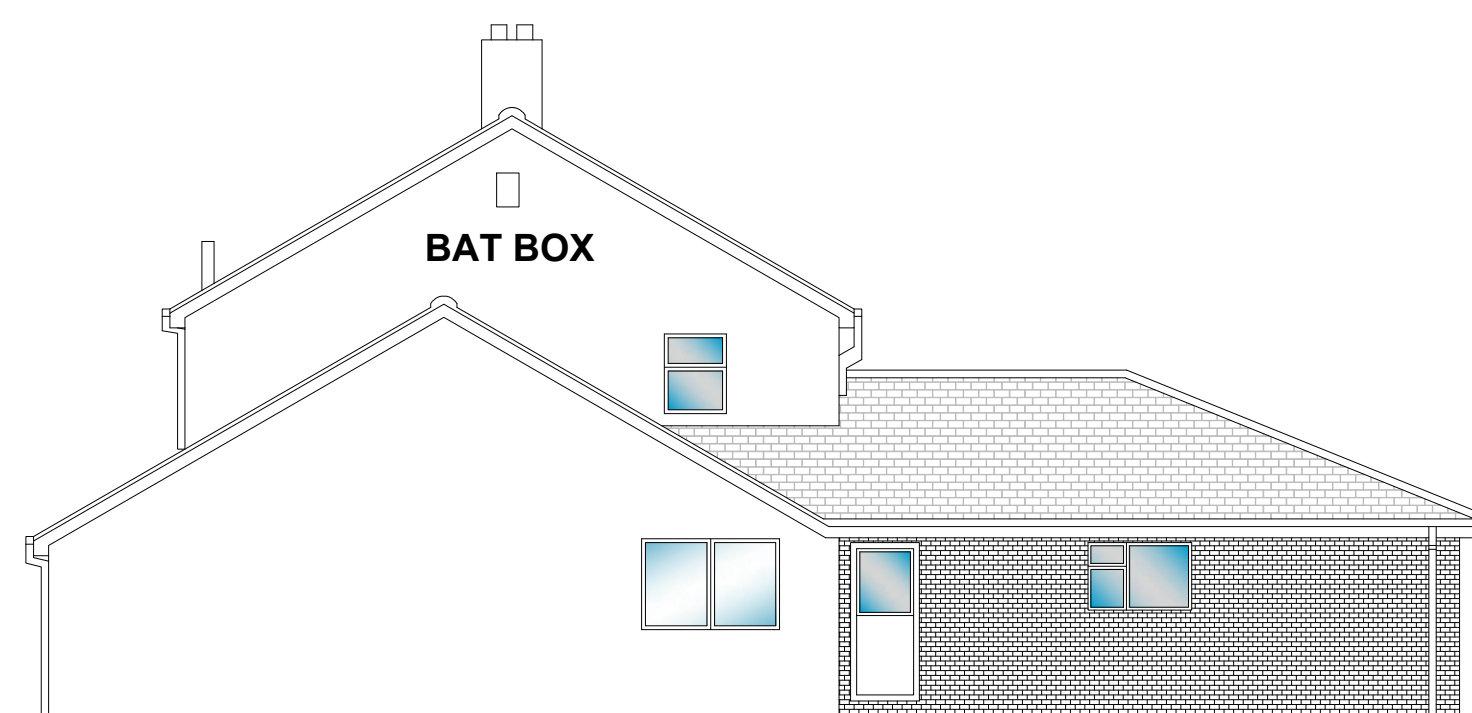


PROPOSED SIDE ELEVATION @ 1:100

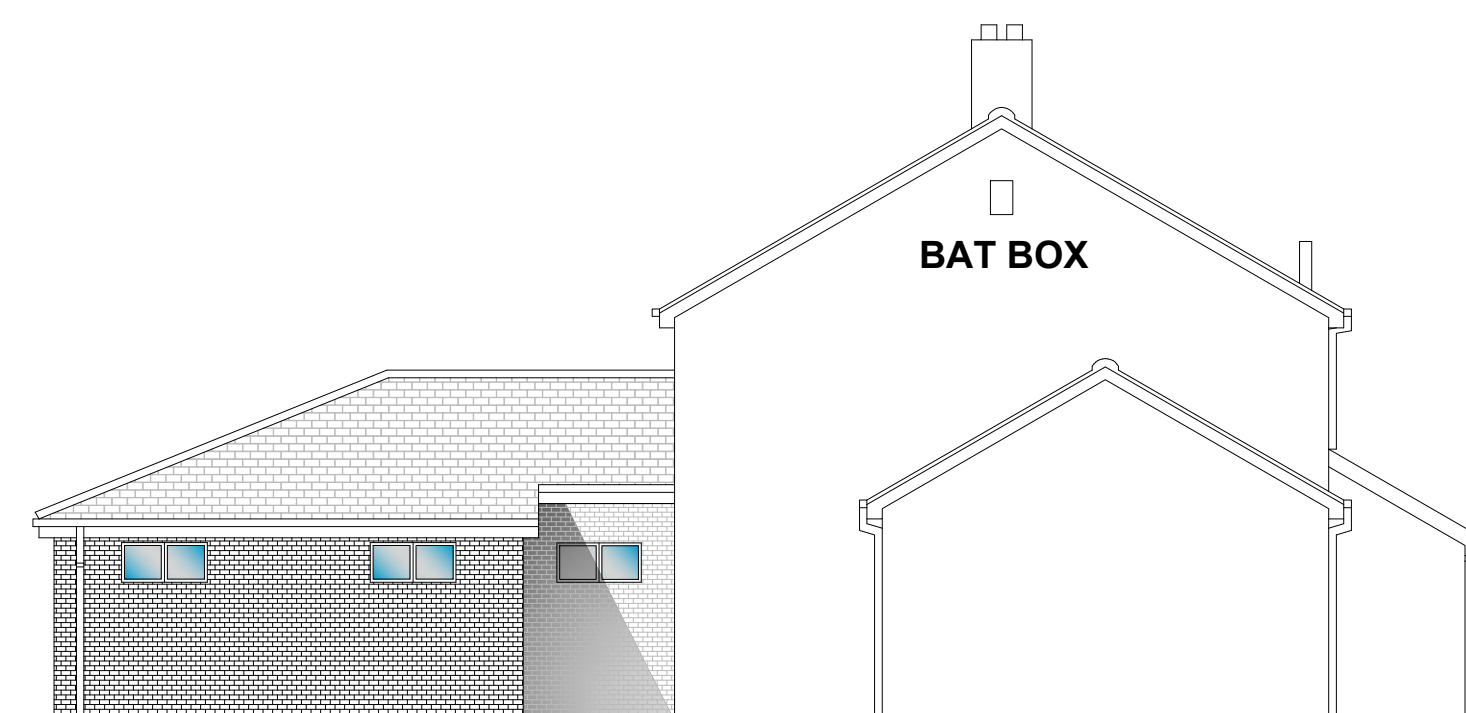

PROPOSED SIDE ELEVATION @ 1:100

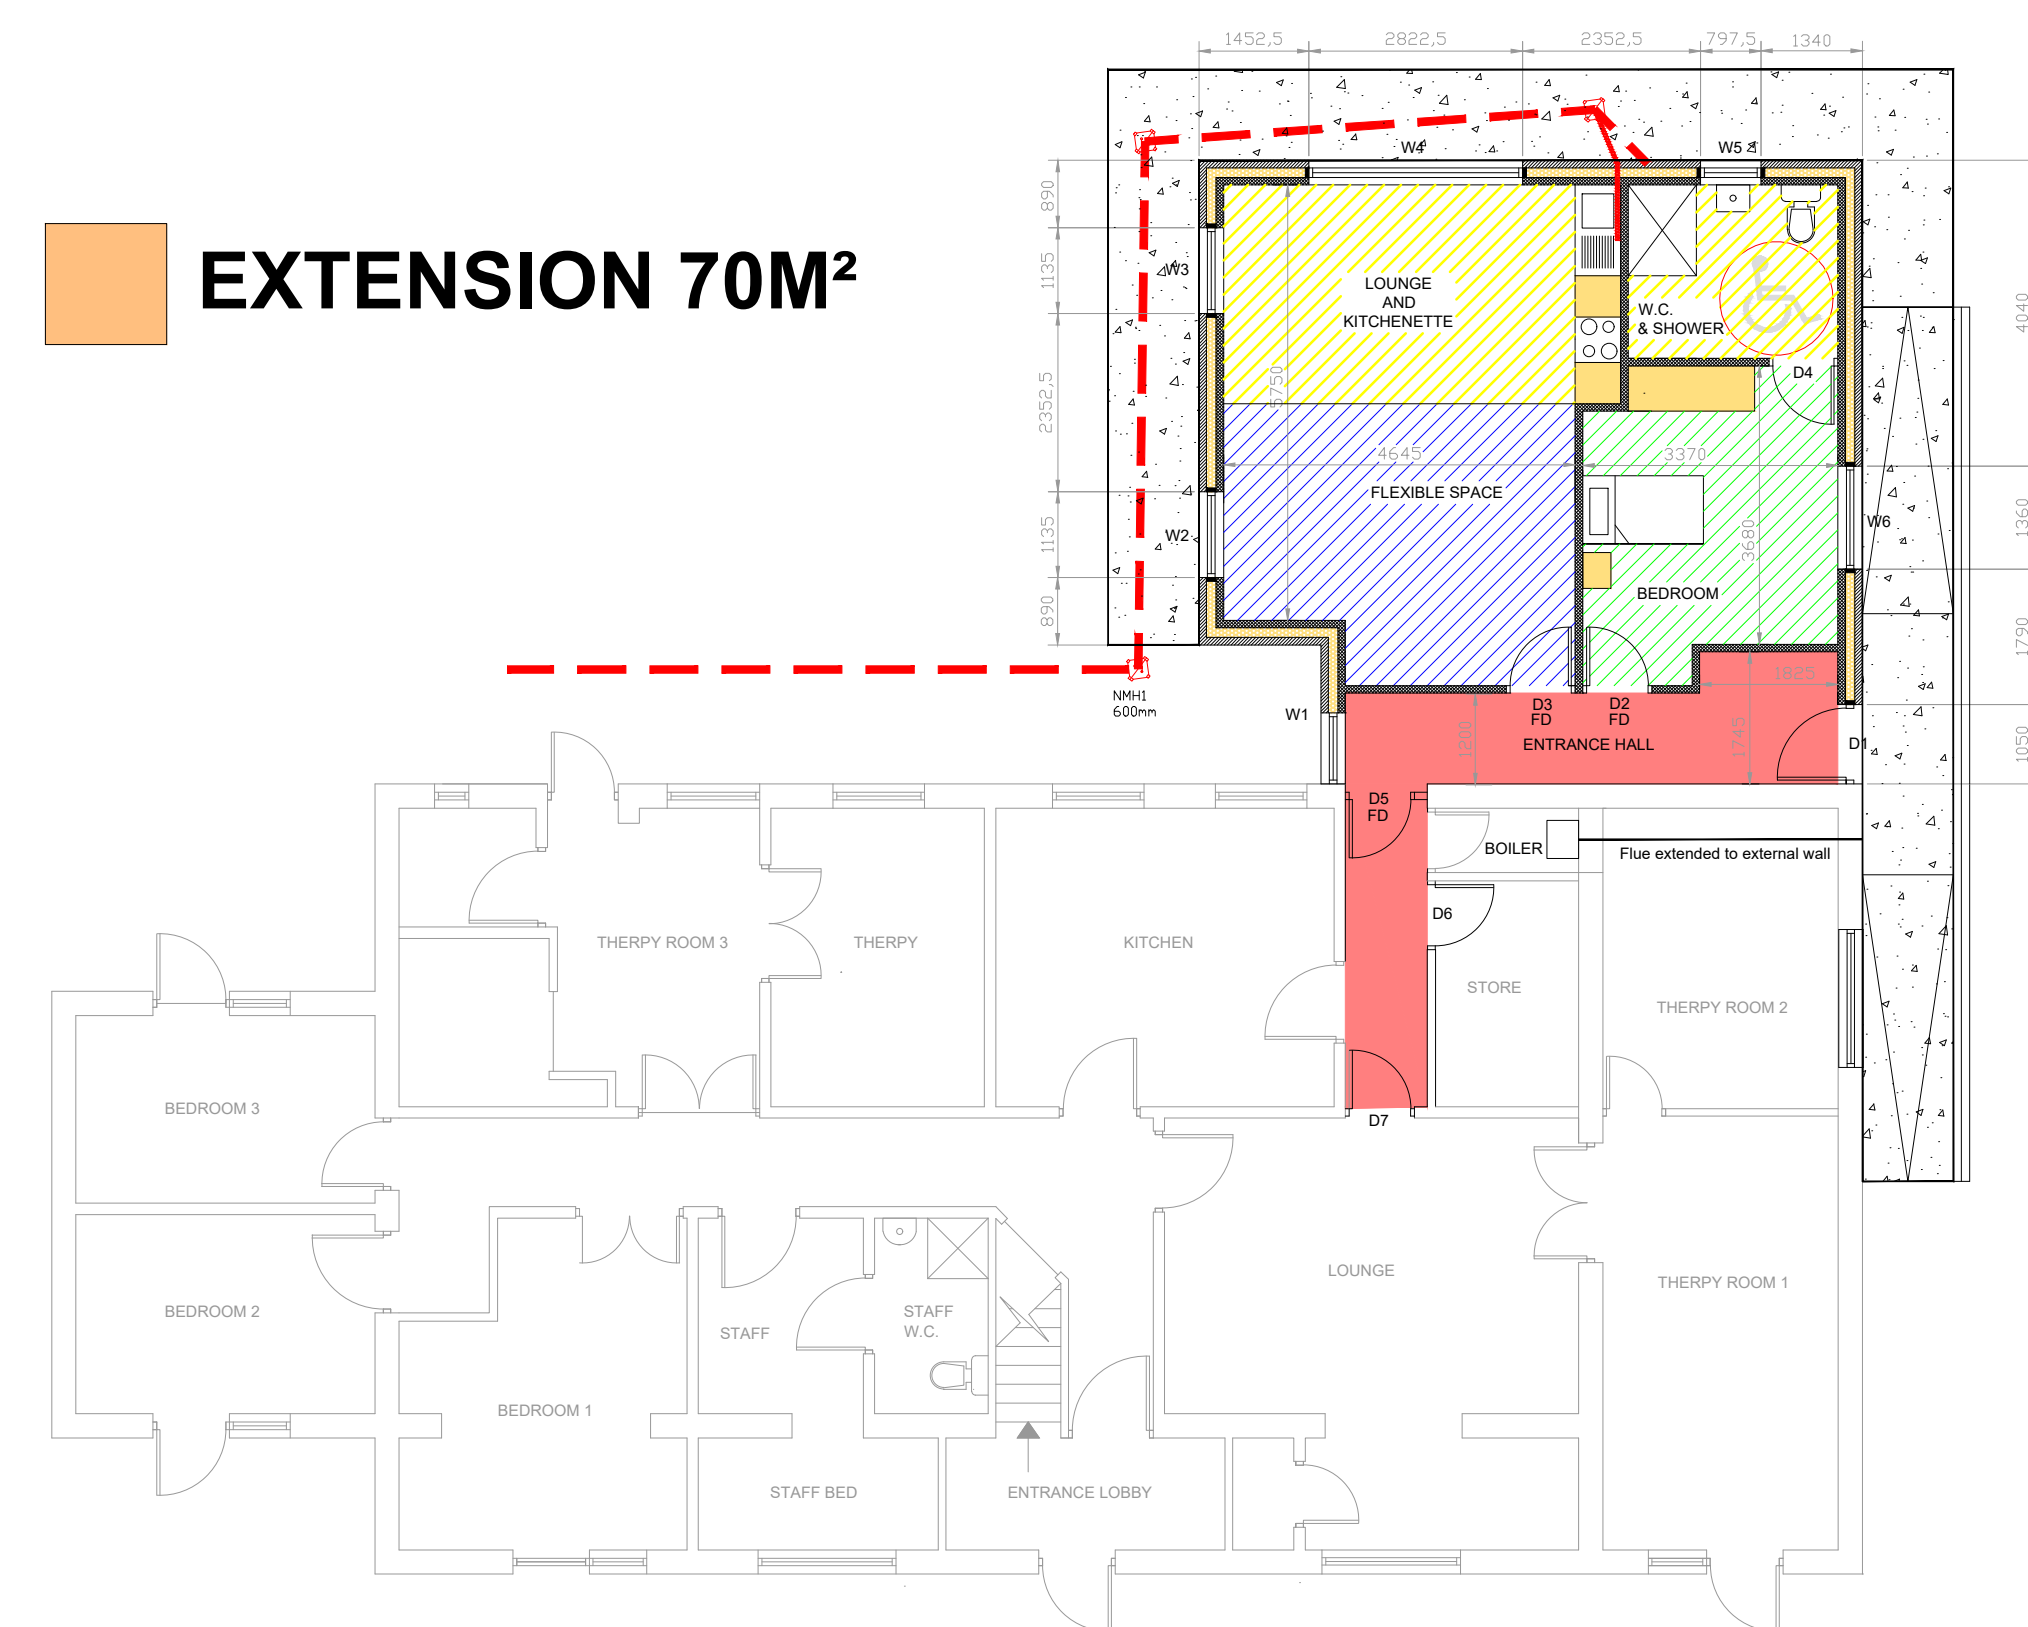

PROPOSED PLAN @ 1:100

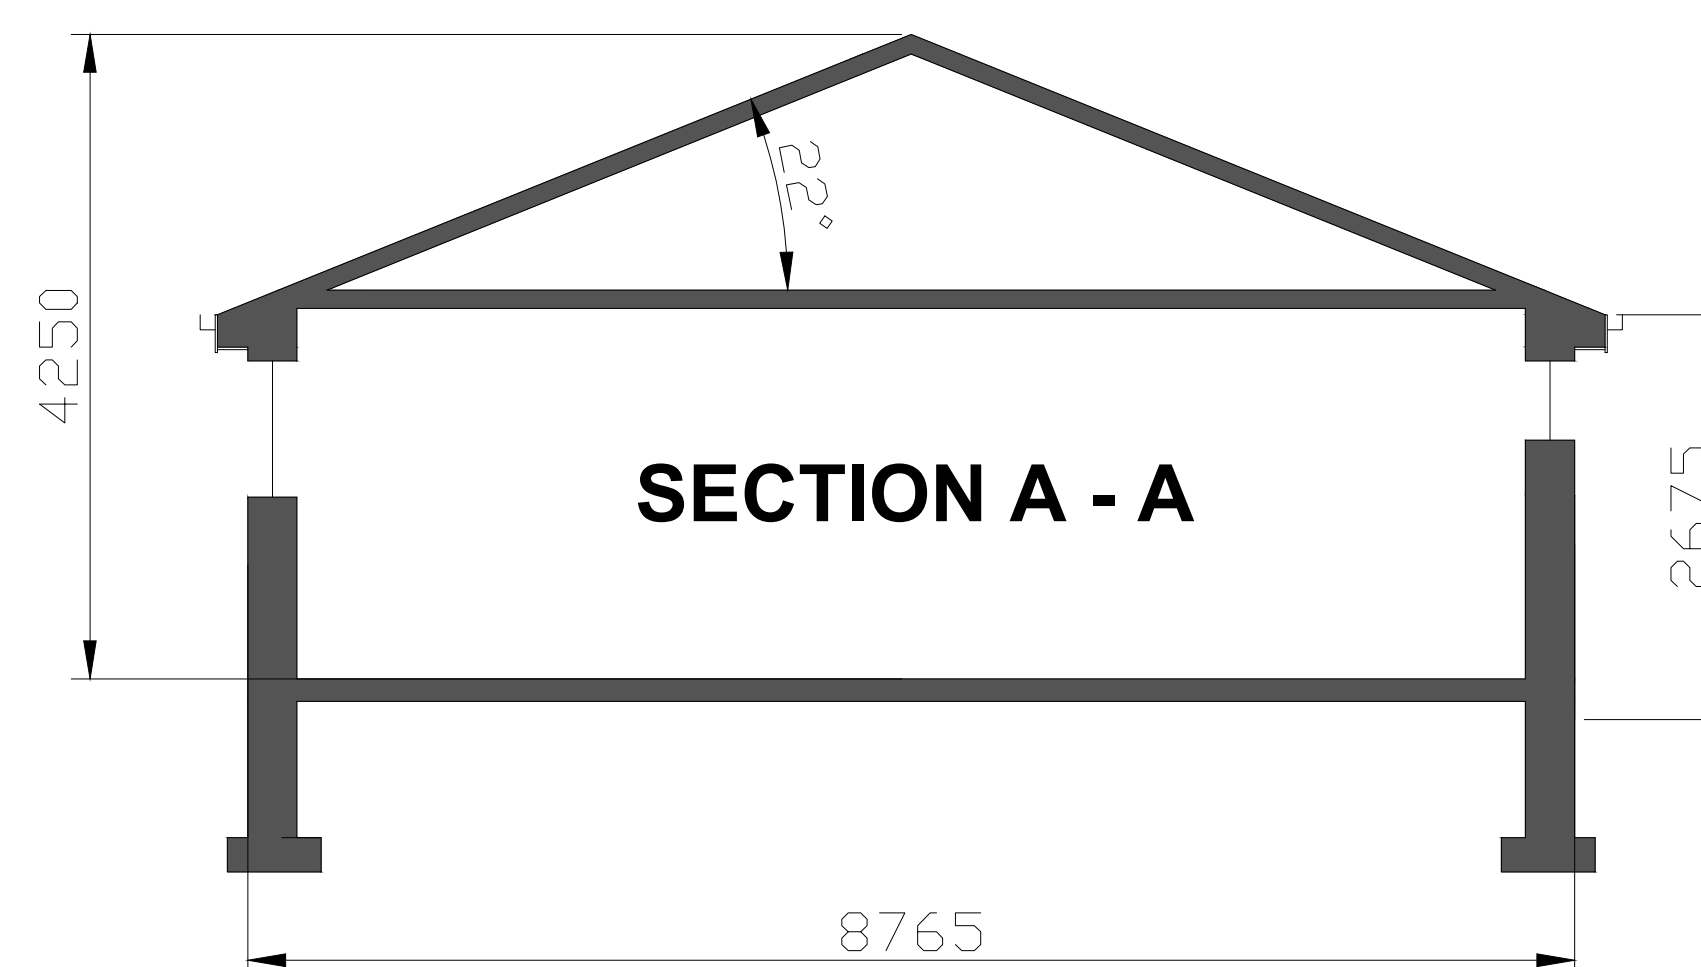

VIEW A



VIEW B

PLANNING PERMISSION CONDITION 3
Two number bat boxes Caudon® General Purpose Bat Box or similar to be fitted either side of main gable walls. One number bird box fitted to tree onsite.
Both to be 4m above ground.

WREXHAM COUNTY BOROUGH COUNCIL. JULIE M FRANCIS PRIF SWYDDOG TAI CHIEF HOUSING OFFICER RUTHIN ROAD Wrexham, LL13 7TU Ffordd Rhuthun, WREXHAM LL13 7TU			
Project: EXTENSION TO TAPLEY AVENUE RESPITE CENTRE, ACTON WREXHAM, LL12 7UY			
Detail: PROPOSED DRAWINGS			
Drawn/Checked:	Date:	AutoCad File Ref:	
MAF	JAN 23		
Scale:	Project No:	Dwg No:	Rev:
AS INDICATED	PD2023/01/02	2	