





Building 1

 


Proposed Floor Plan

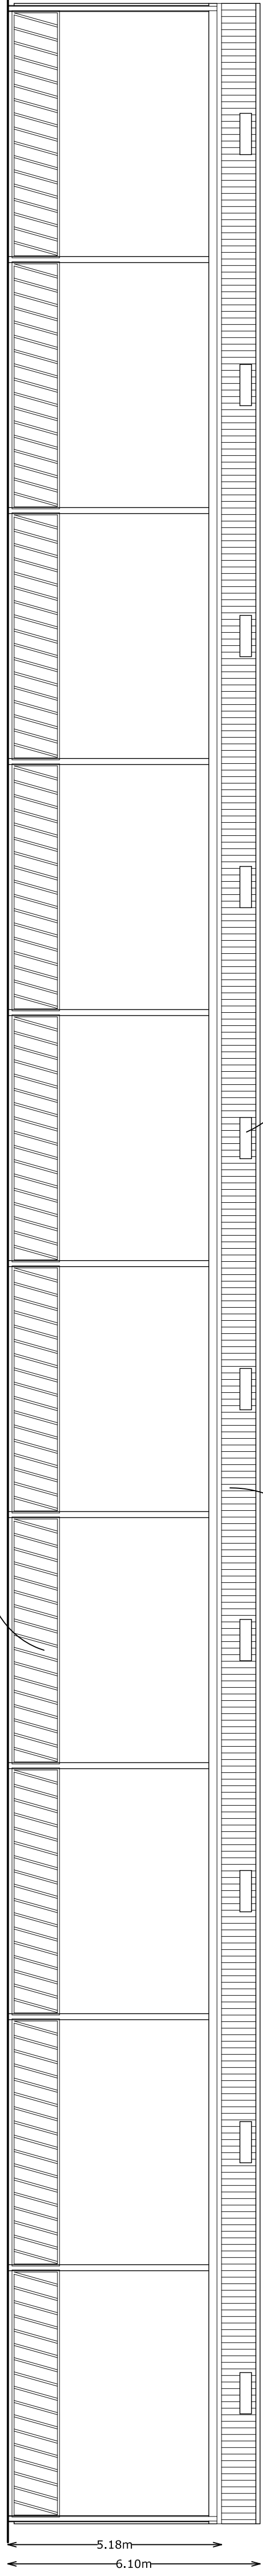


Proposed East Elevation

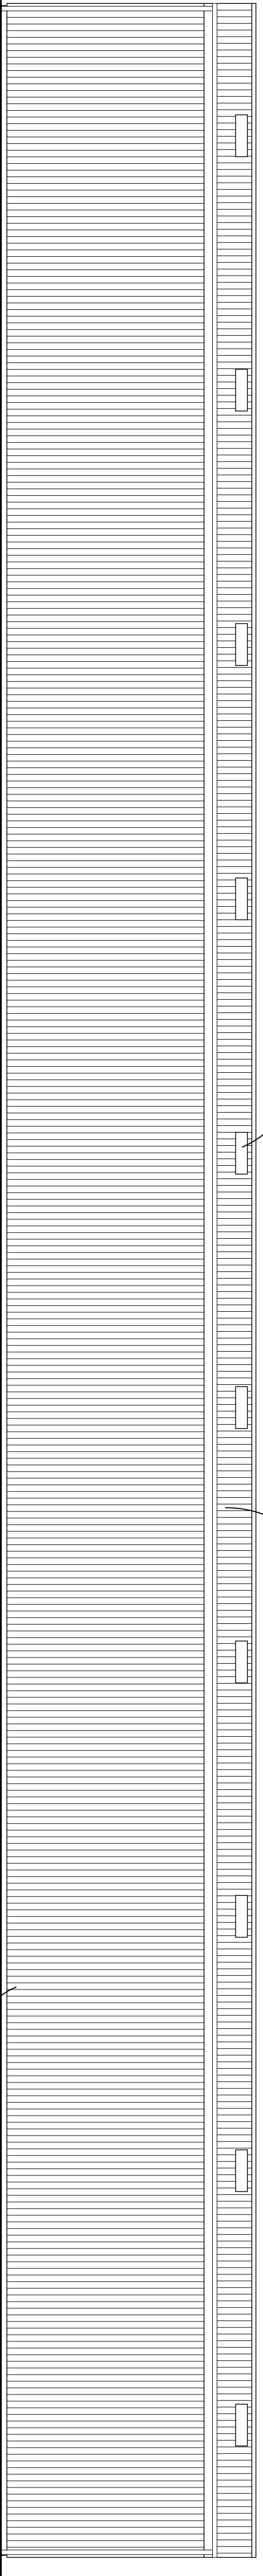 

Proposed West Elevation

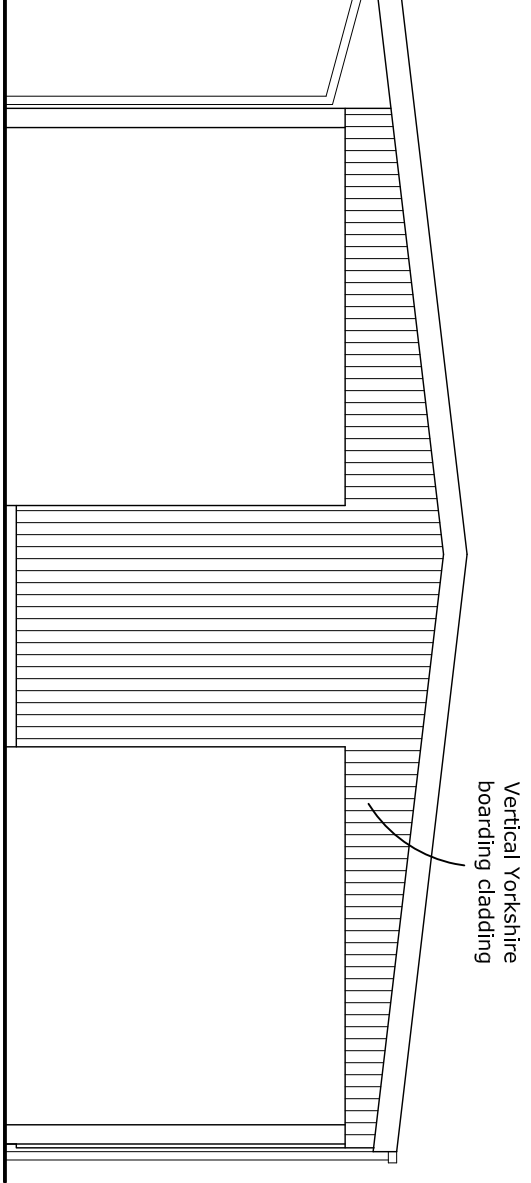


Proposed North Elevation

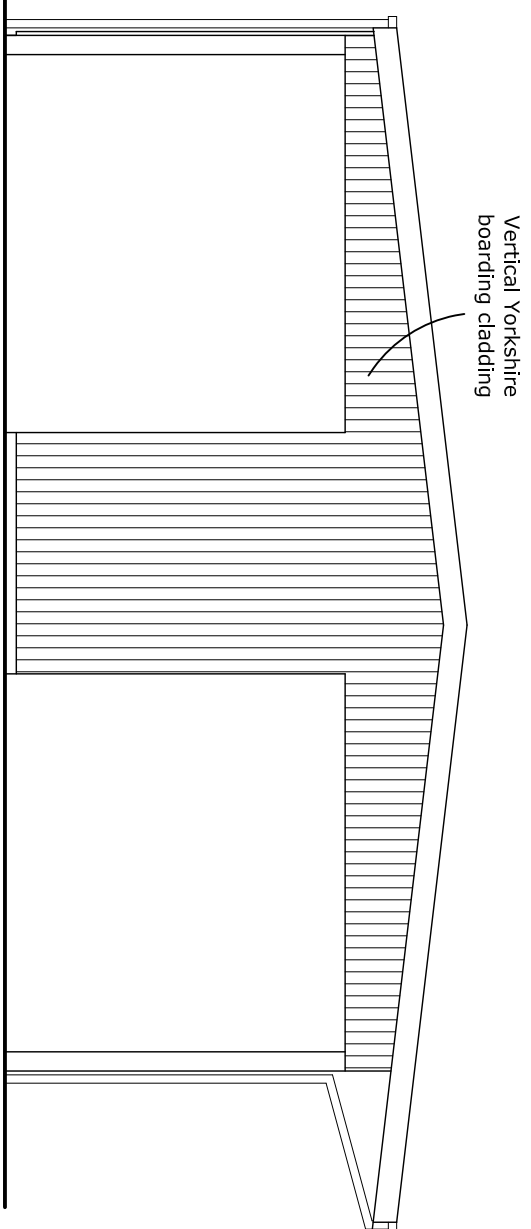

Proposed South Elevation

Revision:  
i 11-03-24 SB Doors added

|                                                                  |                 |                            |  |
|------------------------------------------------------------------|-----------------|----------------------------|--|
| Title:<br>Proposed Plans & Elevations<br>of Livestock Building 1 |                 |                            |  |
| Client:<br>Torriad Farms Ltd                                     |                 |                            |  |
| Scale:<br>1:100@A1                                               |                 | Drawing number:<br>1195-04 |  |
| Date:<br>07/03/24                                                | Drawn by:<br>SB | Revision:<br>i             |  |

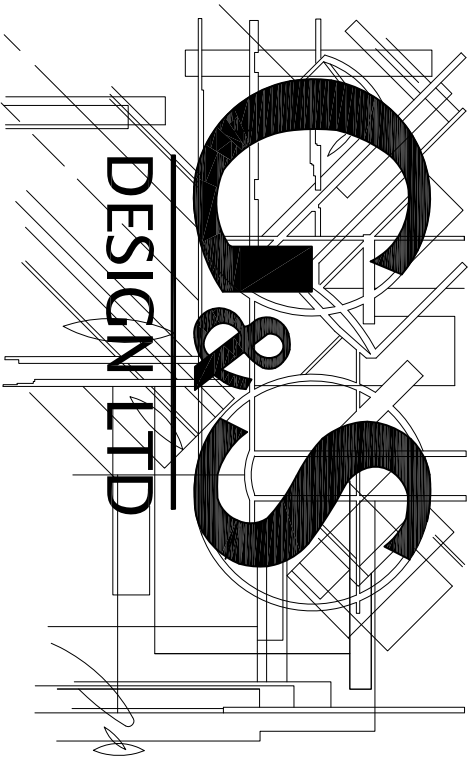

2 Lady Anne Court, Wheelock Street,  
Middlewich, Cheshire CW10 9AG  
Telephone 01606 834020