


PROPOSED
SITE PLAN

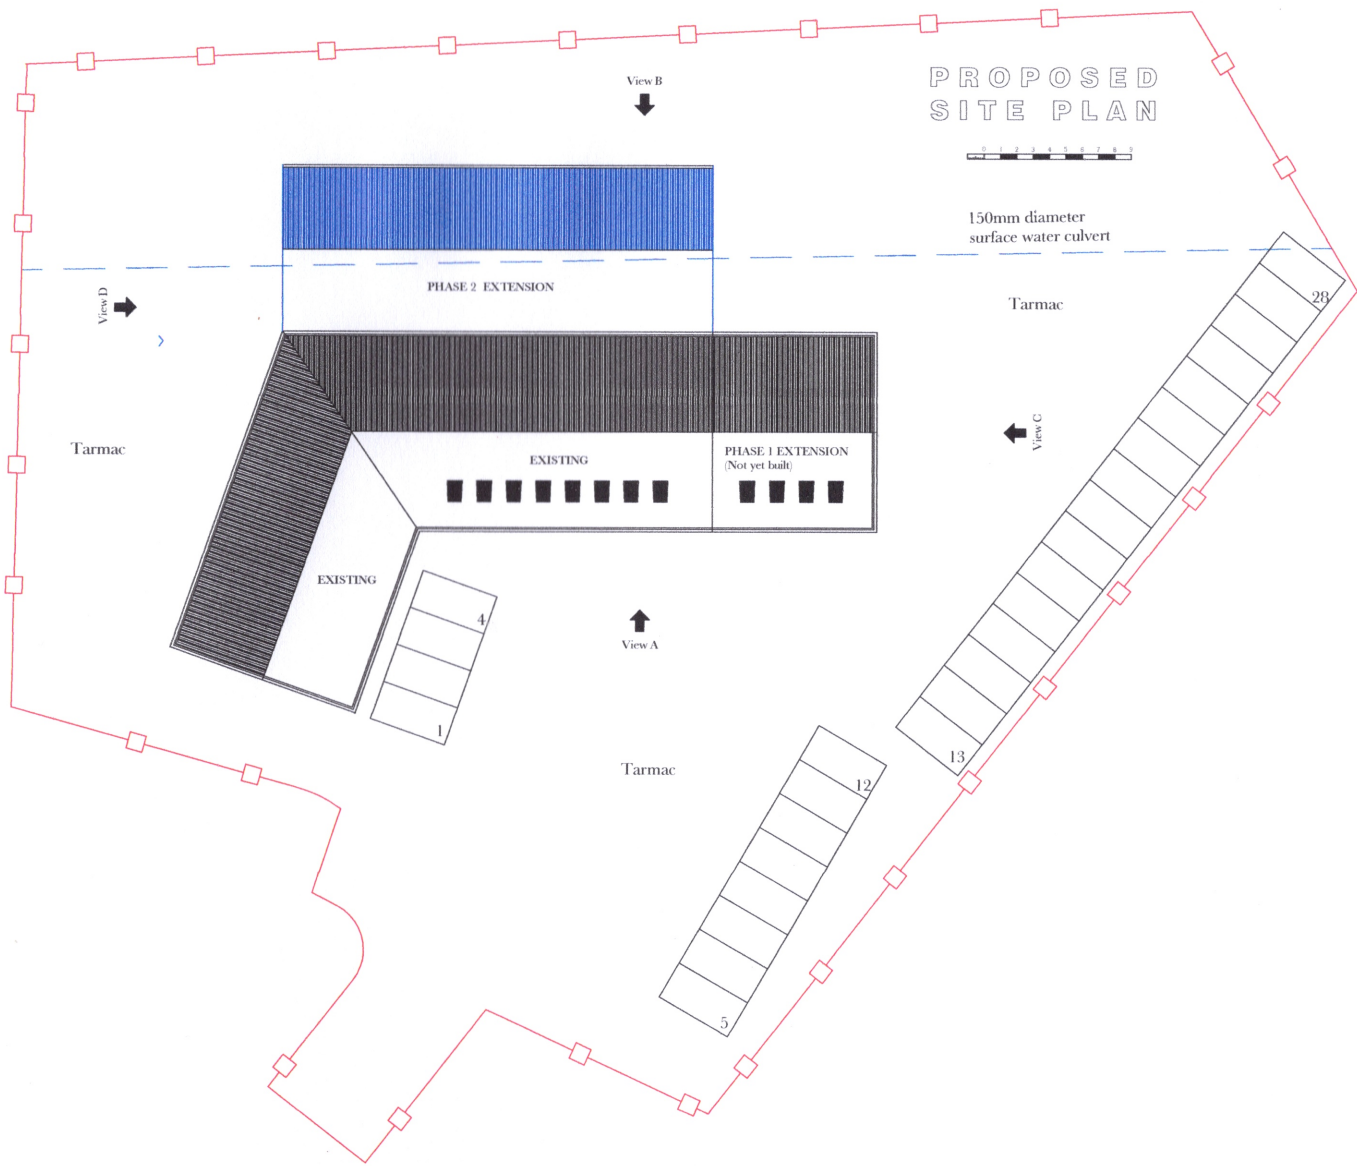

PROPOSED SINGLE STOREY REAR EXTENSION TO
UNIT 3, ABBEY ROAD, WXM. IND. EST. LL13 9RX

Date Nov 2023

Drawing No. 1000/3

Scale 1 : 500 @ A4

Revisions