




PROPOSED CONVERSION OF EXISTING TAXI OFFICE & GARAGE INTO DETACHED DORMER BUNGALOW AT SITE PREVIOUSLY KNOWN AS THE OLD GOSPEL HALL, CHURCH STREET, RHOS FOR MR S WILLIAMS

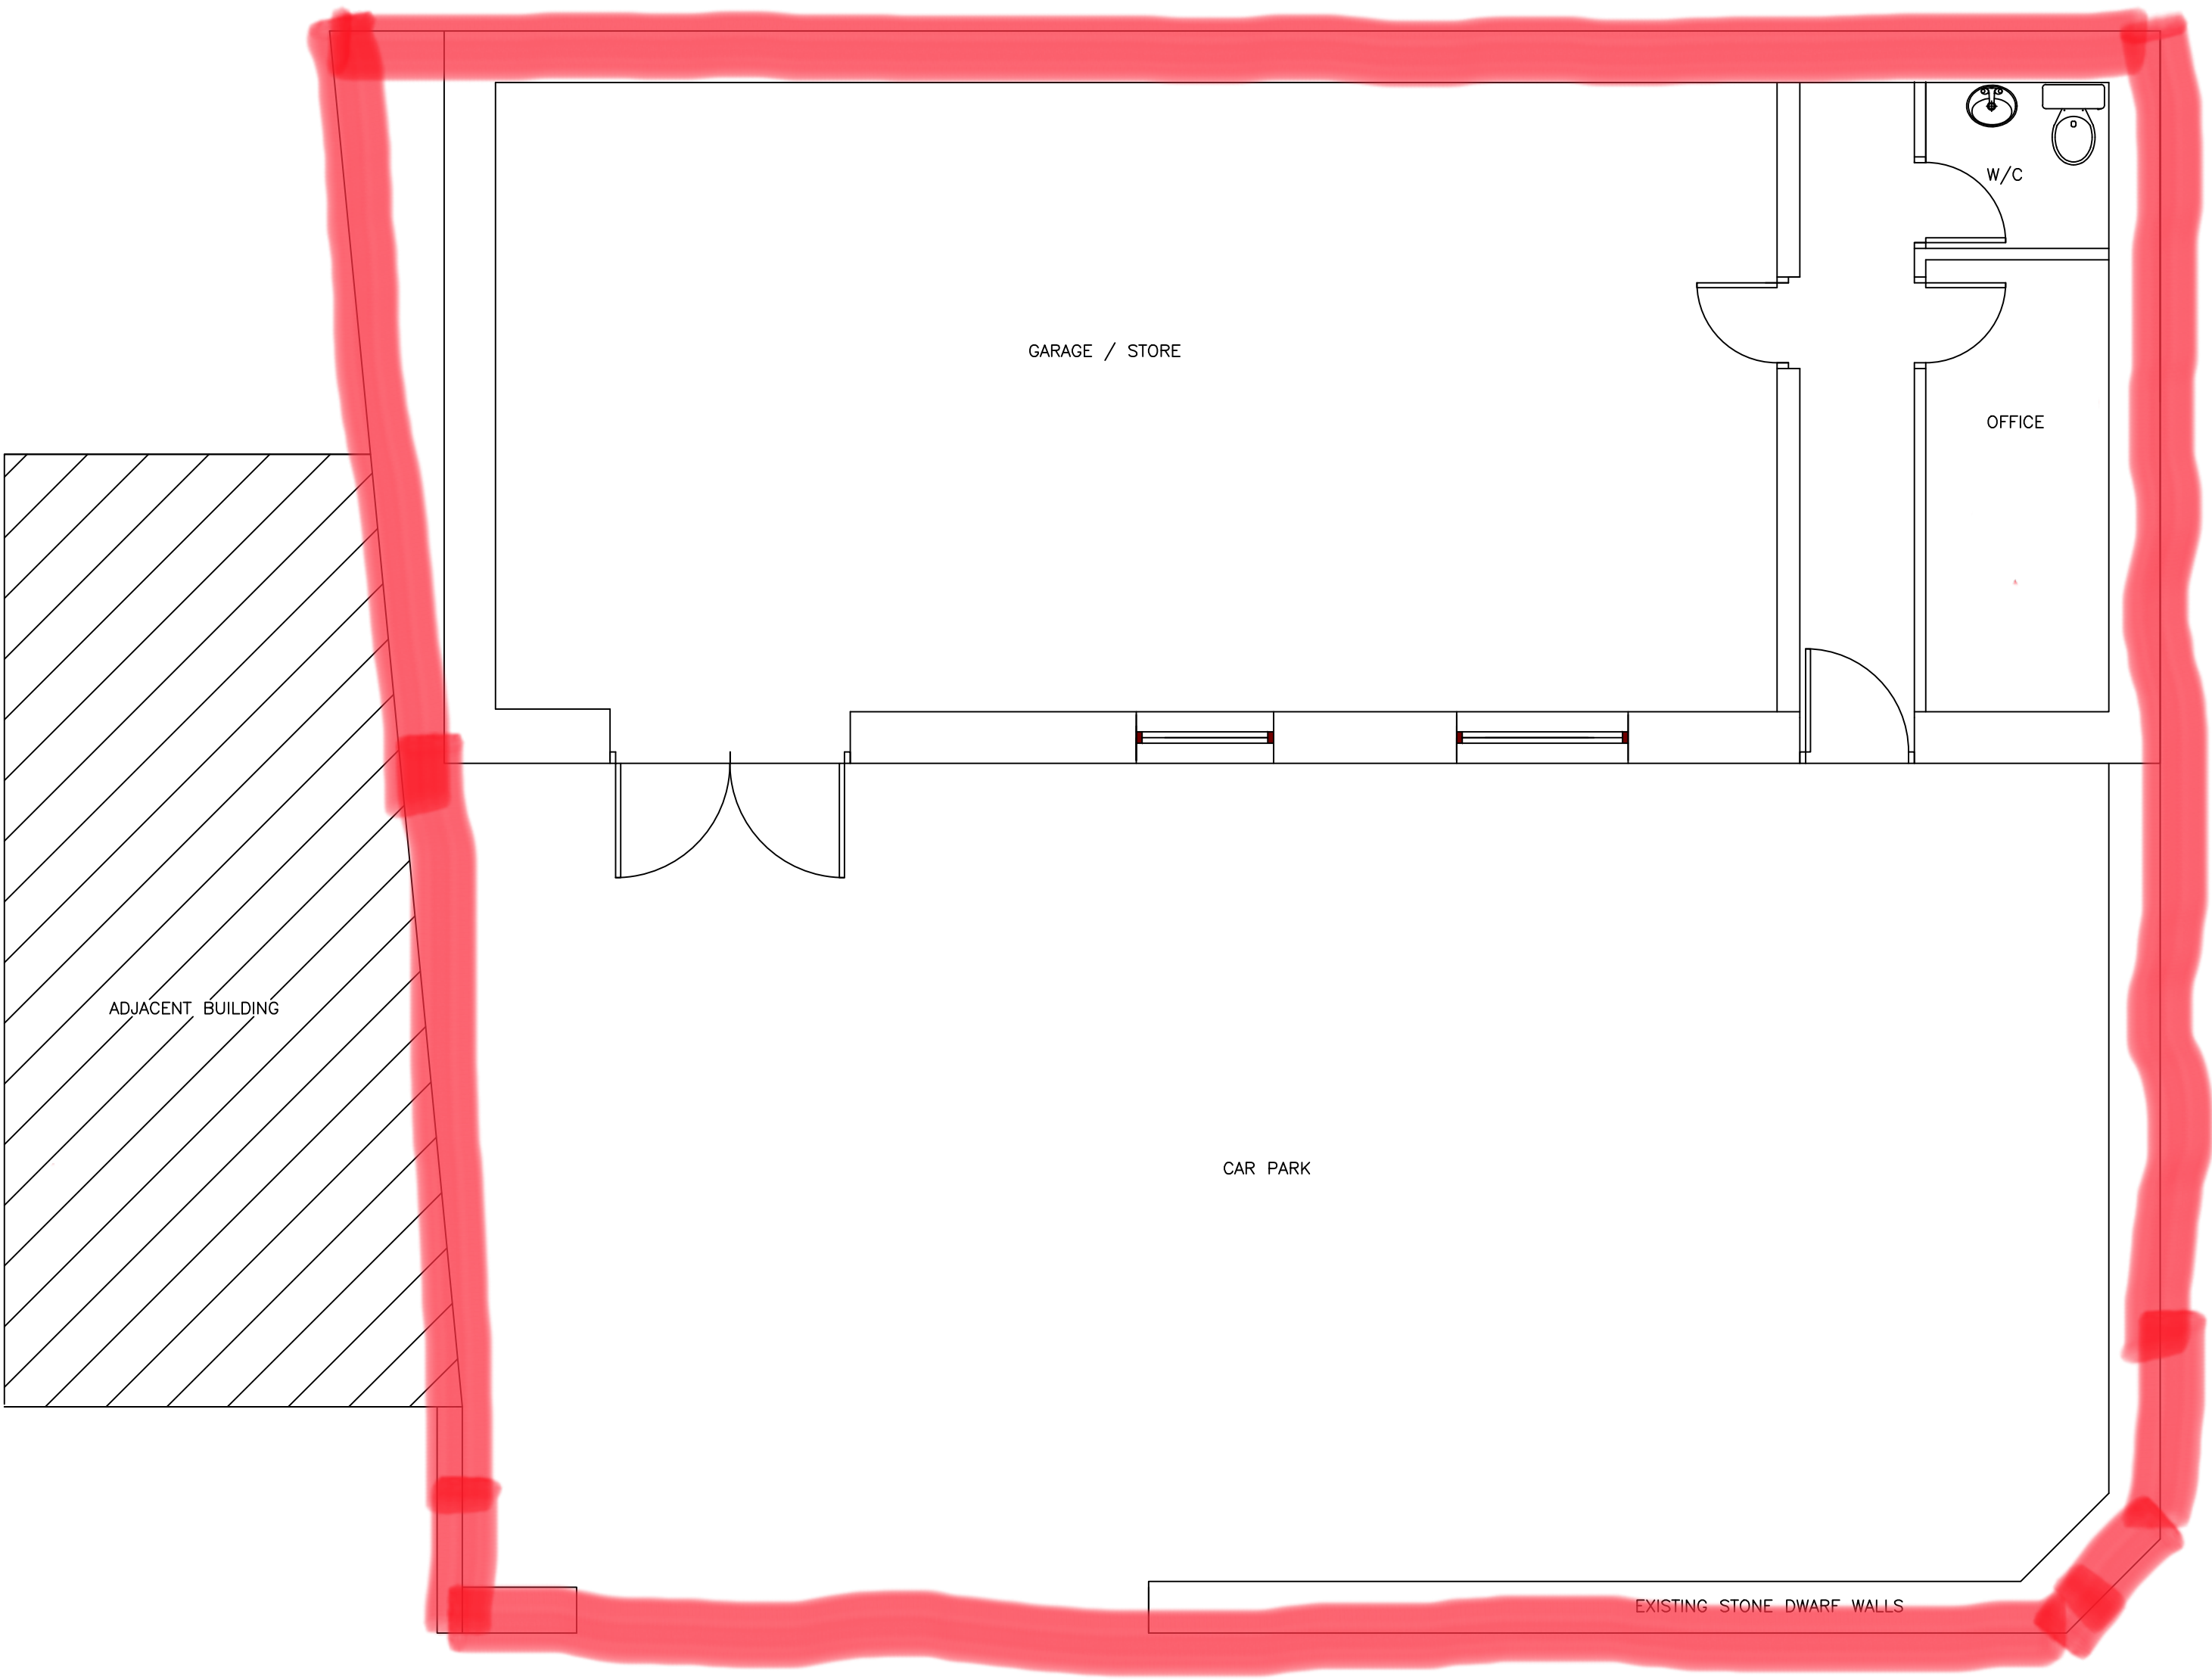


PLAN AS EXISTING

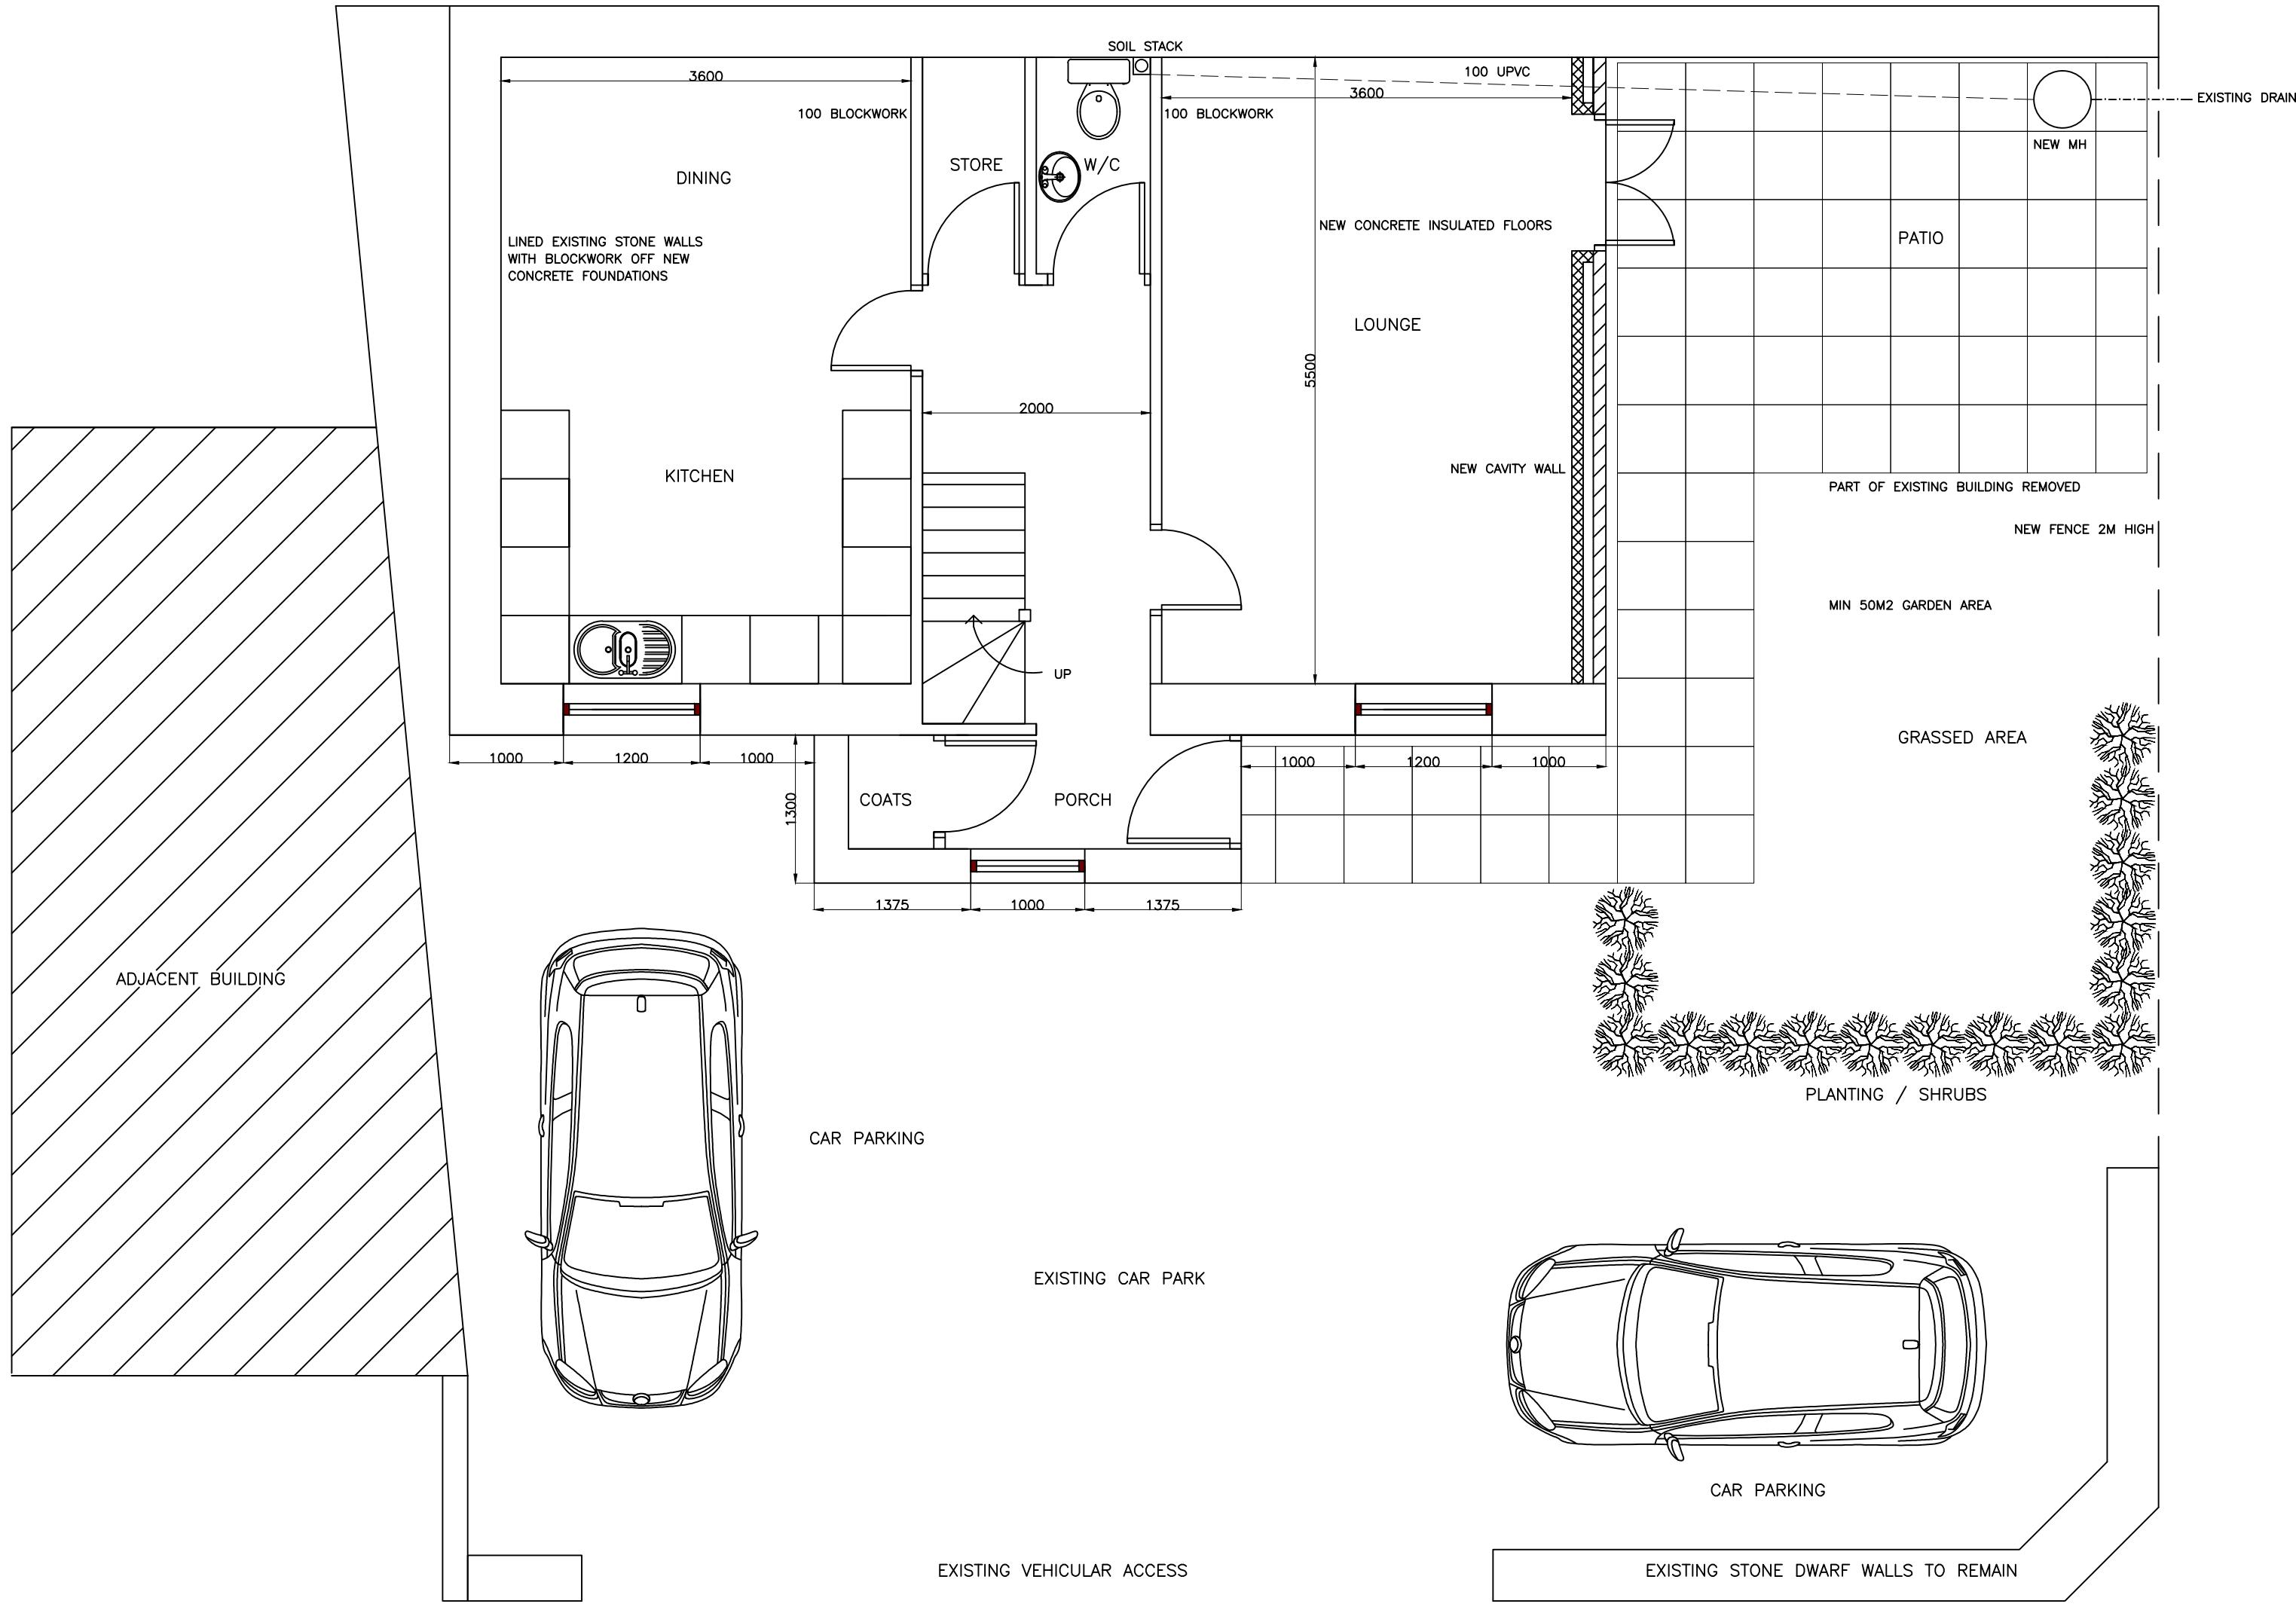


PLAN AS PROPOSED – GROUND FLOOR

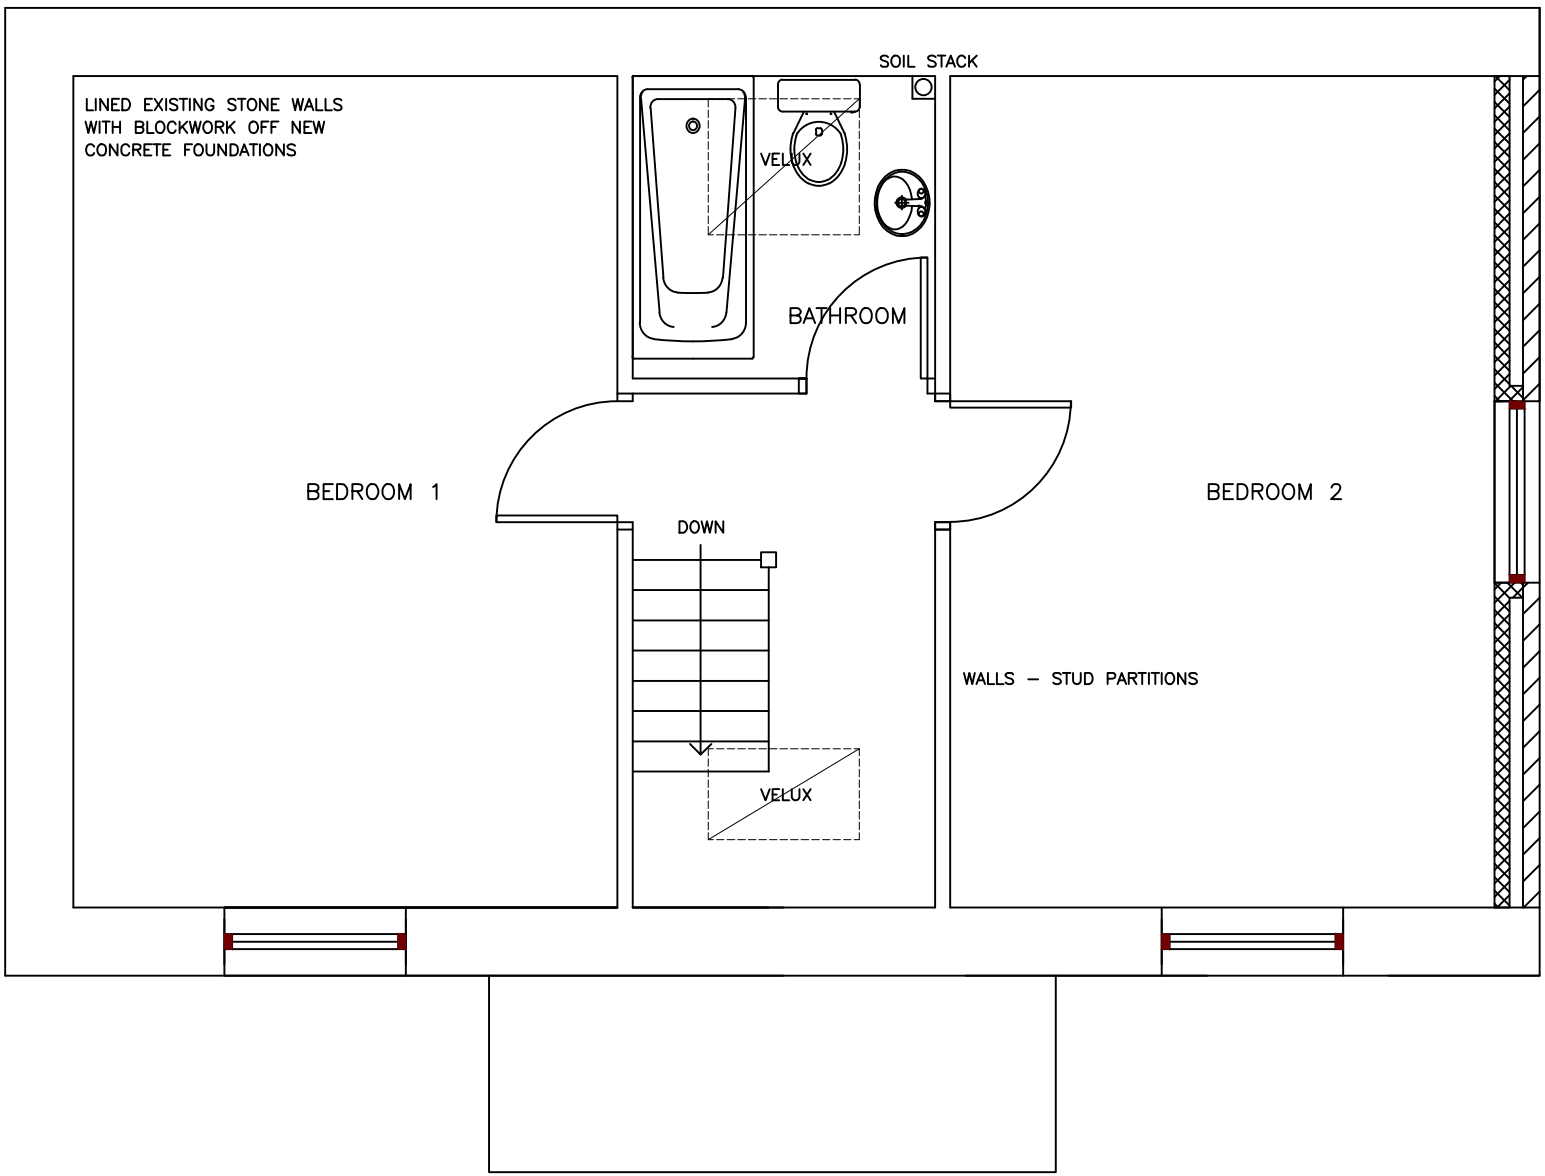


PLAN AS PROPOSED – FIRST FLOOR

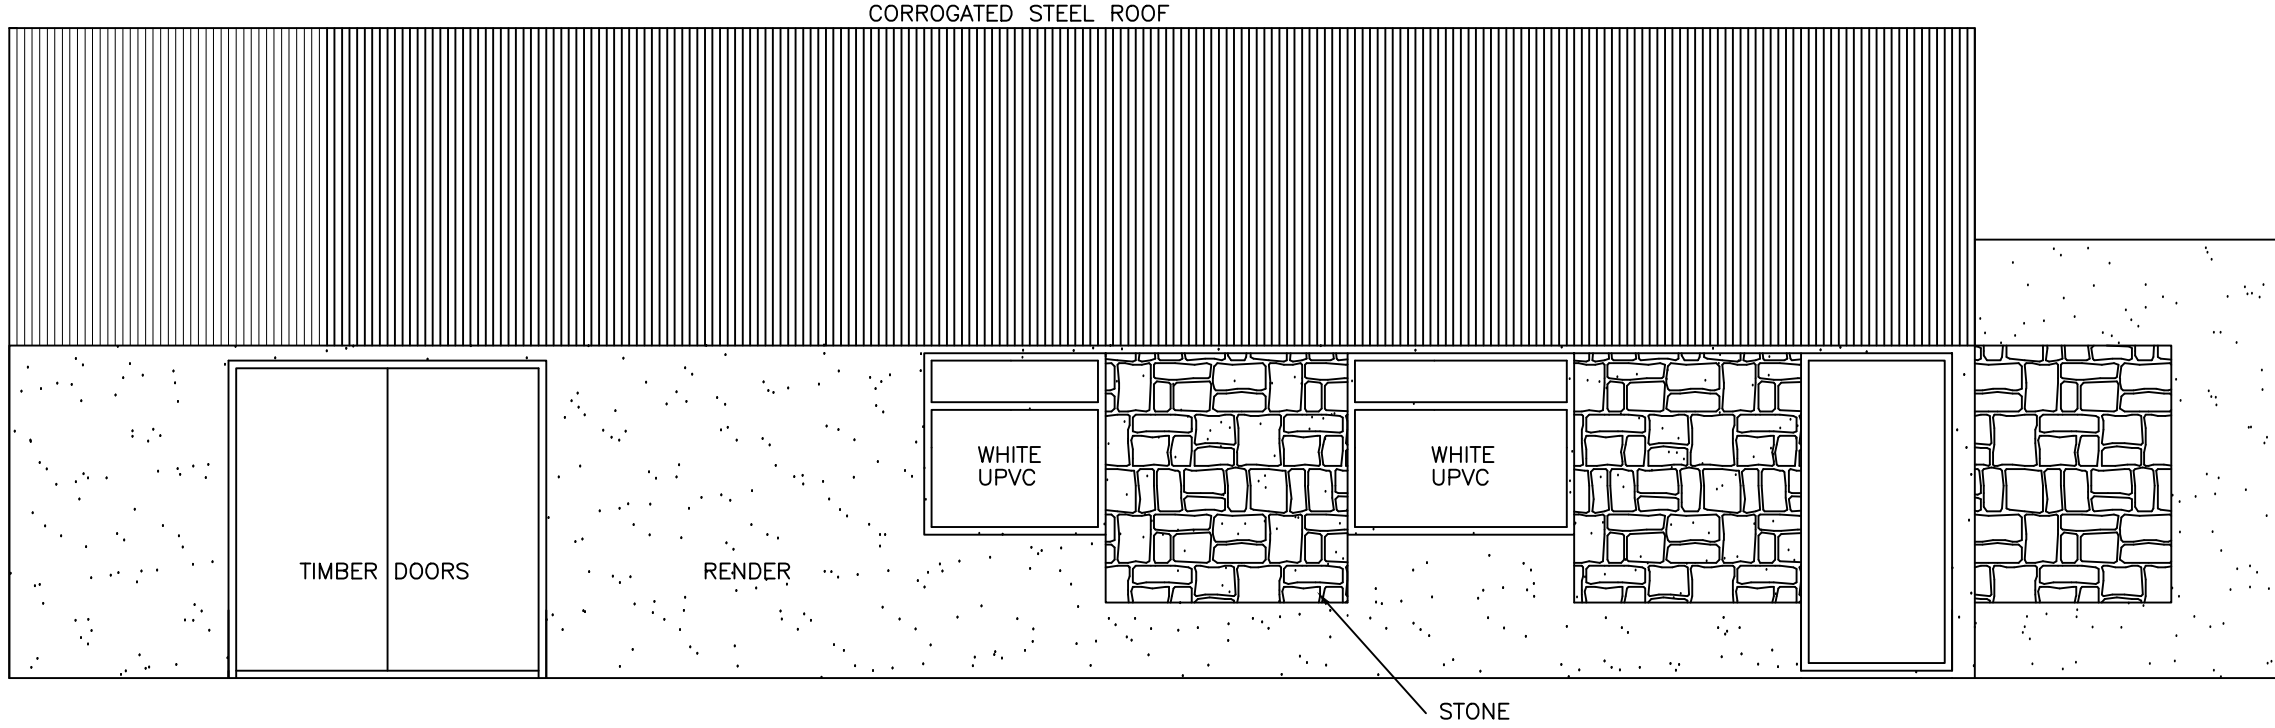

EXISTING FRONT ELEVATION

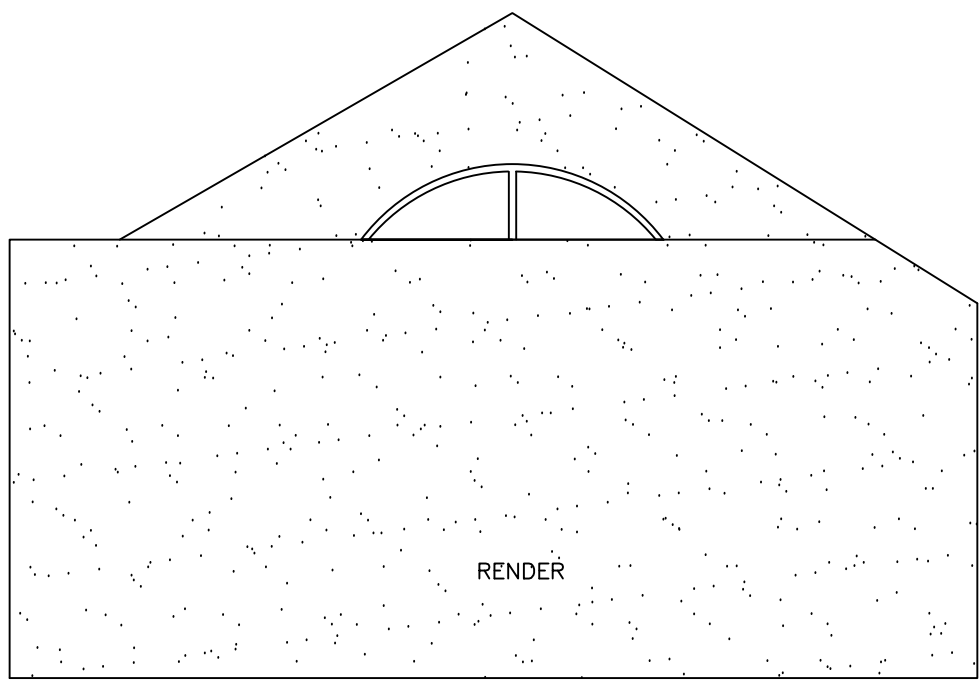


EXISTING SIDE ELEVATION

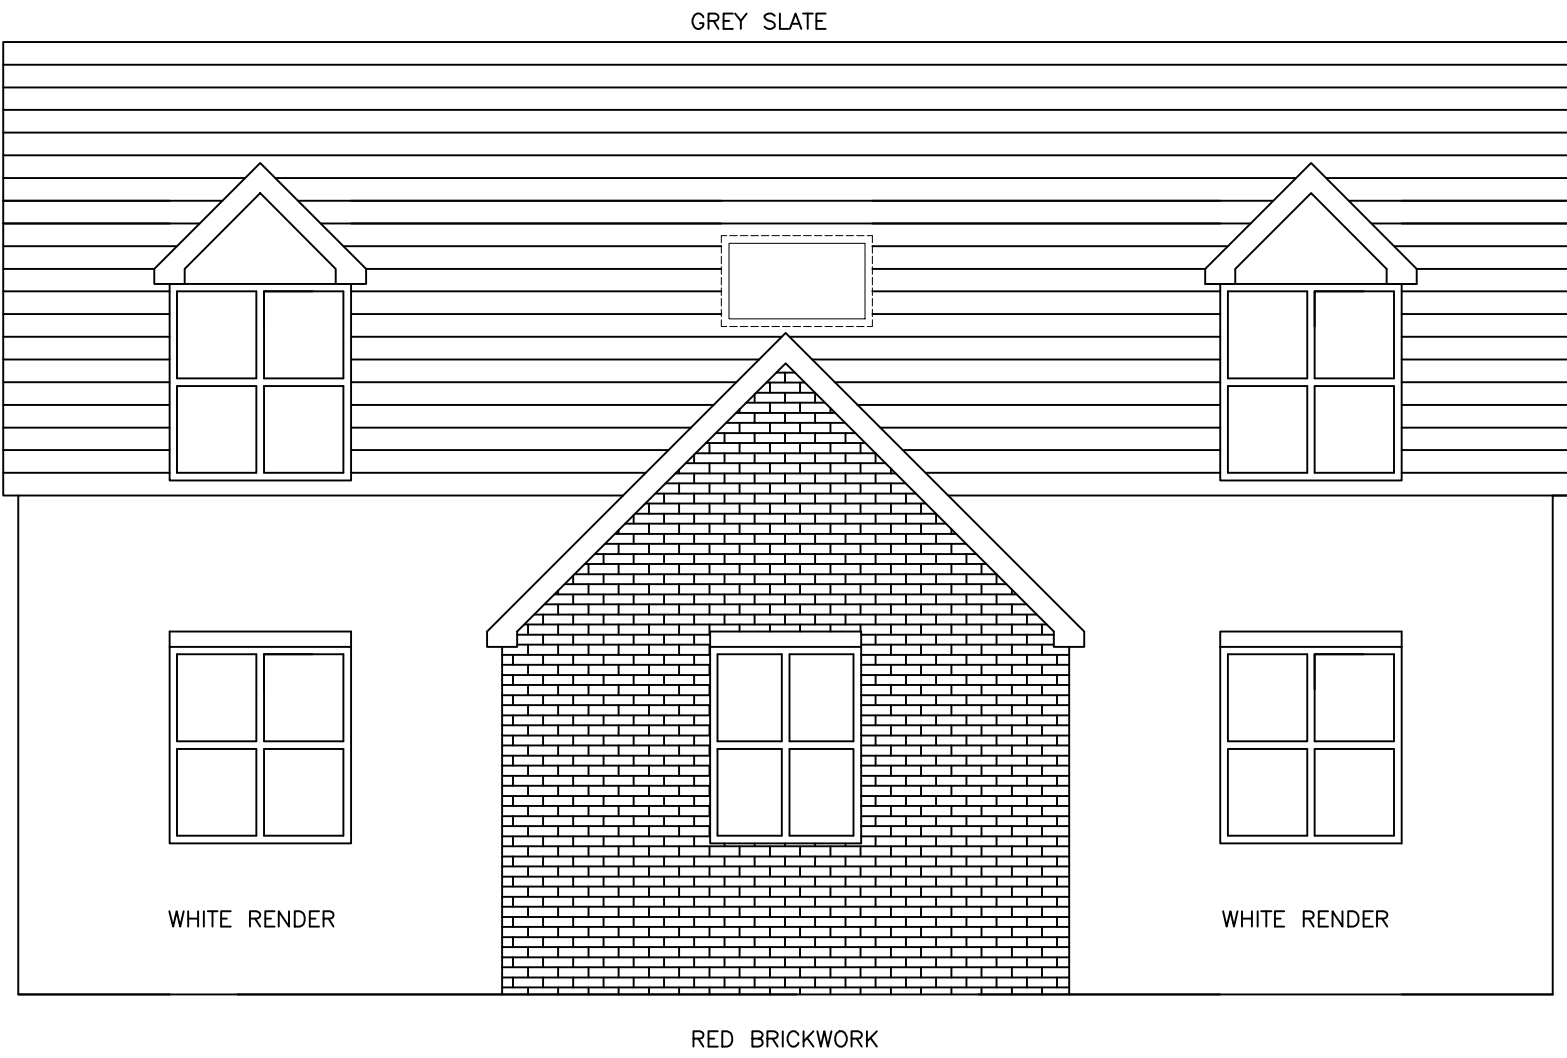

PROPOSED FRONT ELEVATION



PROPOSED SIDE ELEVATION

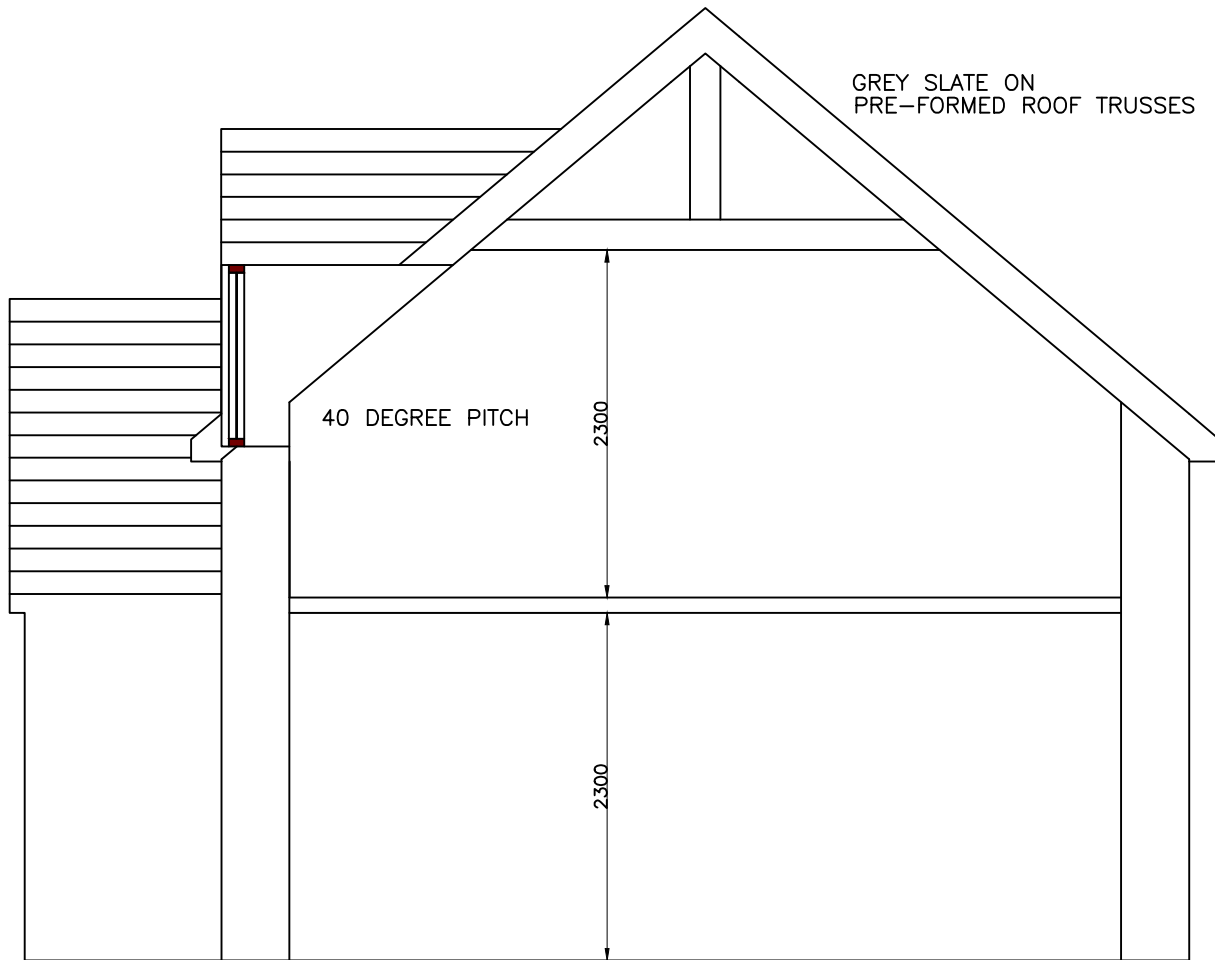

PROPOSED SECTION

Building Design Solutions Mbl: 07771718692 Email: bds.roberts@btinternet.com	
Project Name: Mr Steven Williams Project Number: BDS001012	
DATE: 21.03.2024	SIGN: G Roberts
SCALE: 1:50 @ A0	DRAWING NUMBER
NOTE: Plan, Section and Elevations as Existing and Proposed	
01	