


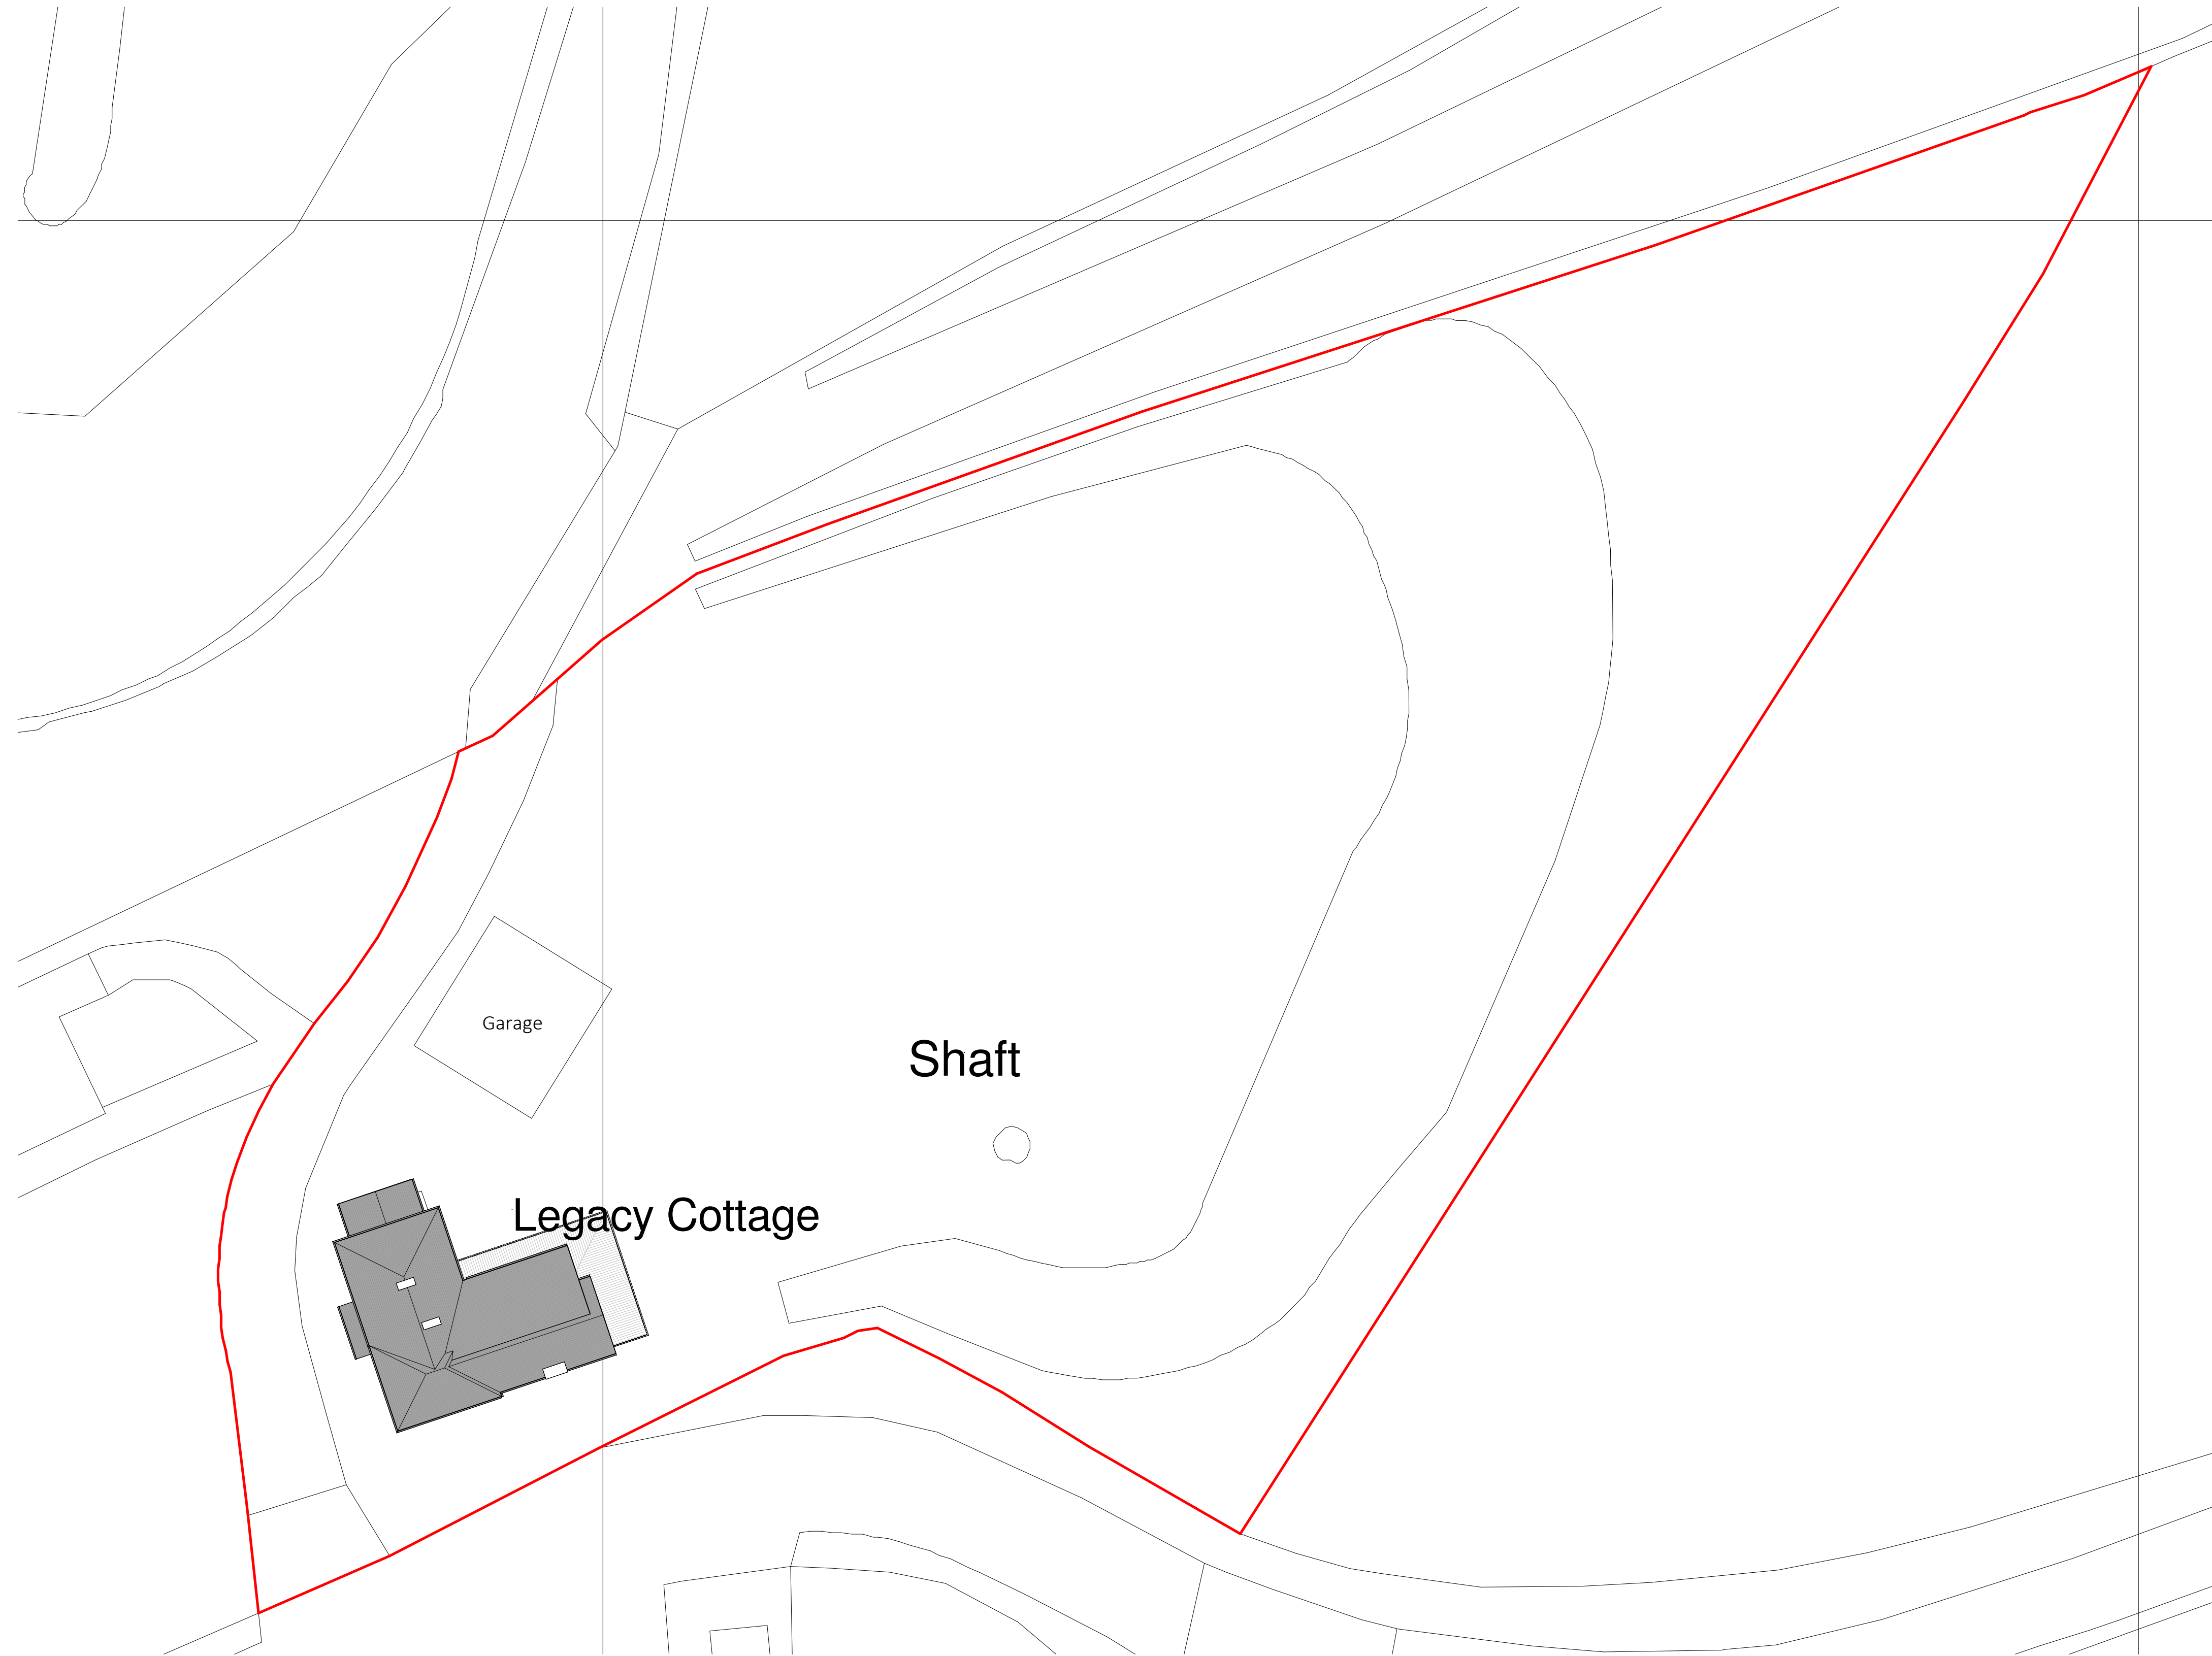

CROWN COPYRIGHT AND DATABASE RIGHTS 2023 OS LICENCE NO. AC0000849896

Existing Site Plan

1 : 250



ARKIFY LTD.
36 Pitts Trion, Nant Pwll,
Wrexham, LL14 1UR
01942 222222
general@arkify.co.uk
www.arkify.co.uk

Project: Legacy Cottage, Legacy			
Title: Proposed Site Plan			
Scale @ A1: 1 : 250	Scale @ A3: 1 : 500	Author: GE	Date: 30/03/23
Project Ref: 23-18	Drawing No: A101	Rev: A	