





Location Plan 1:1250

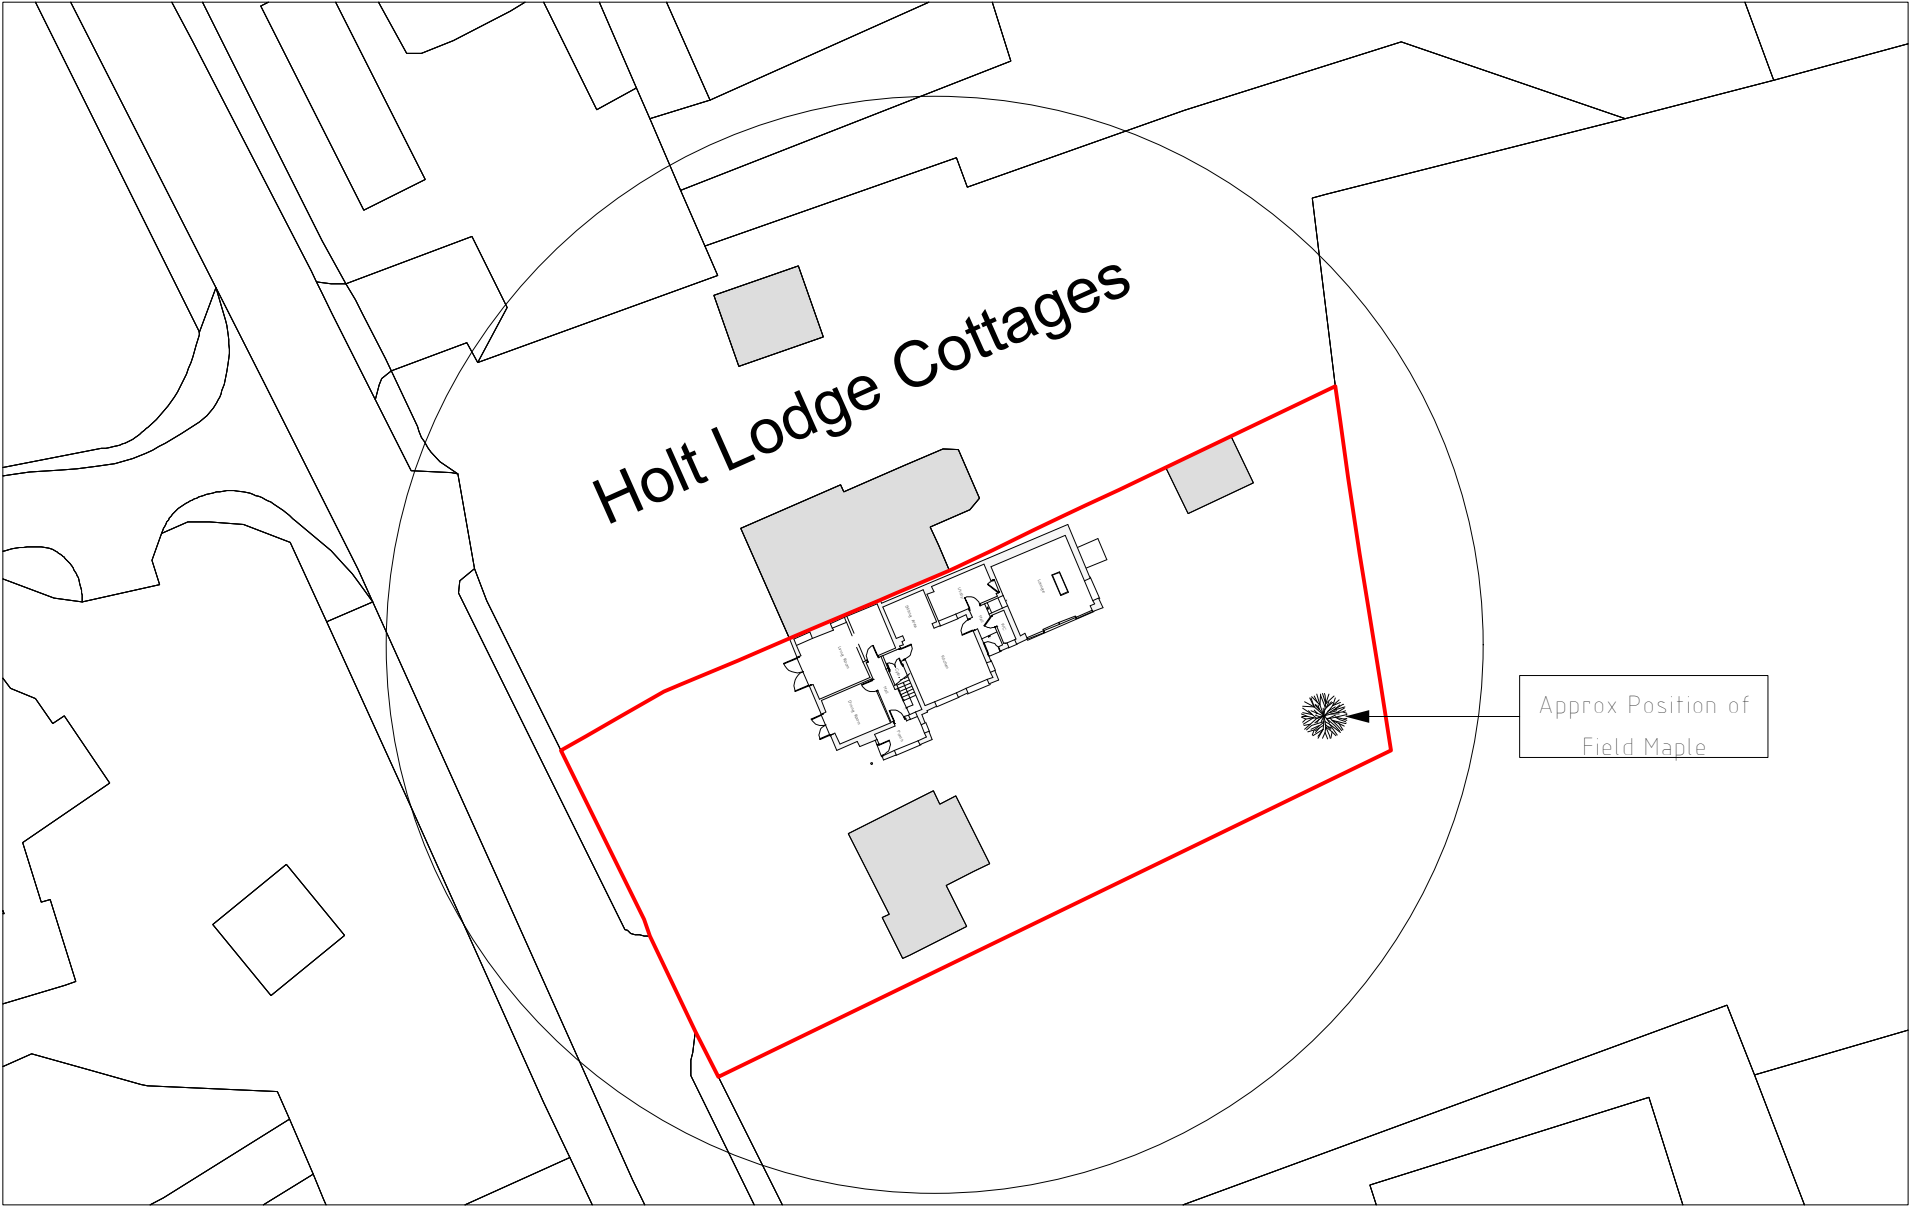

Site Plan 1:500

Planting Stock Specification					
Species	Shape	Stem Girth @ 1m	Height	Container Volume	Production Method
Field Maple FM (Acer campestre)	Standard	8cm - 10cm	2.5m - 3m	45 lts	Container Grown

All landscaping works to be completed in all respects within three months of the first use / occupation of the development, with the exception of soft landscaping / planting which shall be carried out in the first planting season (November to March) or seeding season (April to September) following the first use.

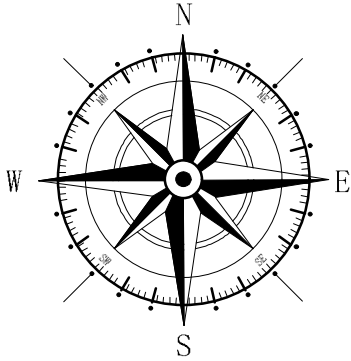

Key

Surrounding Buildings

Application Site

Rev	Date	Detail	Initial

Project: 2 Holt Lodge Cottages,
Hugmore Lane,
Llan-y-pwll,
Holt,
LL13 9YD

Title:
Planning: Site &
Location Plan

Scale: (A2)
1:500 &
1:1250

Drawn By:
L. Fowles

Date:
Mar 2024

Drawing No:
P154/005

Sheet:
1 of 1

blueprint

architectural services

partner

LABC

Office 3K4,
Redwither Business Tower,
Wrexham. LL13 9XT
Tel: 01978 356500
www.blueprintarchitectural.com
© copyright all rights reserved