
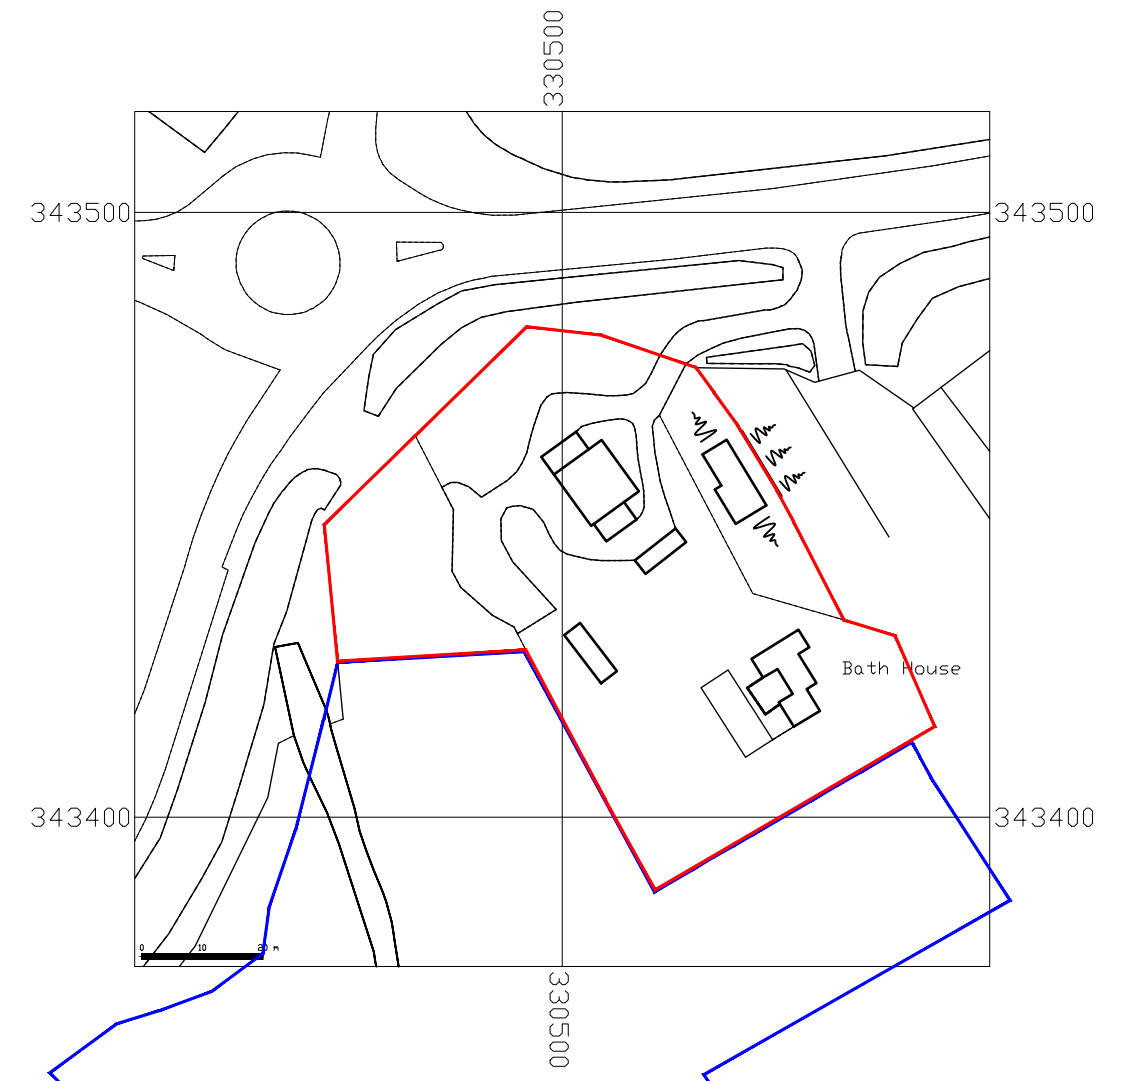
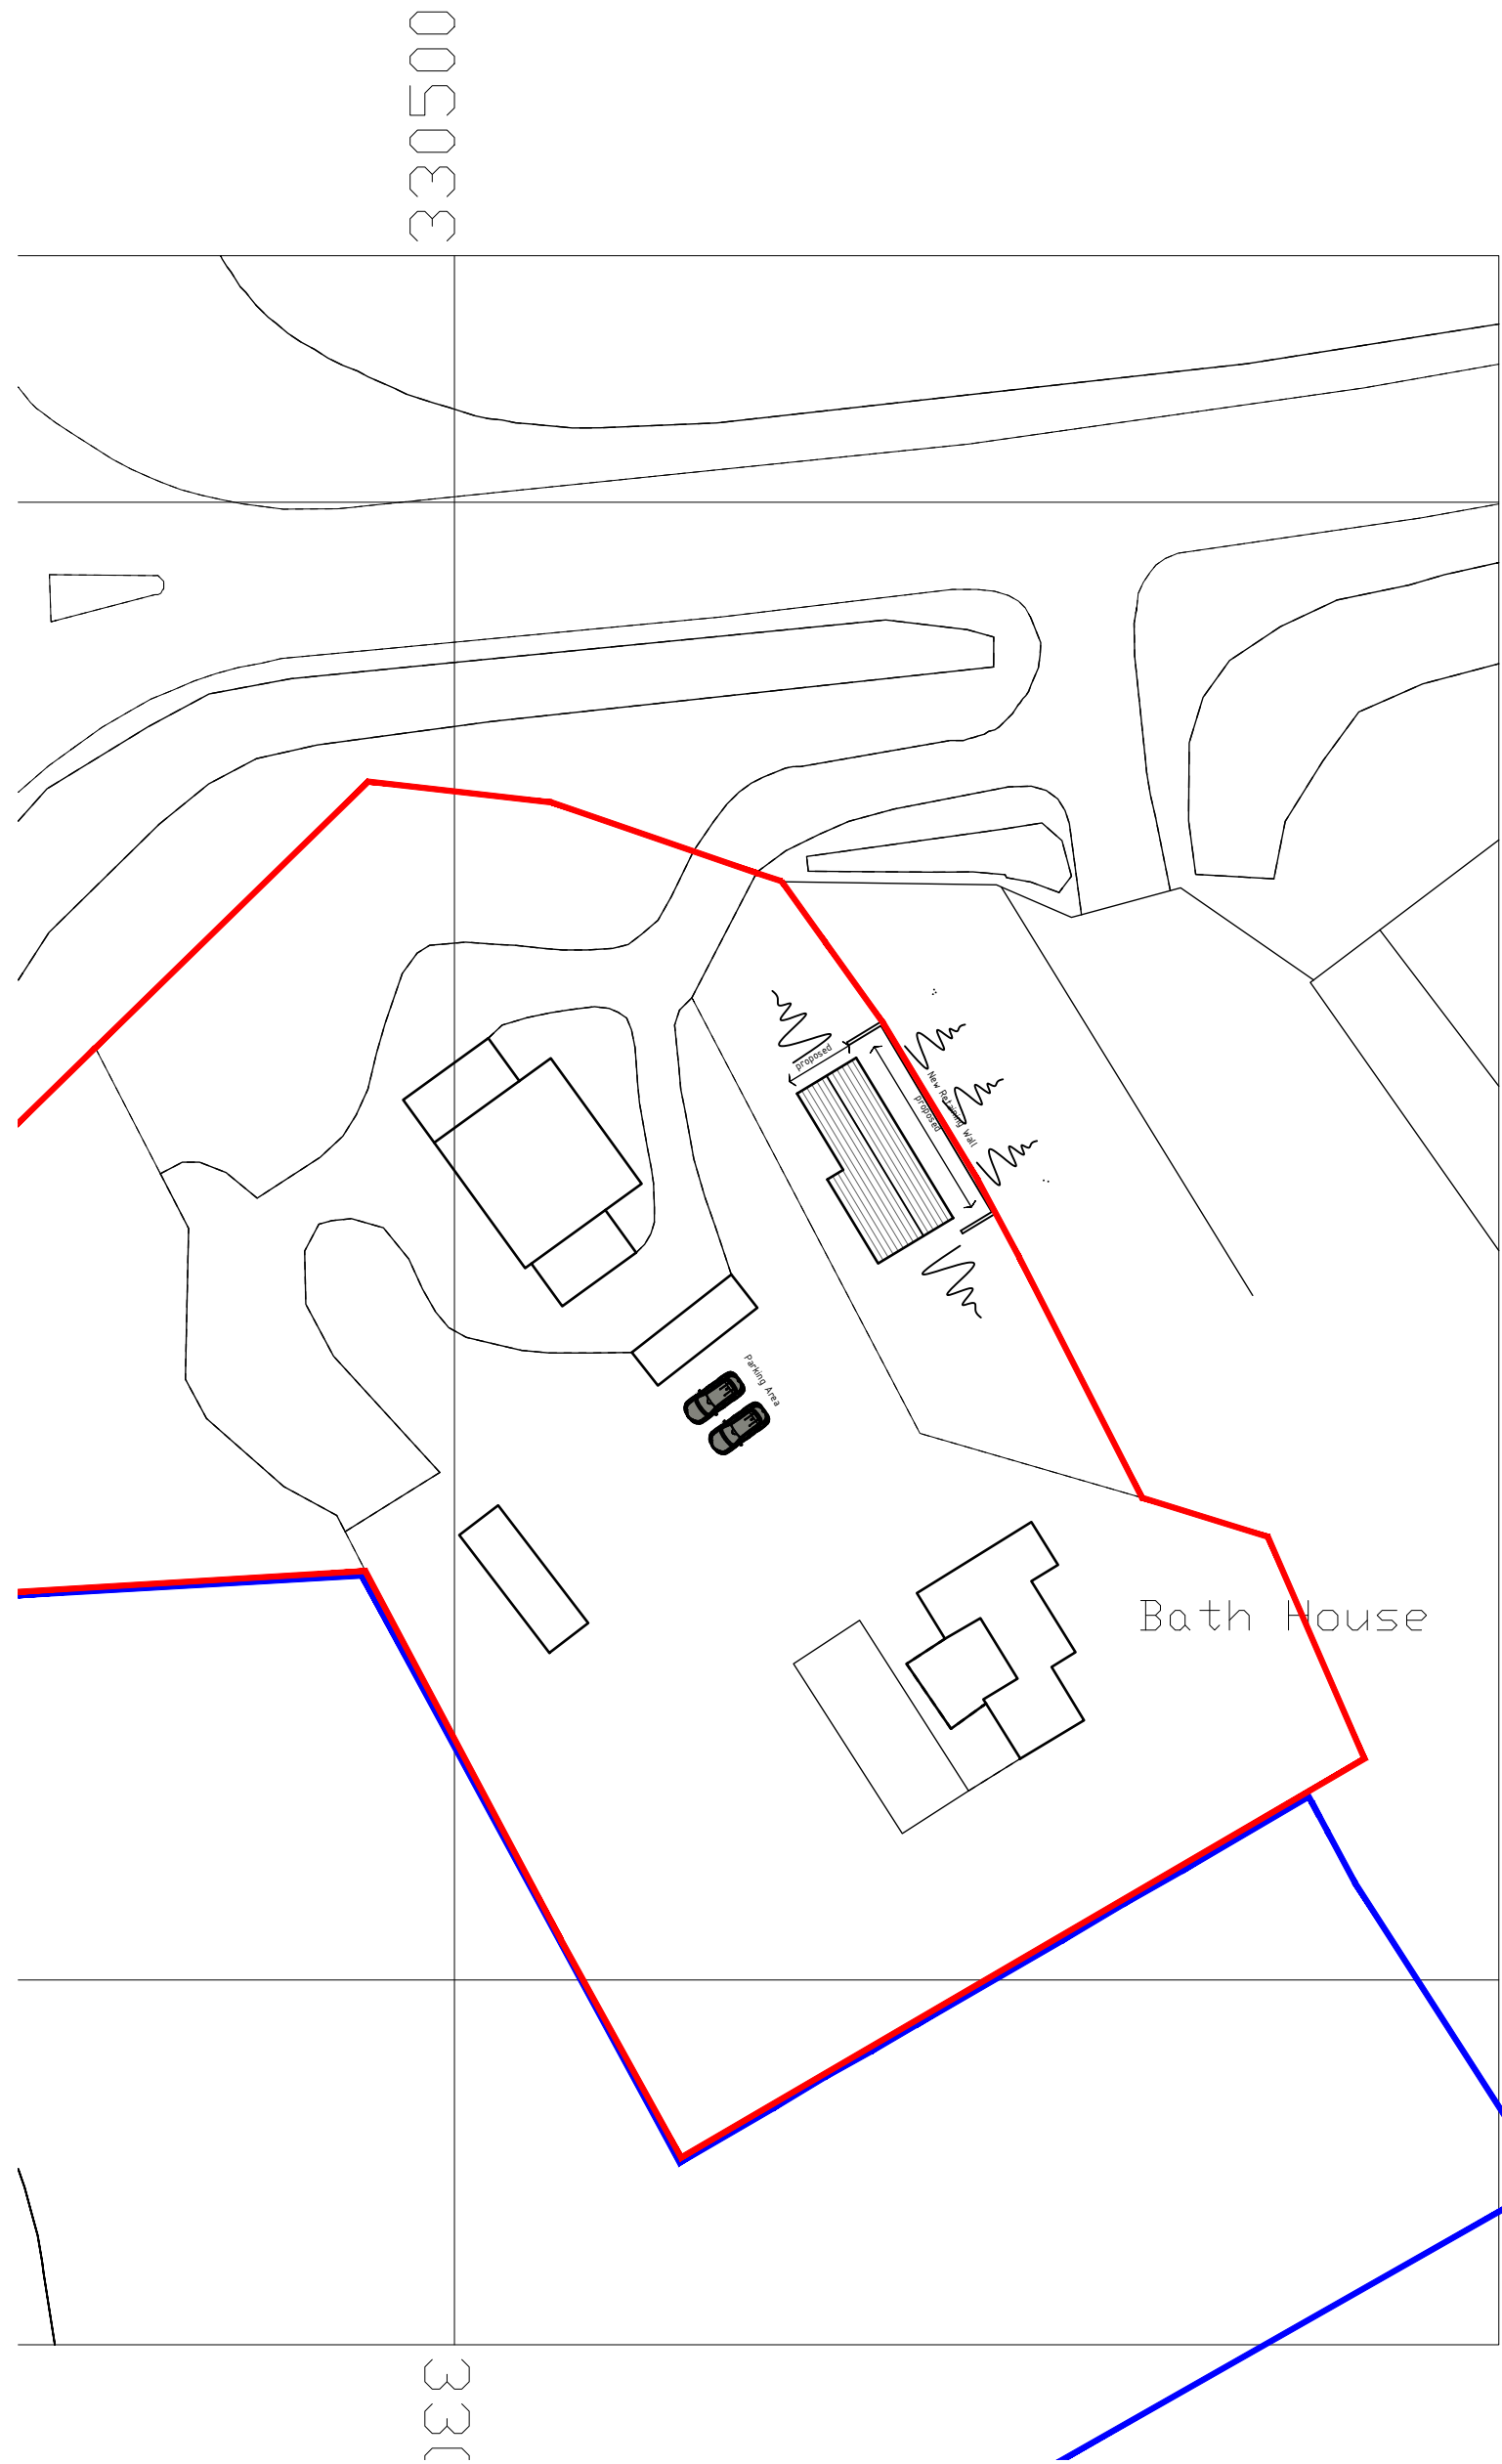


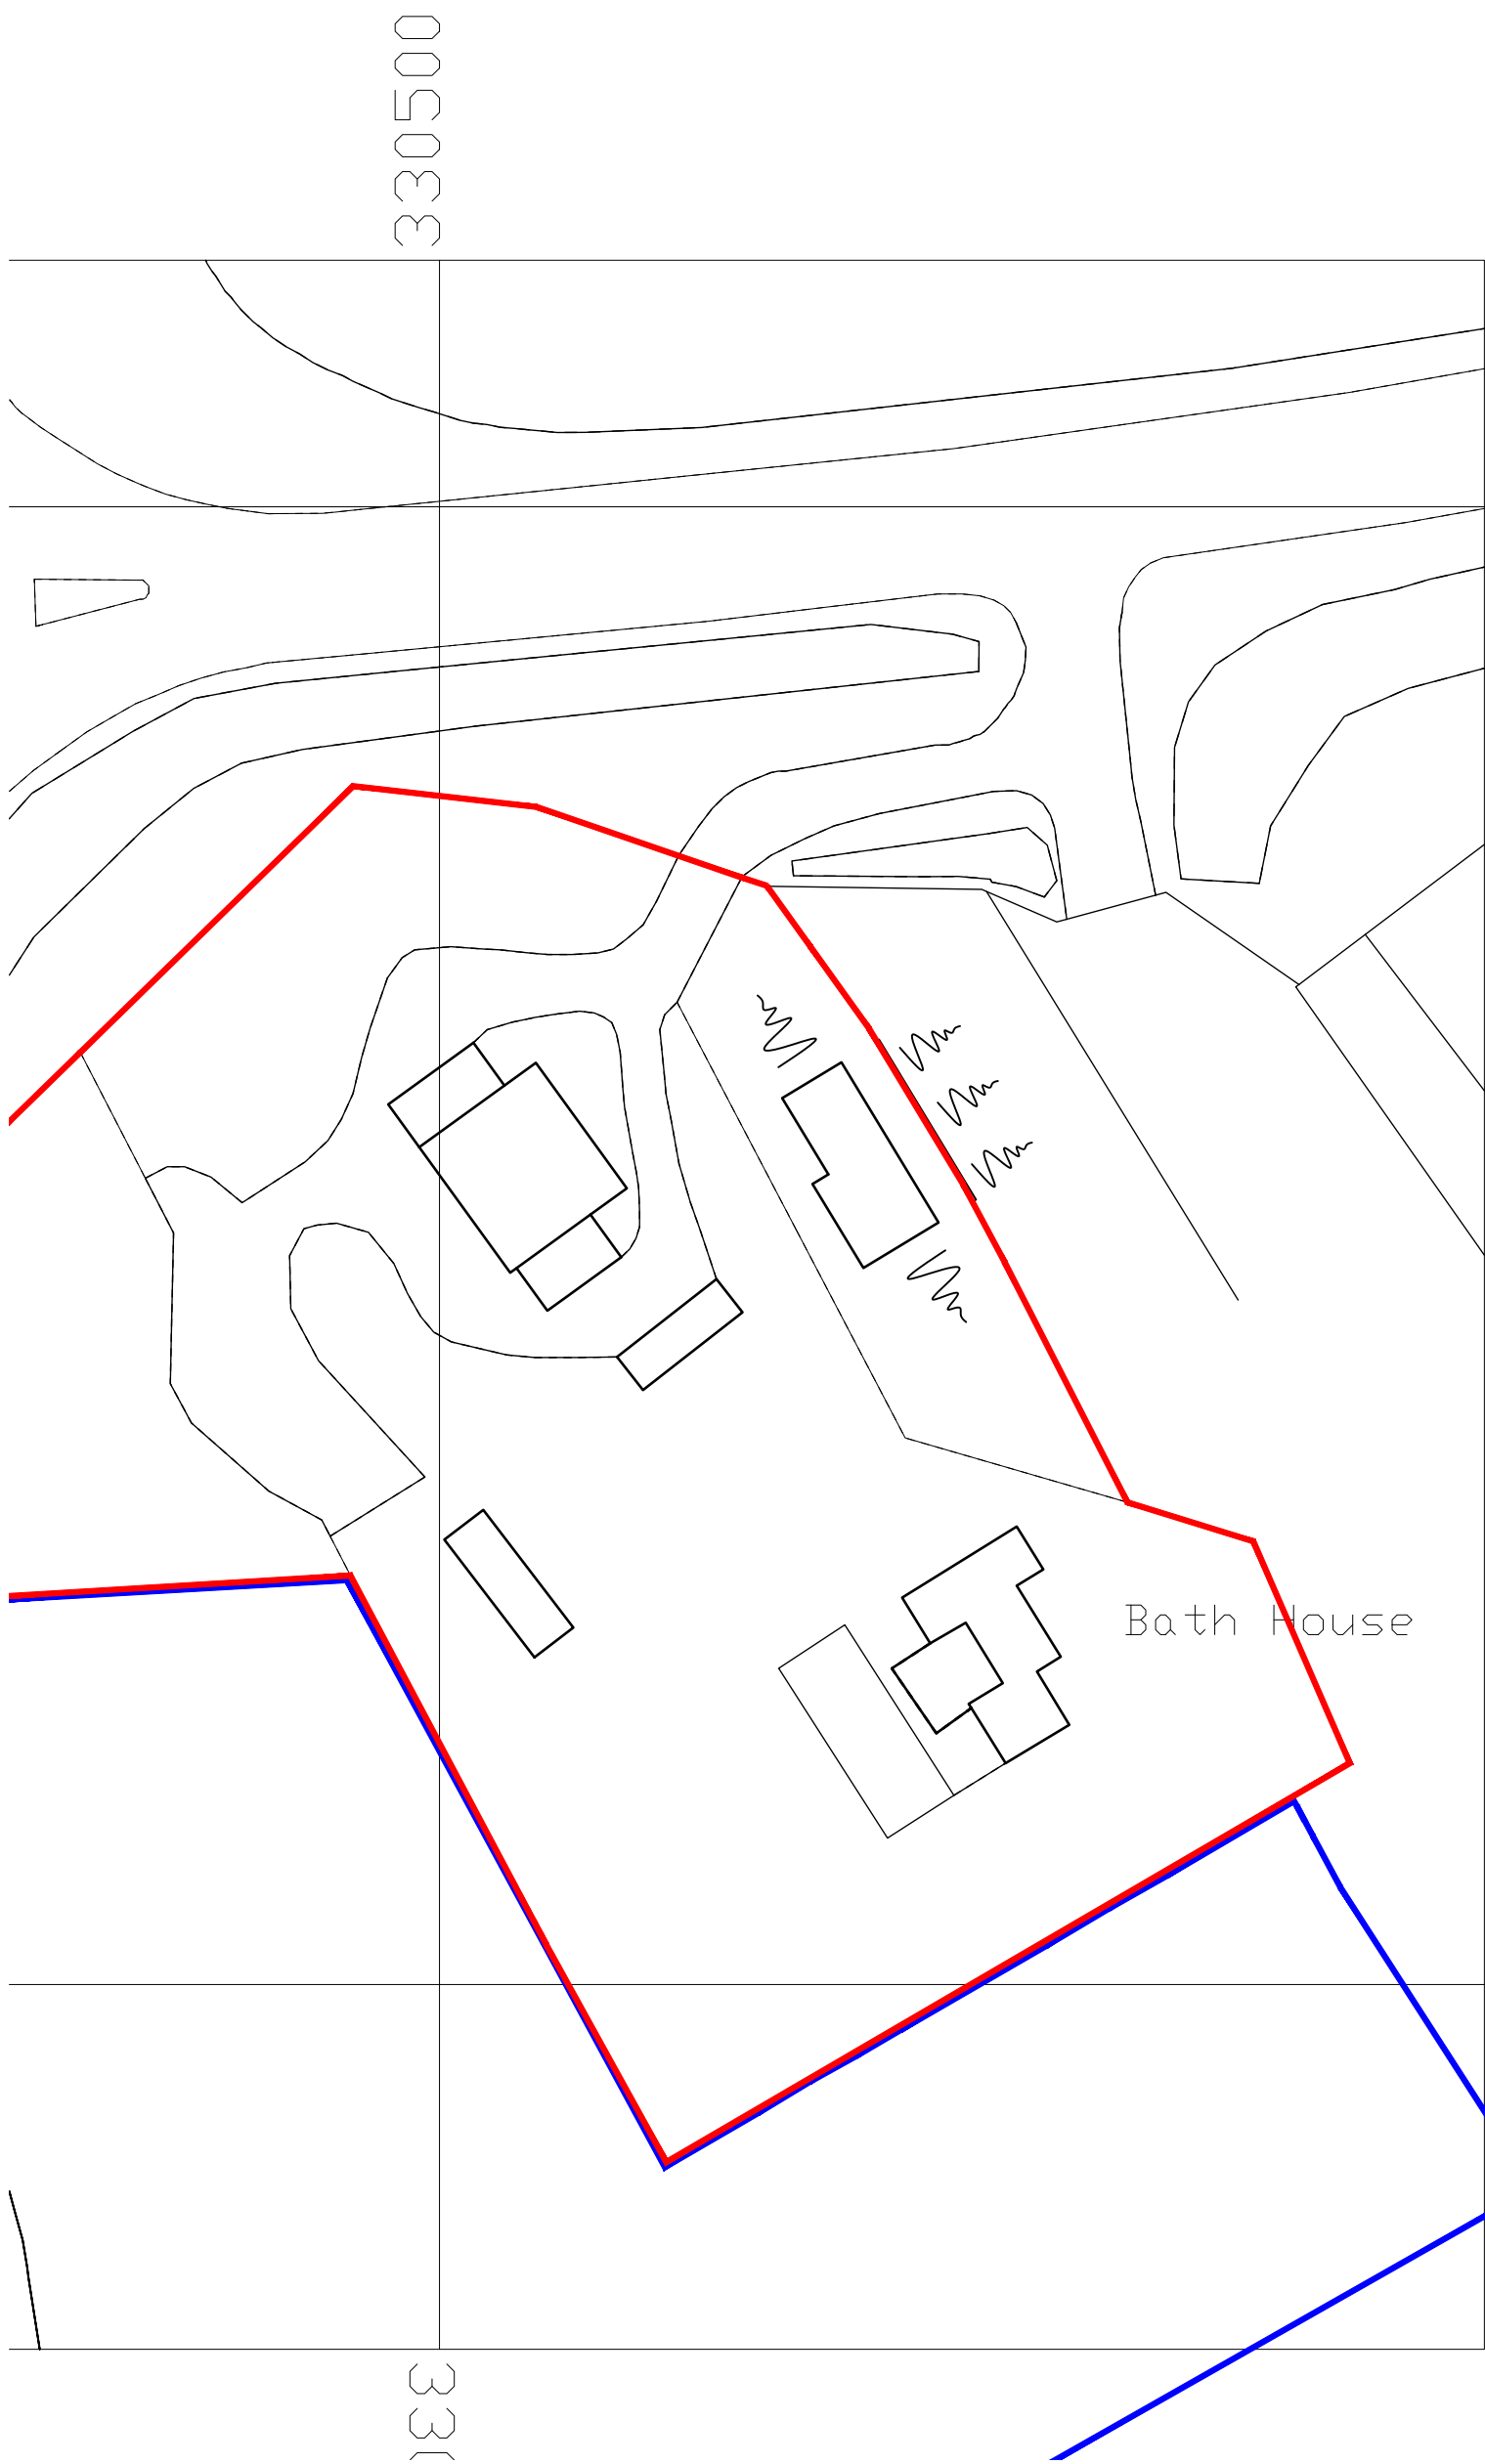

As Existing Site Plan 1:500

As Proposed Site Plan 1:500

HDS ARCHITECTURAL SERVICES
The Foundry, 15 Yorke Street,
Wrexham, LL13 8LW
Tel (01978) 345250
www.hdsarchitectural.co.uk

Project; The Bath House, Overton Road, Ruabon, Wrexham, LL14 6LL	
Title; 05-Site plans & Location Plan	Scale (A1); 1:500/1250
Dwg No; CR/PD/05	Date; 06.12.2023
Revision; -	