



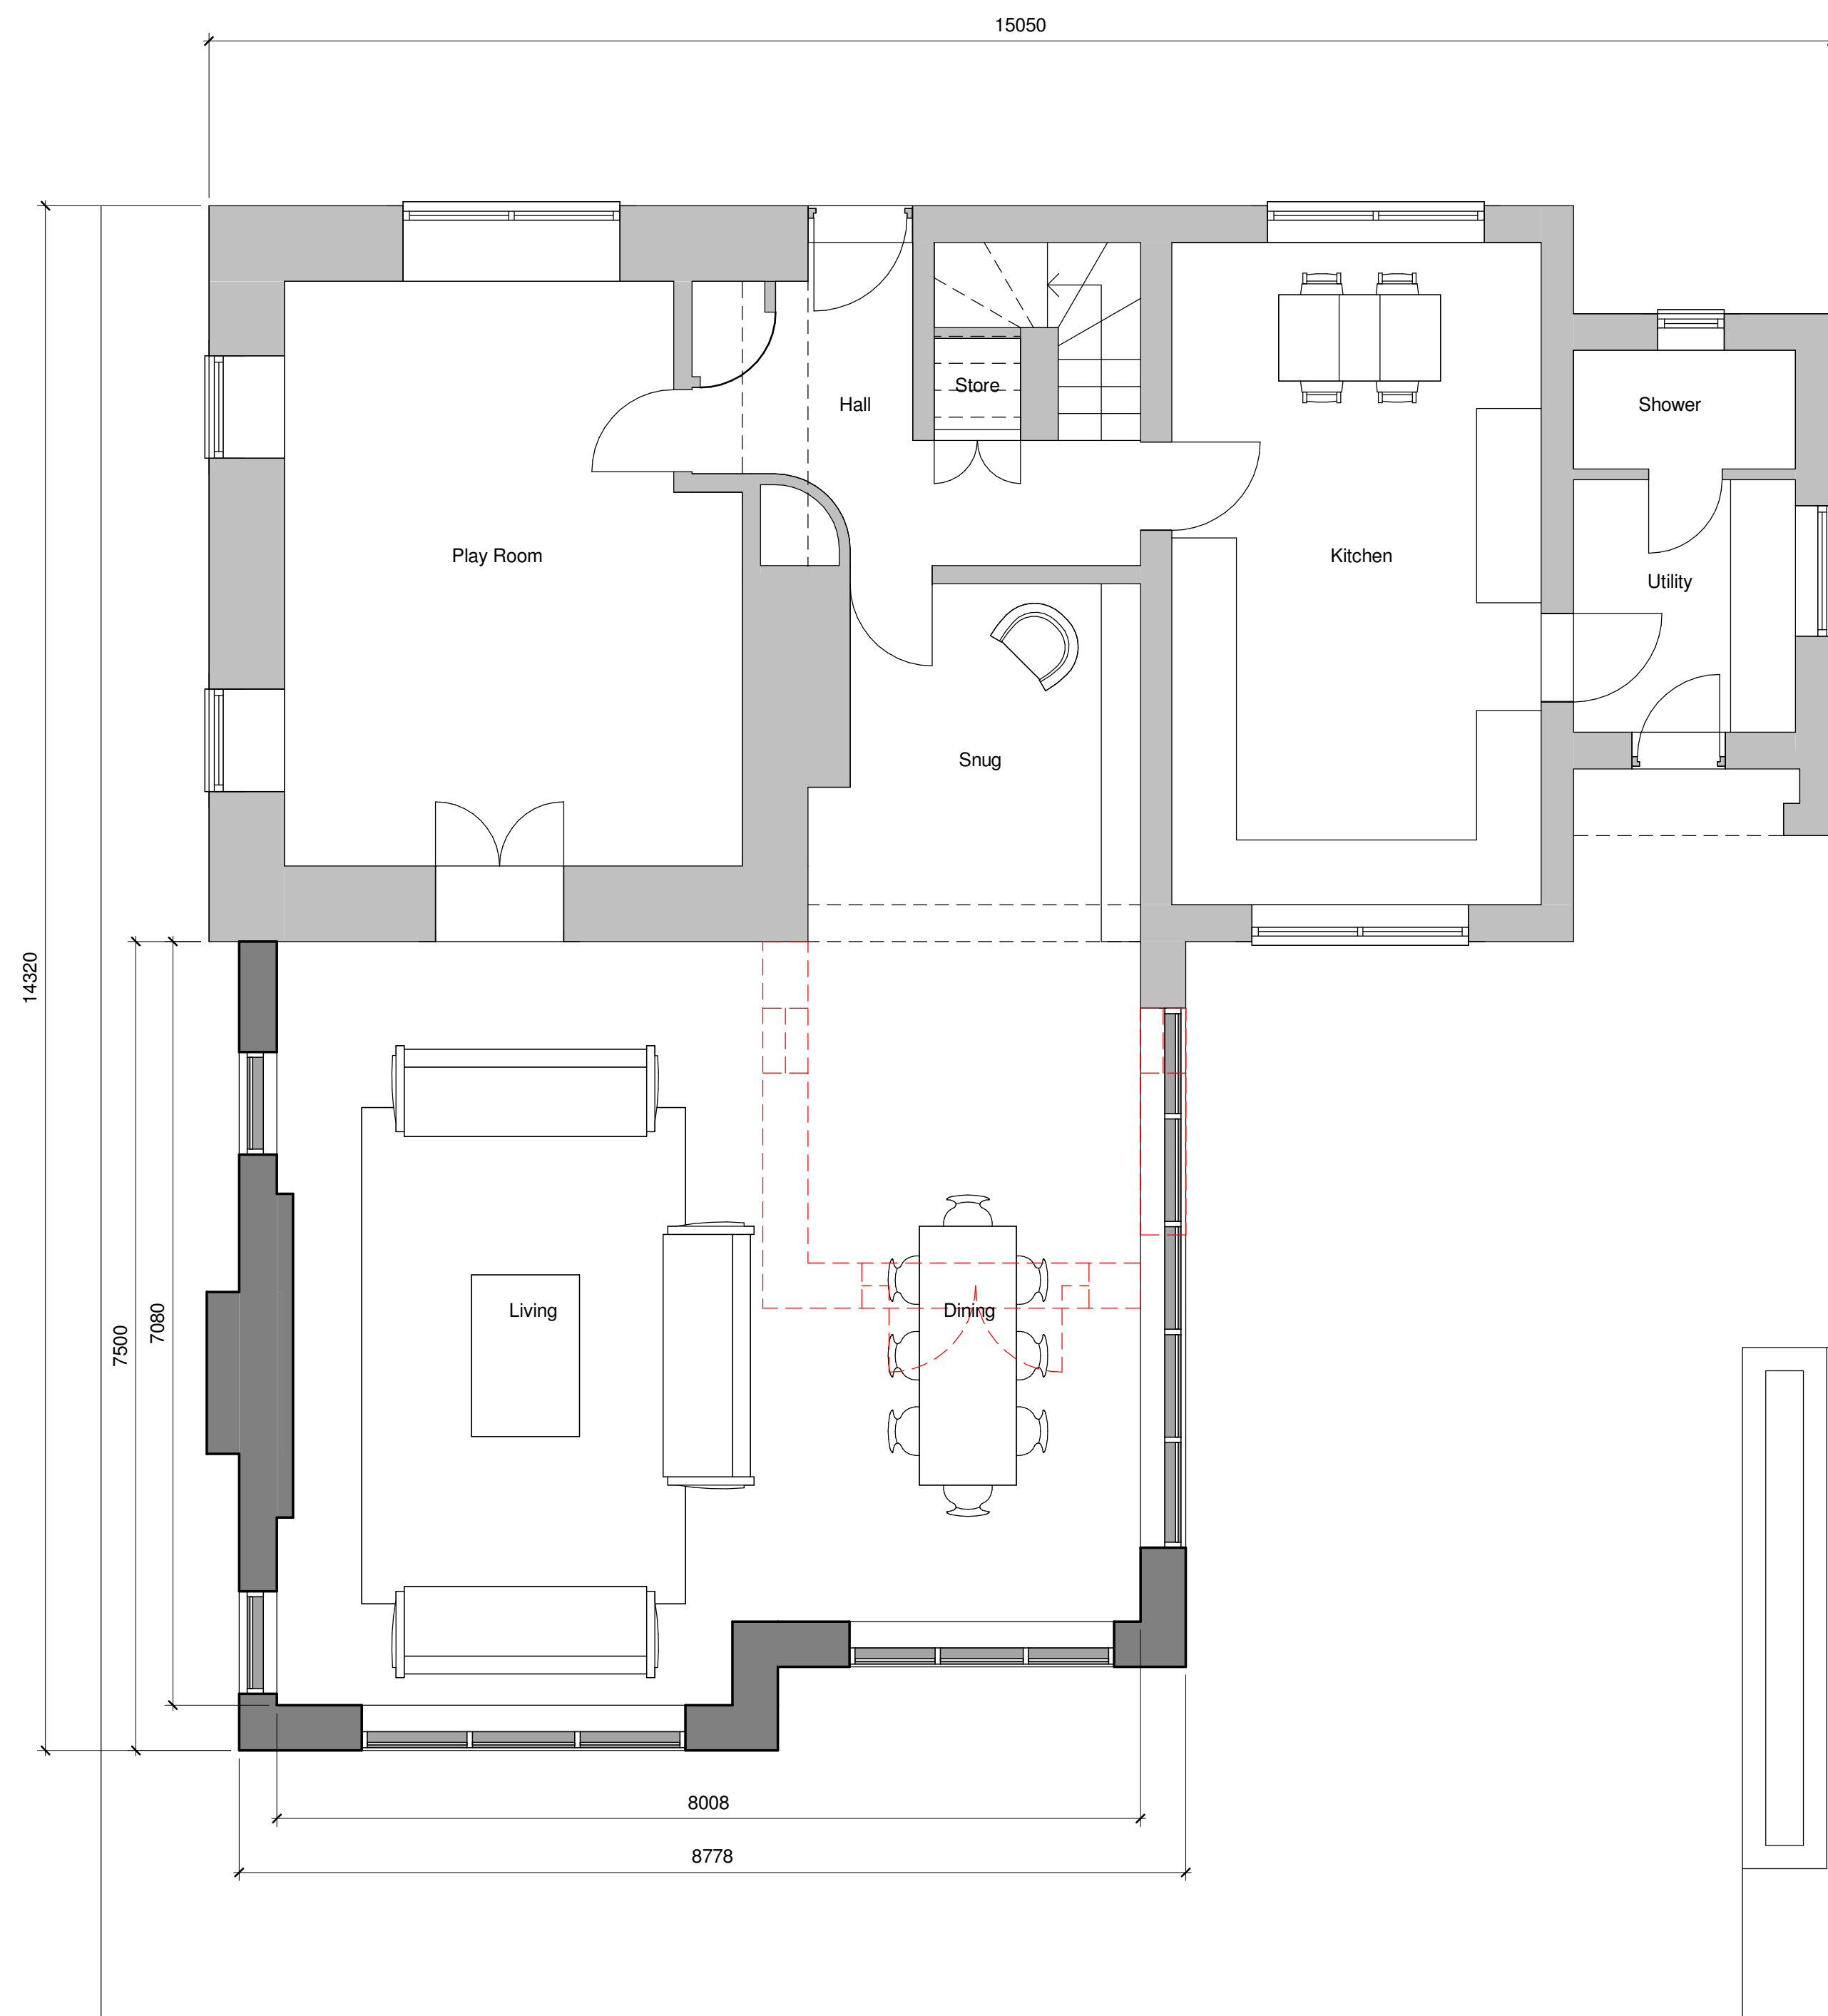

Proposed Ground Floor Plan
1 : 50



Proposed First Floor Plan
1 : 50

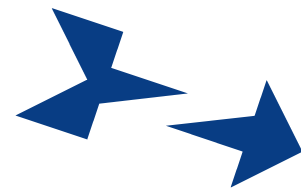

Project: Legacy Cottage, Legacy			
Title: Proposed Floor Plans			
Scale @ A1: 1 : 50	Scale @ A3: 1:100	Author: GE	Date: 31/03/23
Project Ref: 23-18	Drawing No: A112	Rev: G	