


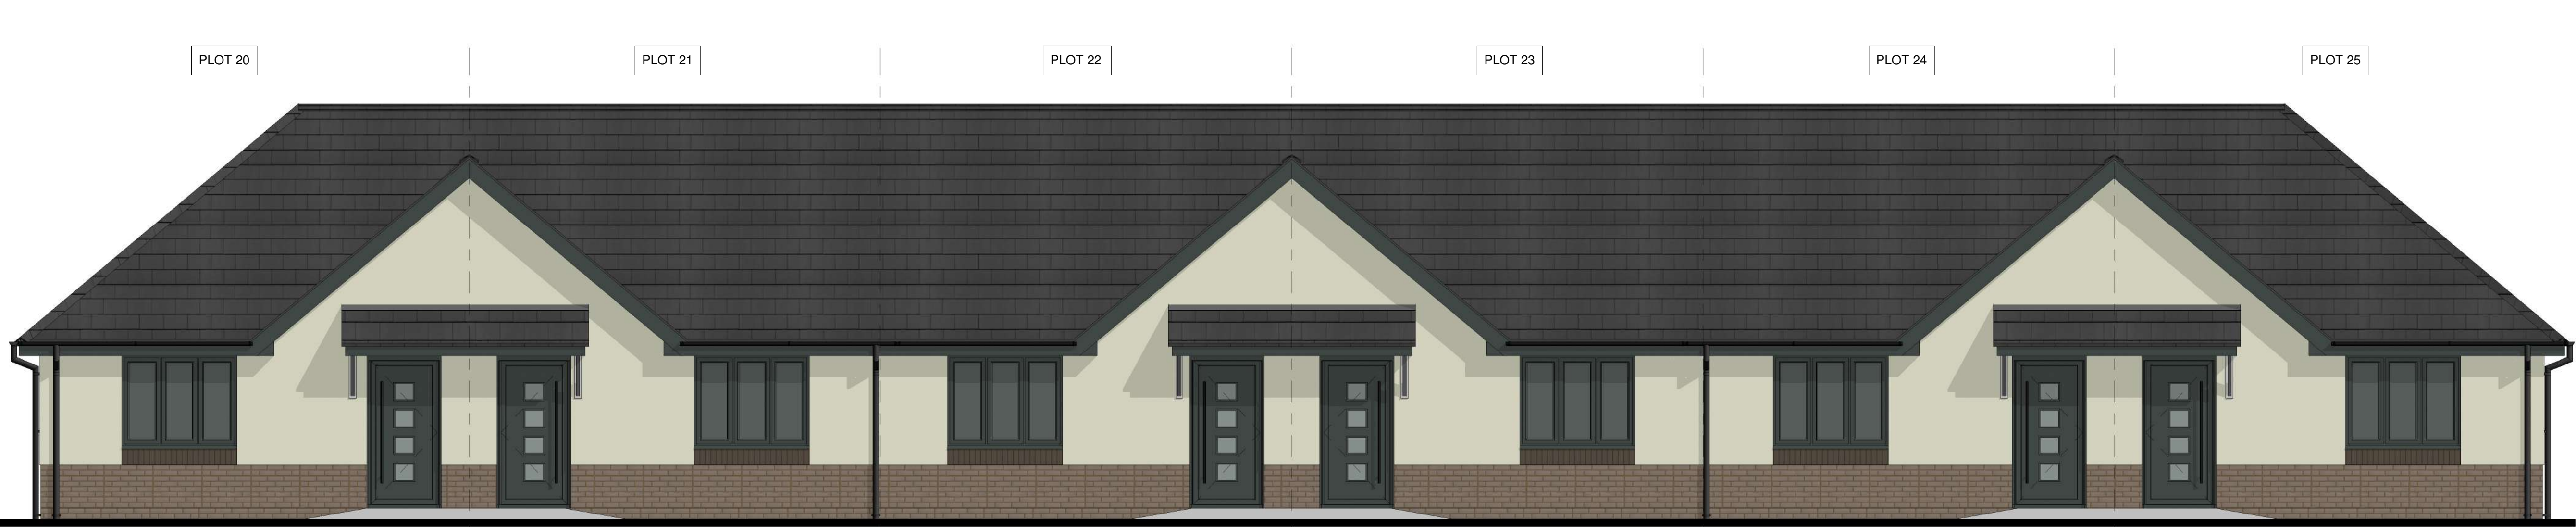

North West Elevation
1 : 50



SPARROW TERRACE NEXT BOX
MOUNTED ON WALL



North East Elevation
1 : 50

ROOFING TILES

UPVC FASCIAS

UPVC GUTTERS & DOWNPIPES

UPVC WINDOWS

BRICK SOLDIER COURSE


SELF COLOURED
SILICONE RENDER

BRICKWORK UP TO DPC
LEVEL



South West Elevation
1 : 50

HABITAT BAT BOX - PLAIN (FOR RENDERING)
INTEGRATED INTO THE SOUTHEAST ELEVATION

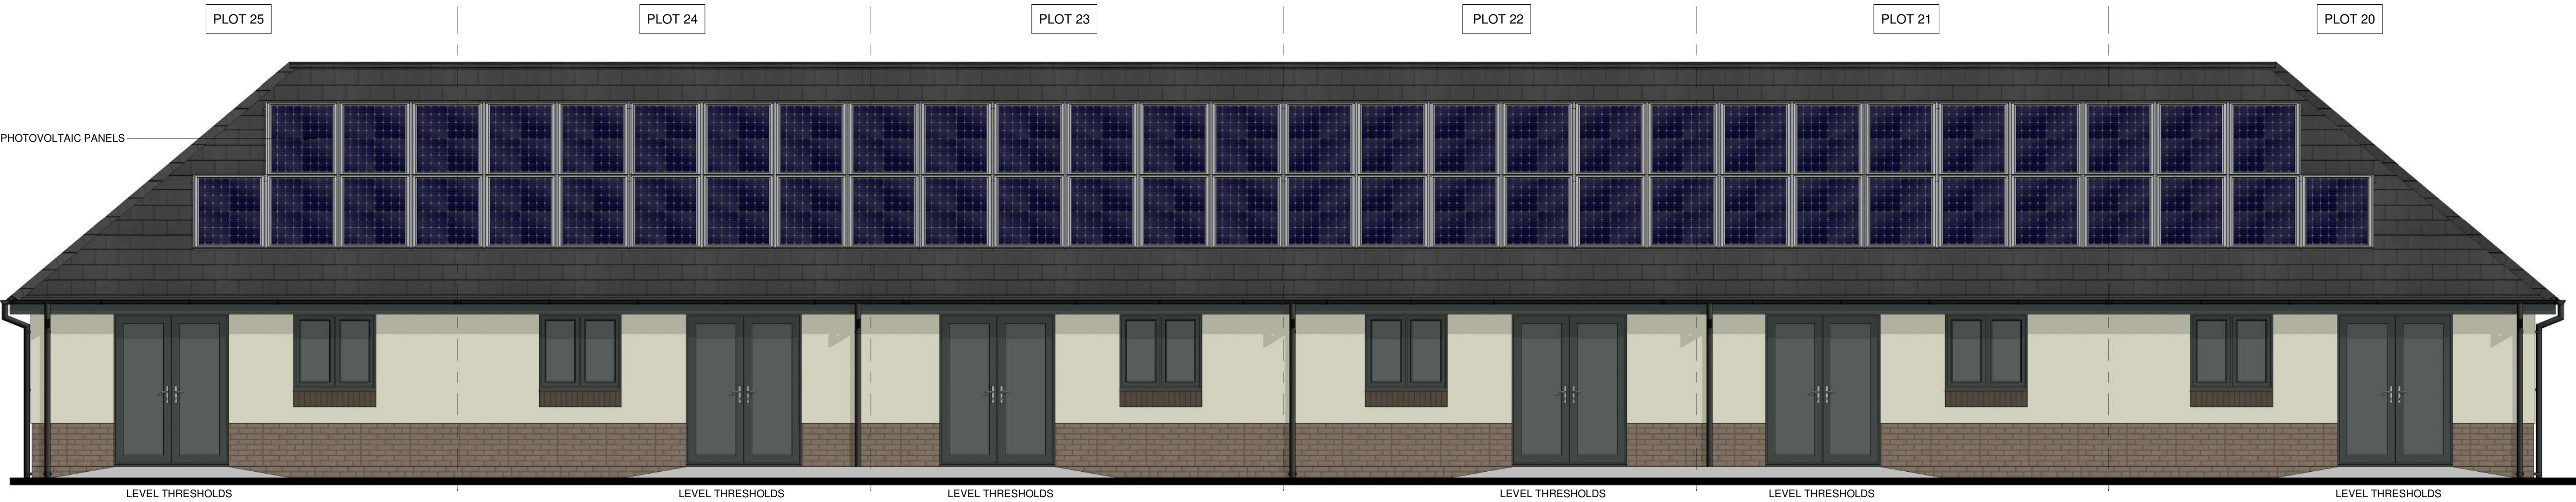

South East Elevation
1 : 50

PHOTOVOLTAIC PANELS



NOTES:
ALL DIMENSIONS TO BE CHECKED AND CONFIRMED ON SITE PRIOR TO ANY WORKS OR FABRICATION.
DO NOT SCALE OFF THIS DRAWING.
ANY ERRORS, OMISSIONS OR DISCREPANCIES ARE TO BE BROUGHT TO THE ATTENTION OF MUNRO ASSOCIATES IMMEDIATELY.

Rev	Date	Description	By
D	April 24	Bat box and sparrow terrace added	MC
C	Nov 22	Alterations to windows on side elevations	MC
B	July 22	Alteration to Plot Numbers	MC
A	May 22	Alterations to materials & Plot numbers	MC

DRAWING STATUS
FOR APPROVAL



UNIT 29, THE RURAL ENTERPRISE CENTRE, STAFFORD DRIVE,
BATTLEFIELD ENTERPRISE PARK, SHREWSBURY, SY1 3FE.
T: 01743 341438 E: design@munro-associates.com

CLIENT
Wales & West Housing

PROJECT
**Proposed Residential Development
Cwrt Pentwmpath
Eighth Avenue
Llay
Wrexham, LL12 0TT**

SCALE (@ A1)
1 : 50
DATE
December 2021
DRAWN BY
MRC

DRAWING TITLE
**PROPOSED ELEVATIONS
(PLOTS 20 - 25)**

PROJECT NUMBER 20.211	DRAWING NUMBER P-131	REV D
---------------------------------	--------------------------------	-----------------

© THE CONTENTS OF THIS DRAWING ARE THE COPYRIGHT OF MUNRO ASSOCIATES.
IT MUST NOT BE REPRODUCED NOR AMENDED BY A THIRD PARTY WITHOUT OUR WRITTEN PERMISSION.

Munro Associates (Architectural Services) Limited
Registered Office: Unit 29 The Rural Enterprise Centre, Stafford Drive, Battlefield Enterprise
Park, Shrewsbury, Shropshire, SY1 3FE.
Registered in England and Wales
Registration No. 08117620 Vat No. 650 8829 15