


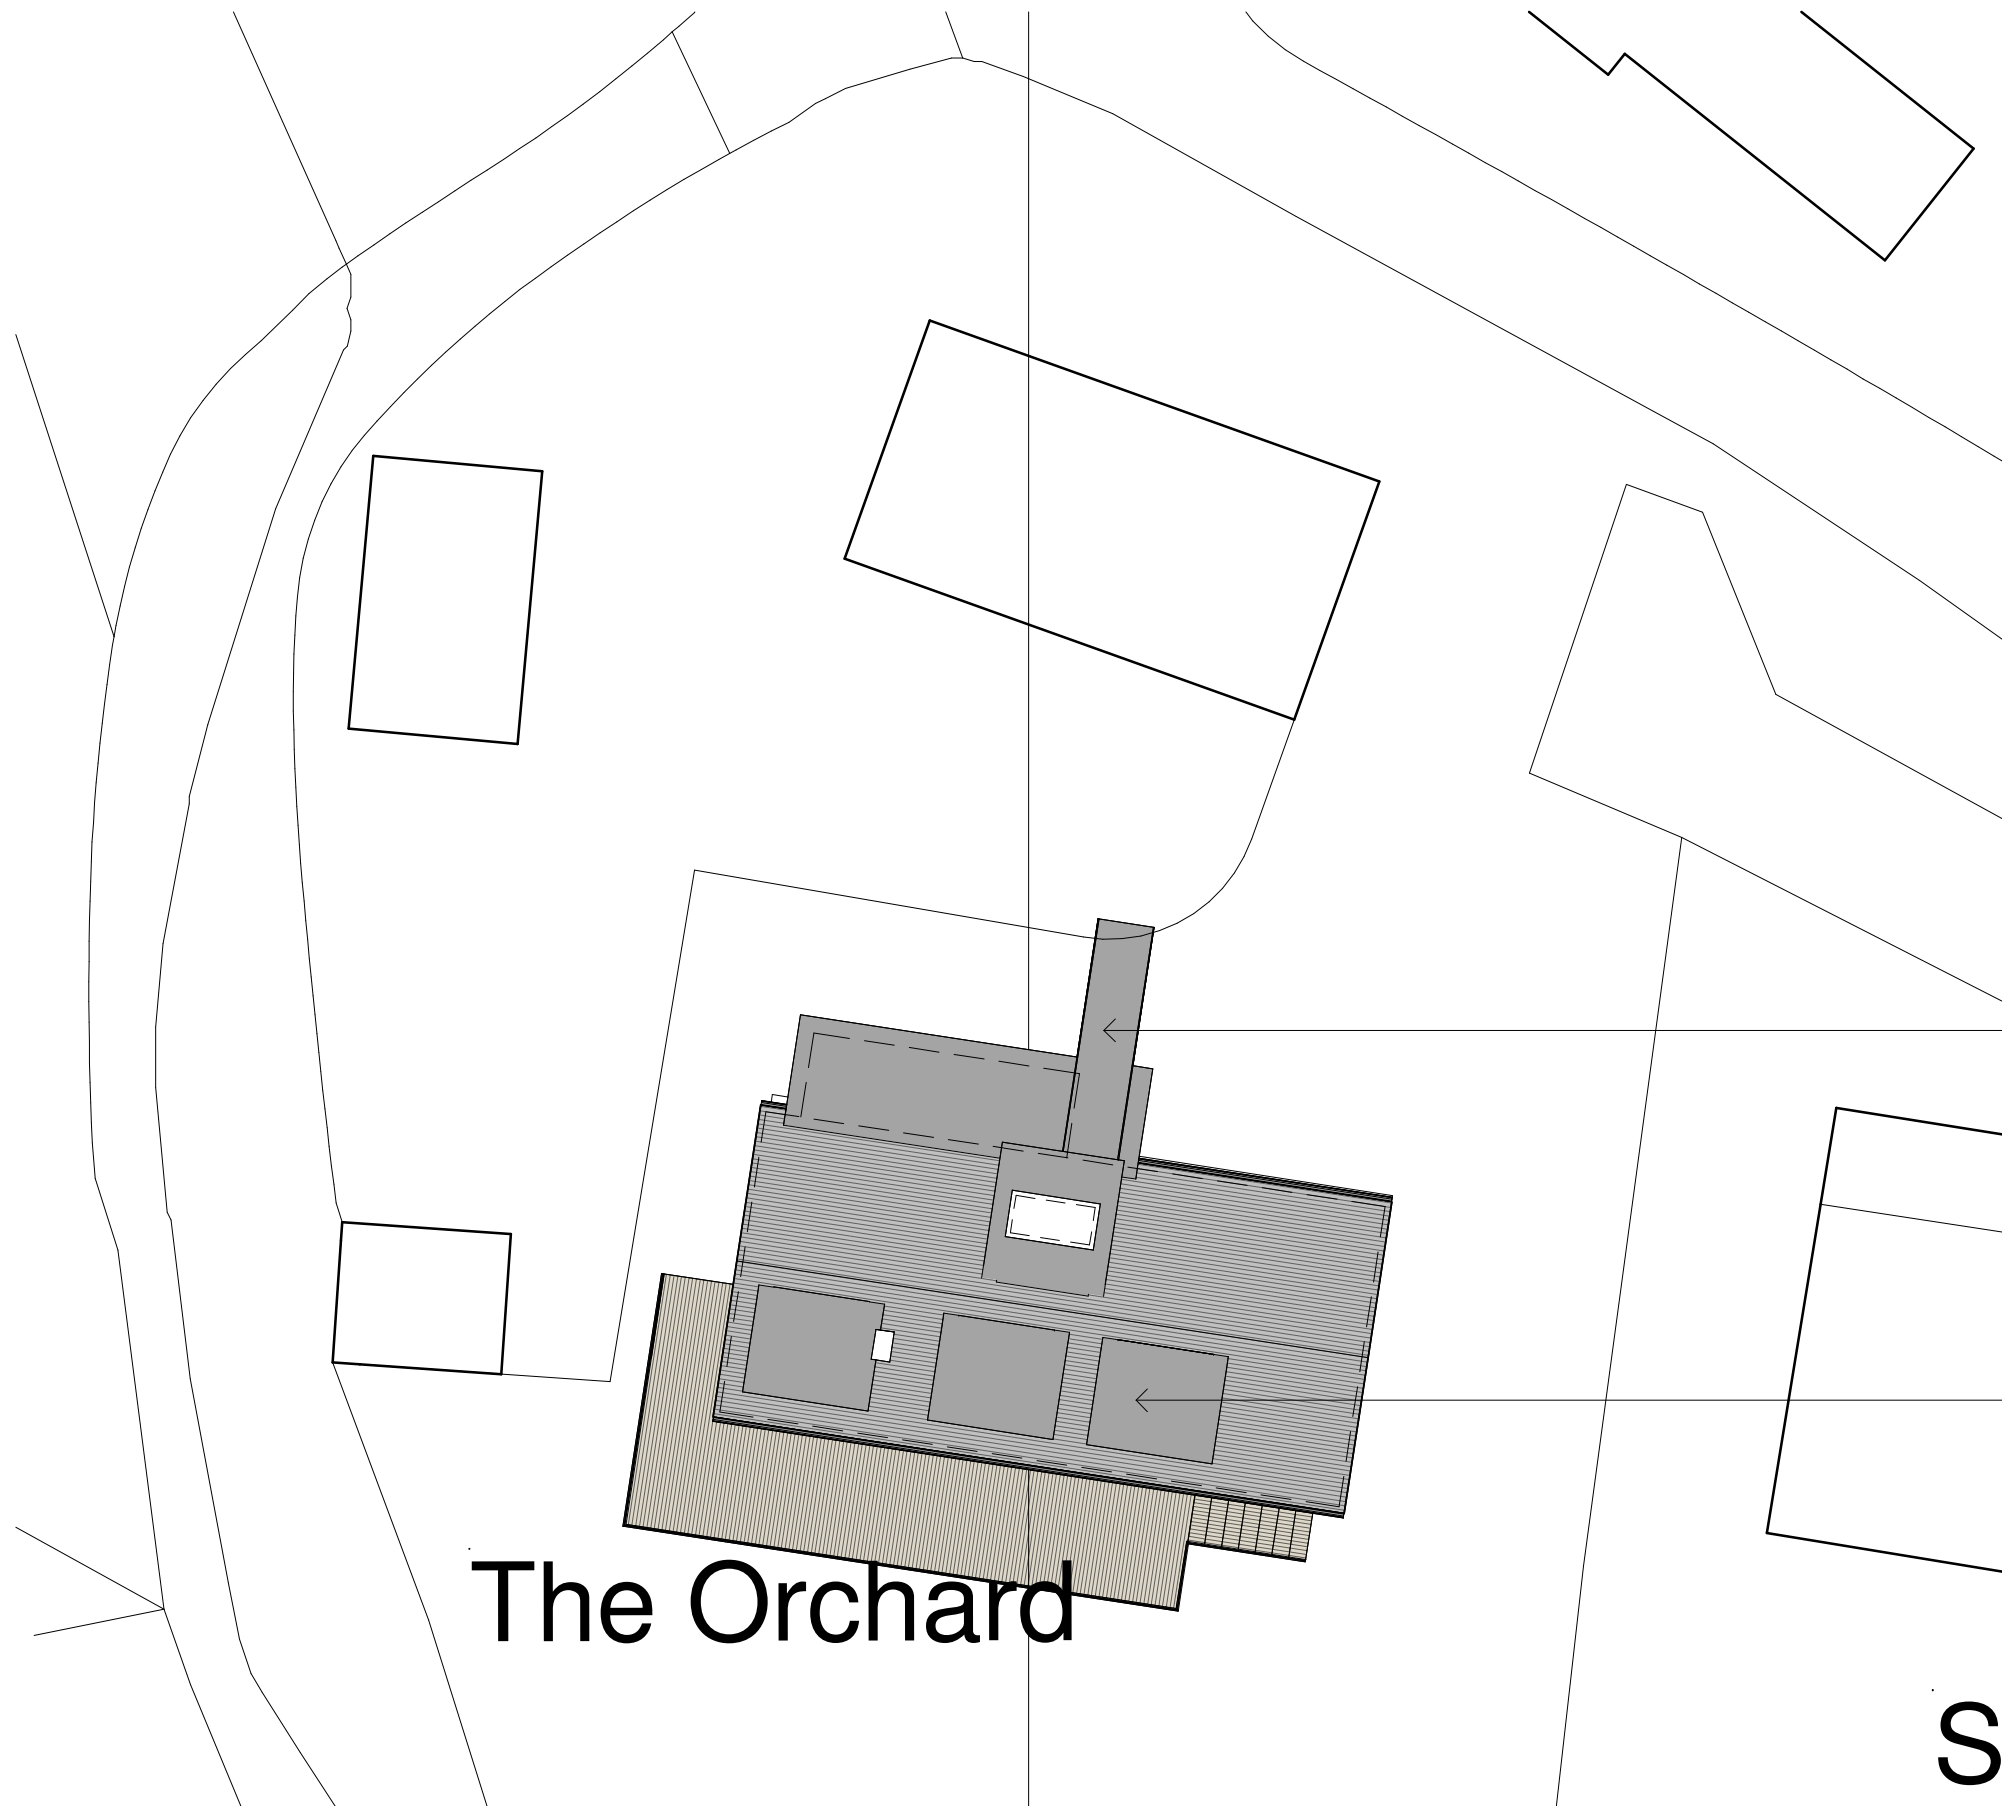

BRIDGE LINK

4NO. DORMER  
ROOF EXTENSIONS.

The Orchard

Sona

**Proposed Site Plan**  
1 : 200

0m 4m 8m 12m 16m 20m



ARKIFY LTD.  
36 Plas Tirion, Nant Parc,  
Johnstown, Wrexham LL14 1UR  
07543968690  
geraint@arkify.uk  
www.arkify.uk

|                                 |                  |                |
|---------------------------------|------------------|----------------|
| Project: The Orchard, Pontfadog |                  |                |
| Title: Proposed Site Plan       |                  |                |
| Scale @ A3: 1 : 200             | Author: GE       | Date: 02/10/23 |
| Project Ref: 23-54              | Drawing No: A101 | Rev. -         |