
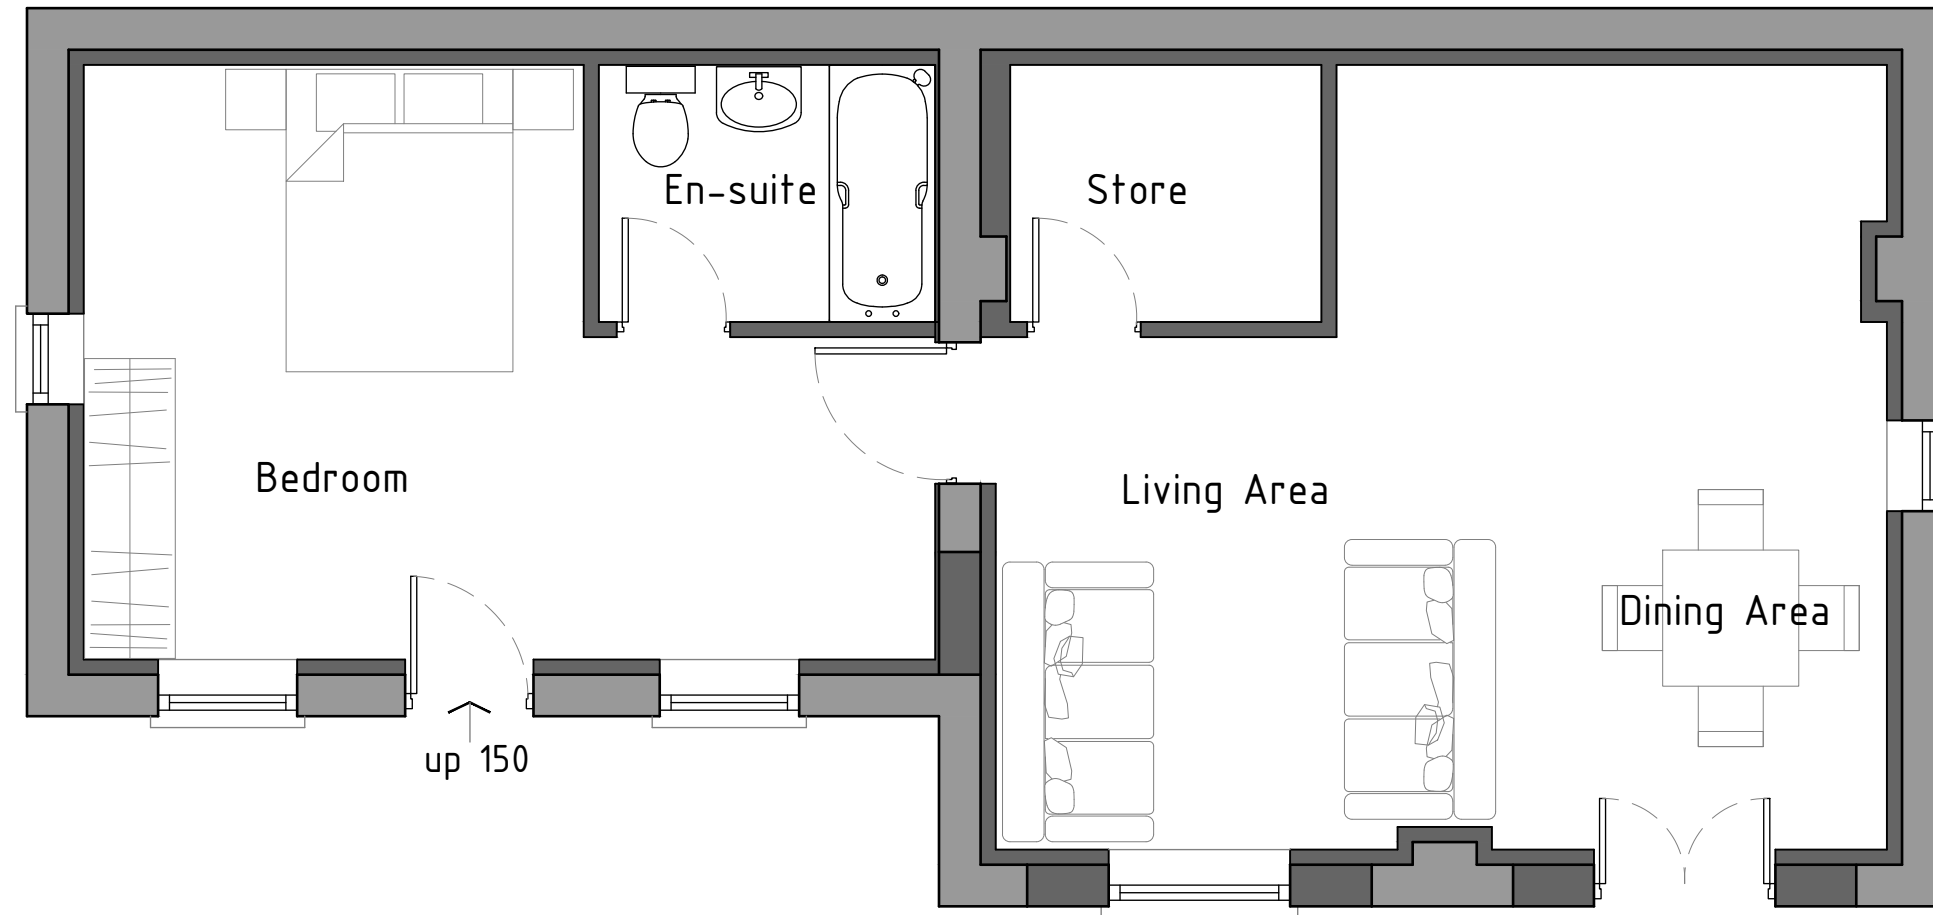


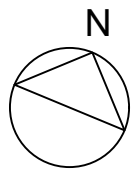

As Proposed

HDS ARCHITECTURAL SERVICES
HDS Architectural Services, The Foundry,
15 Yorke Street, Wrexham
LL13 8LW
Tel (01978) 345250
www.hdsarchitectural.co.uk

Project; The Bath House, Overton Road, Ruabon, Wrexham, LL14 6LL	
Title; 01-As Proposed Ground Floor Plan	Scale (A3); 1:50
Dwg No; BH/PD/01	Date; 05.12.23
Revision;	

Ground floor plan 1:50