


NOTES:

THIS DRAWING IS THE PROPERTY OF McCORMICK ARCHITECTURE LTD AND COPYRIGHT IS RESERVED BY THEM. THE DRAWING IS NOT TO BE COPIED OR DISCLOSED BY OR TO ANY UNAUTHORISED PERSONS WITHOUT THE WRITTEN CONSENT OF McCORMICK ARCHITECTURE LTD. DO NOT SCALE FROM THIS DRAWING. CONTRACTORS TO CHECK ALL DIMENSIONS ON SITE AND TO REPORT ANY DISCREPANCIES. ELECTRONIC ISSUE VERSIONS OF THIS DRAWING ARE NOT TO BE CHANGED BY RECIPIENTS OR 3rd PARTIES.


NOTE:

THIS DRAWING IS FOR PLANNING APPLICATION PURPOSES ONLY

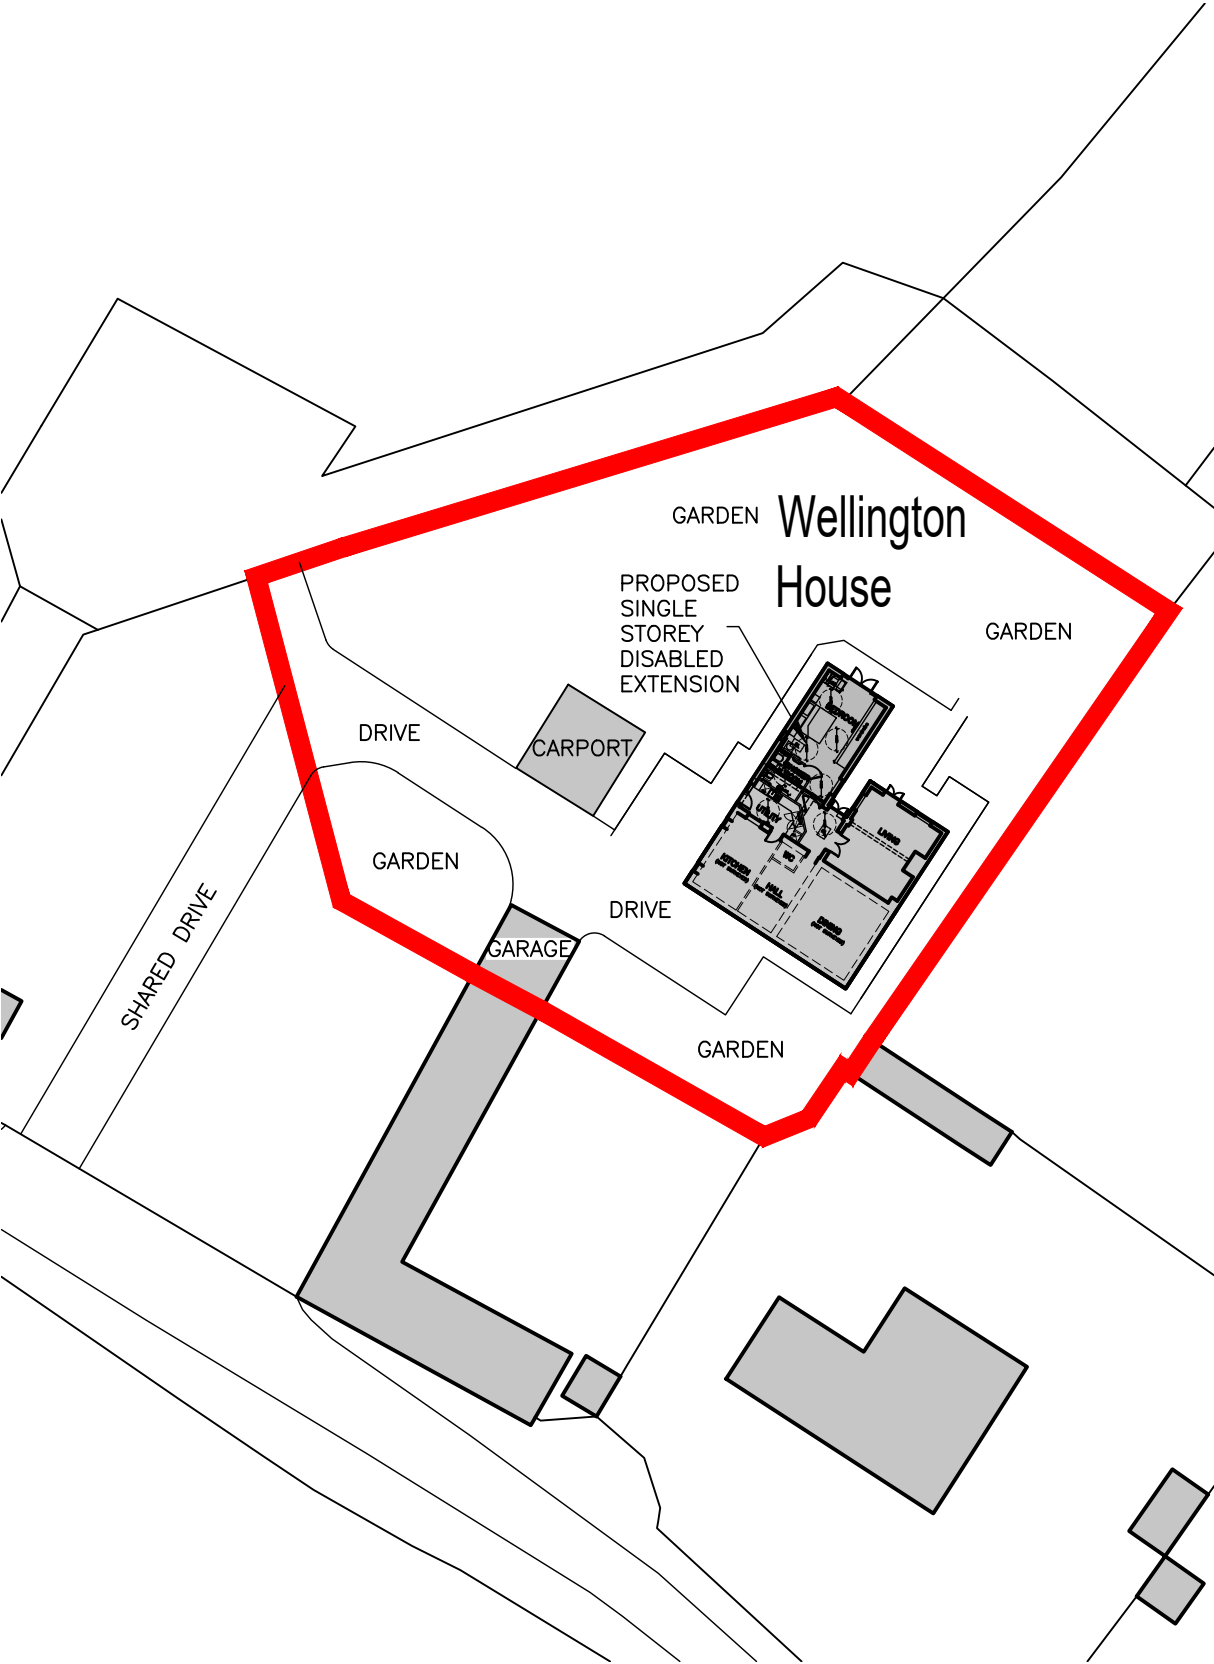

SITE PLAN AS CONSENTED UNDER PLANNING PERMISSION HAN P/2021/1116

Crown Copyright.
All rights reserved.
Licence Number 100005046

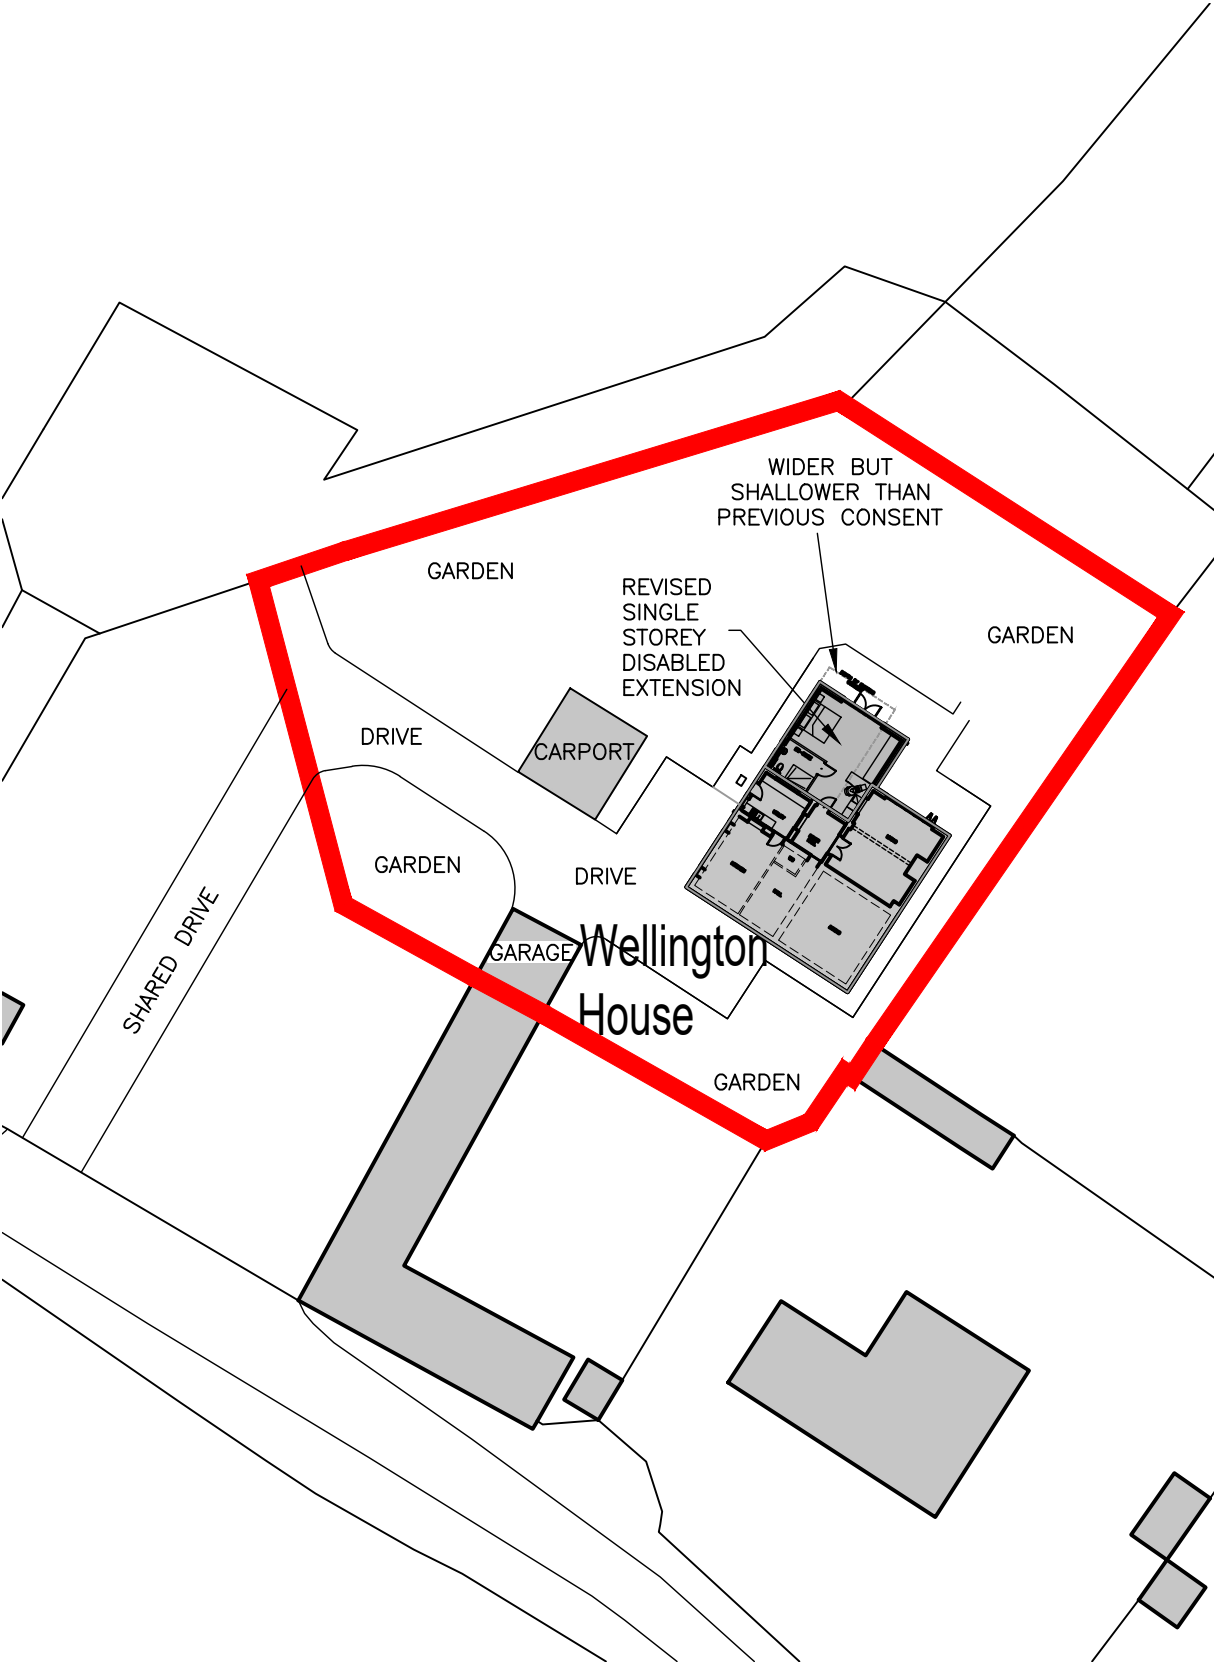

REVISED EXTENSION SITE PLAN AS NOW PROPOSED FOR CHANGE OF CONDITION 2 APPLICATION

Revision: A	By: MR	Date: 2/2/24	Chkd: MR
CHANGE TITLE NOTE FROM NMA TO VARIATION OF CONDITION APPLICATION – INDICATED THUS:			

McCORMICK
ARCHITECTURE
THE MOORINGS, ROWTON BRIDGE ROAD,
CHRISTLETON, CHESTER. CH3 7AE
TEL: 01244 332020
email: info@mccormick-architecture.co.uk
web: www.mccormick-architecture.co.uk

Client:
MR & MRS C & K MYHILL

Project:
**EXTENSION TO WELLINGTON HOUSE,
PEARTREE LANE, HALGHTON HAMMER**

Detail:
**PLANNING DRAWING - COMPARISON
SITE PLANS, CONSENTED TO PROPOSED**

Status:
FOR APPROVAL

Drawn By:	Date:	Scale:
MR	29/09/23	1:500 @ A3

Checked By:	Date:	Signature:
MR	29/09/23	GMR

Job No:	Drg No:	Revision:
4237/1	A(200)03	A