





Front Elevation 1:100

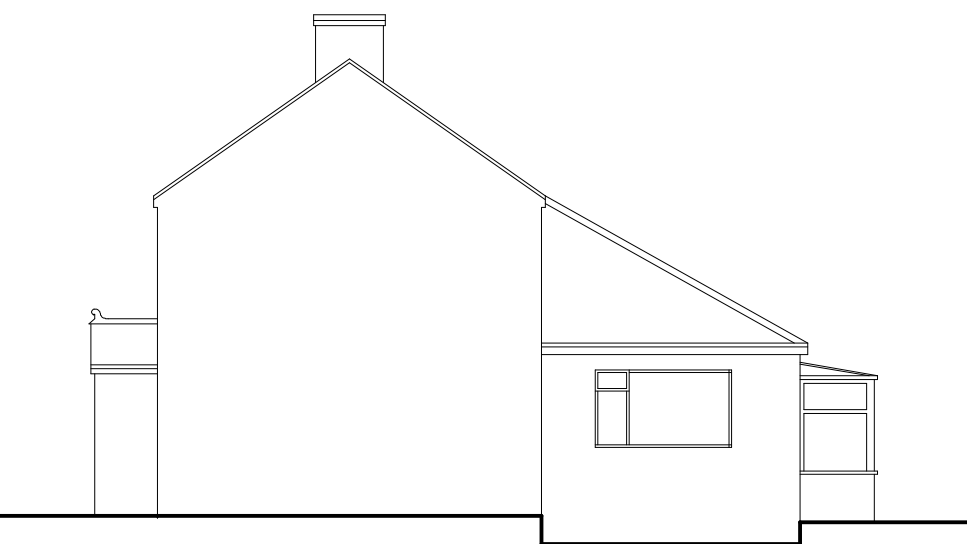


Side Elevation 1:100




Rear Elevation 1:100

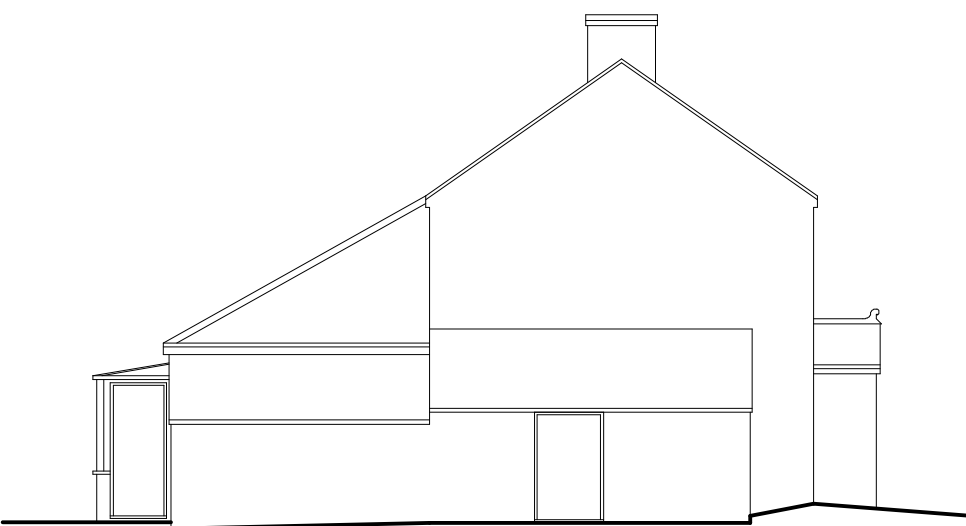

Side Elevation 1:100

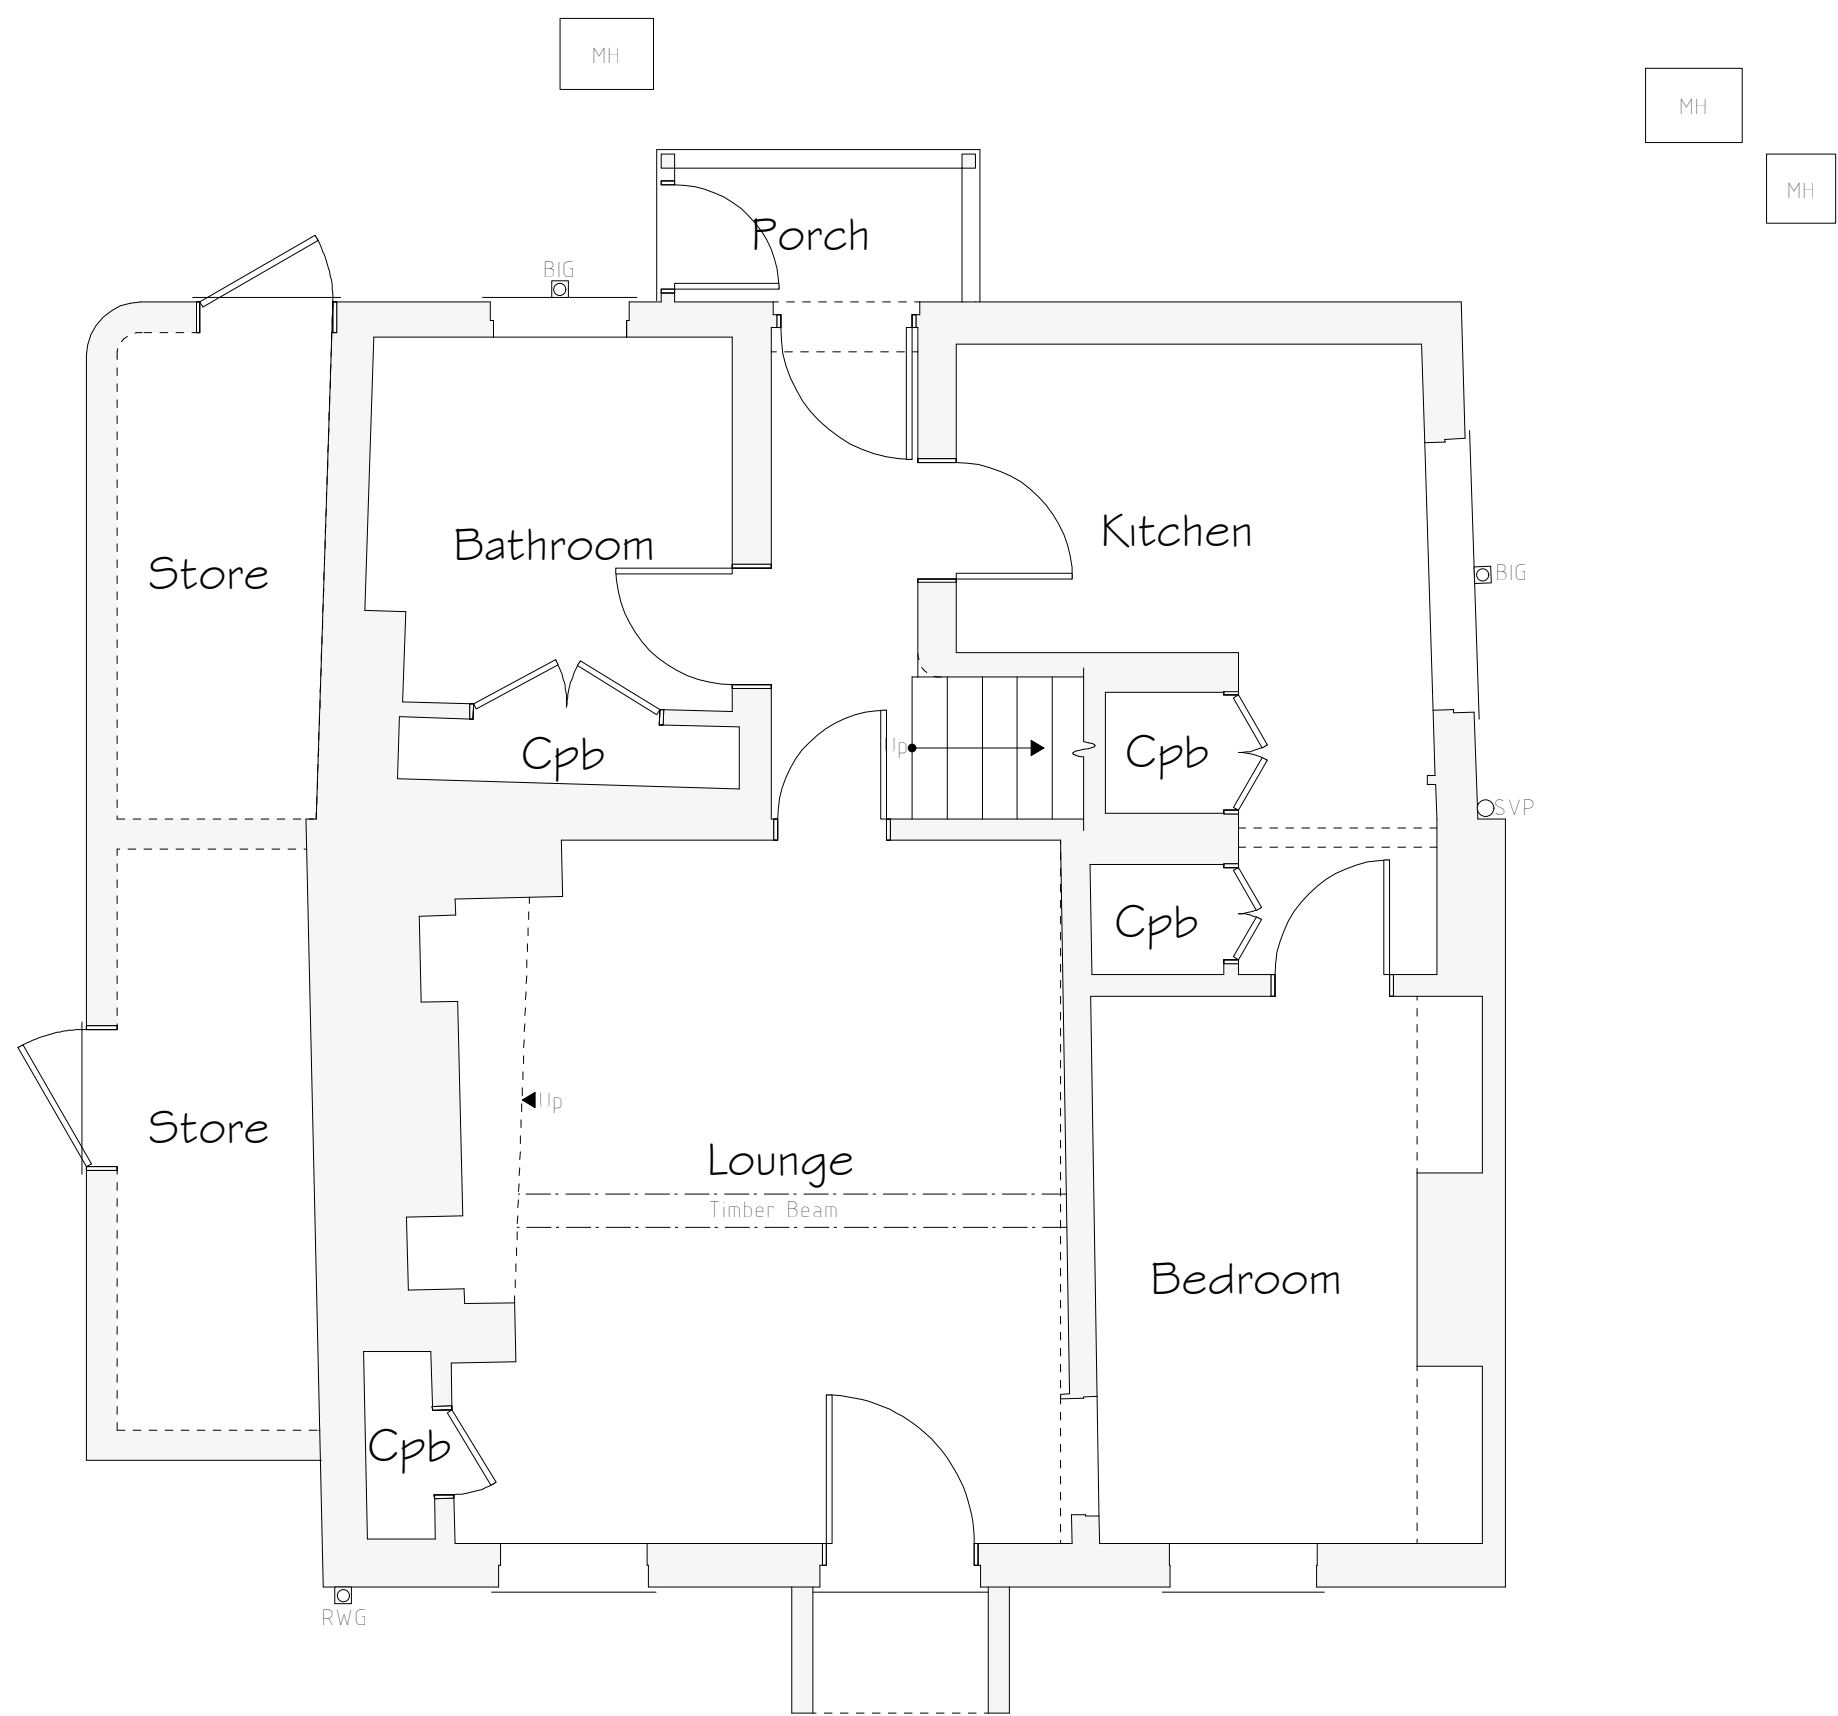

Ground Floor Plan 1:50

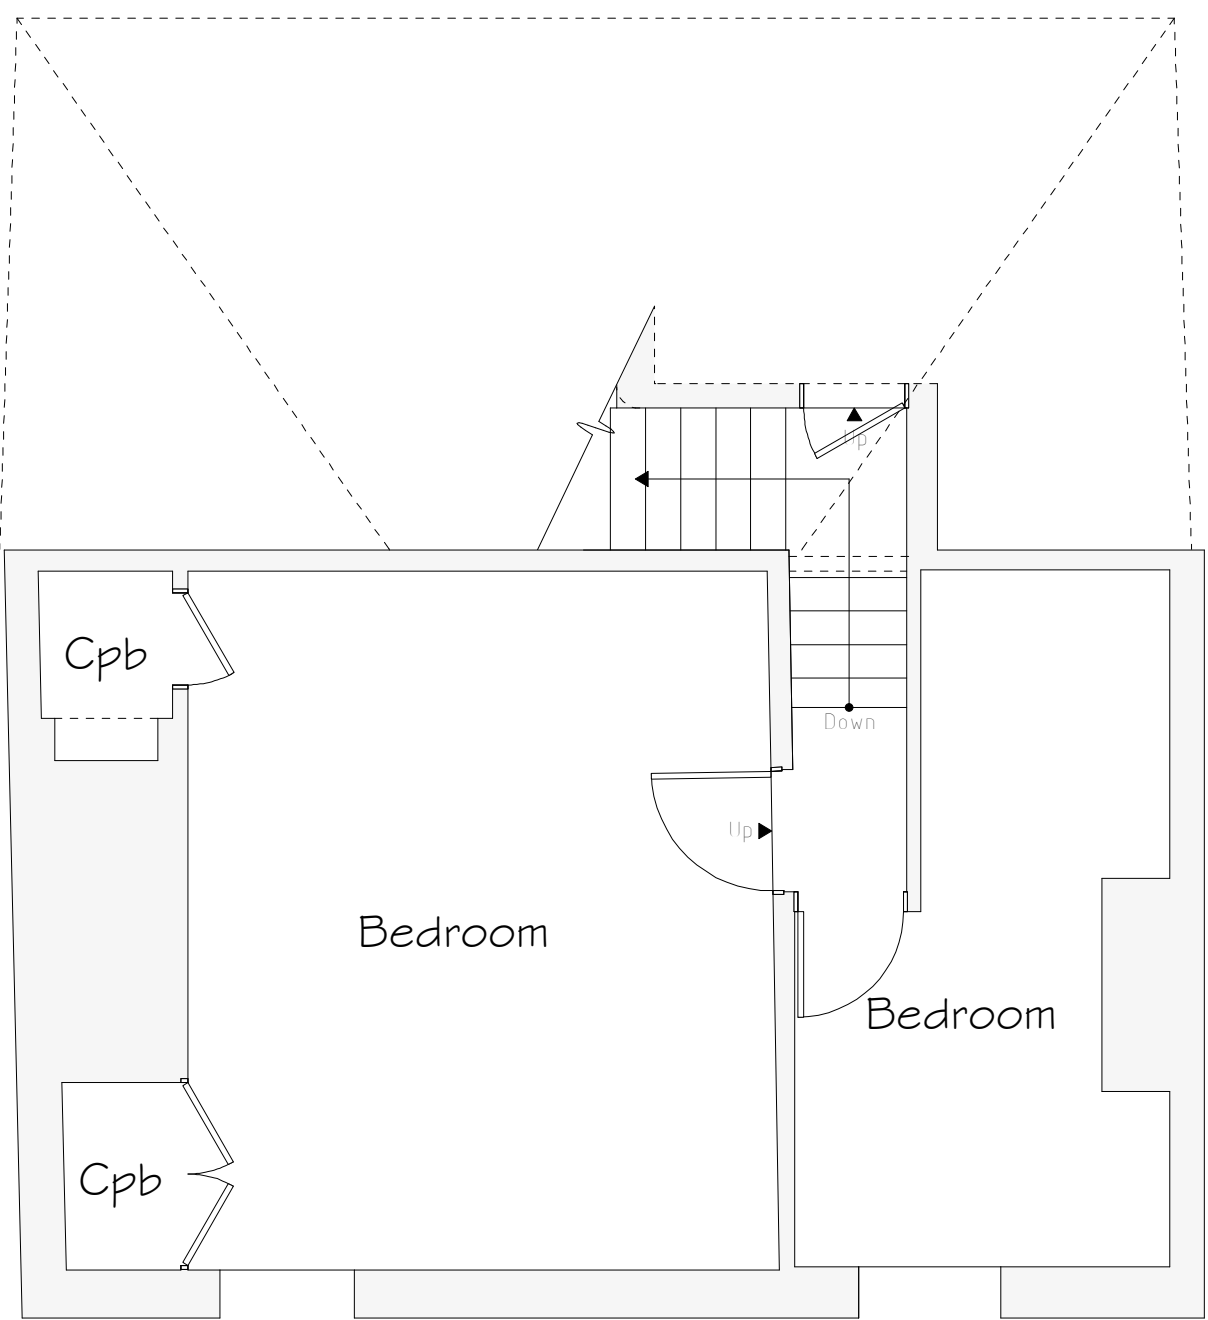

First Floor Plan 1:50

- Services Key
- MH Existing Man Hole Position
 - ☒ Existing Rain Water Gully (RWG) Position
 - ☒ Existing Back Inlet (BIG) Gully Position
 - ☐ Existing Soil Vent Pipe (SVP) Position

Rev	Date	Detail	Initial

Project:
Proposed Alterations to,
Hillside, Erbistock,
Wrexham,
LL13 0DL

Title: Existing	Scale: (A2) 1:50 & 1:100
--------------------	--------------------------------

Drawn By: A.Valentine	Date: May 2023
--------------------------	-------------------

Drawing No: W200/001	Sheet: 1 of 1
-------------------------	------------------

blueprint
architectural services



Office 3K4,
Redwither Business Tower,
Wrexham. LL13 9XT
Tel: 01978 356500
www.blueprintarchitectural.com

© copyright all rights reserved