


Do not scale this drawing. check all dimensions on site. This drawing to be read in conjunction with all relevant drawings. All work to be in accordance with Building Regulations and relevant British Standards. This drawing produced for use in this project only and may not be used for any other purpose. This drawing may not be reproduced without prior written agreement.

1:20

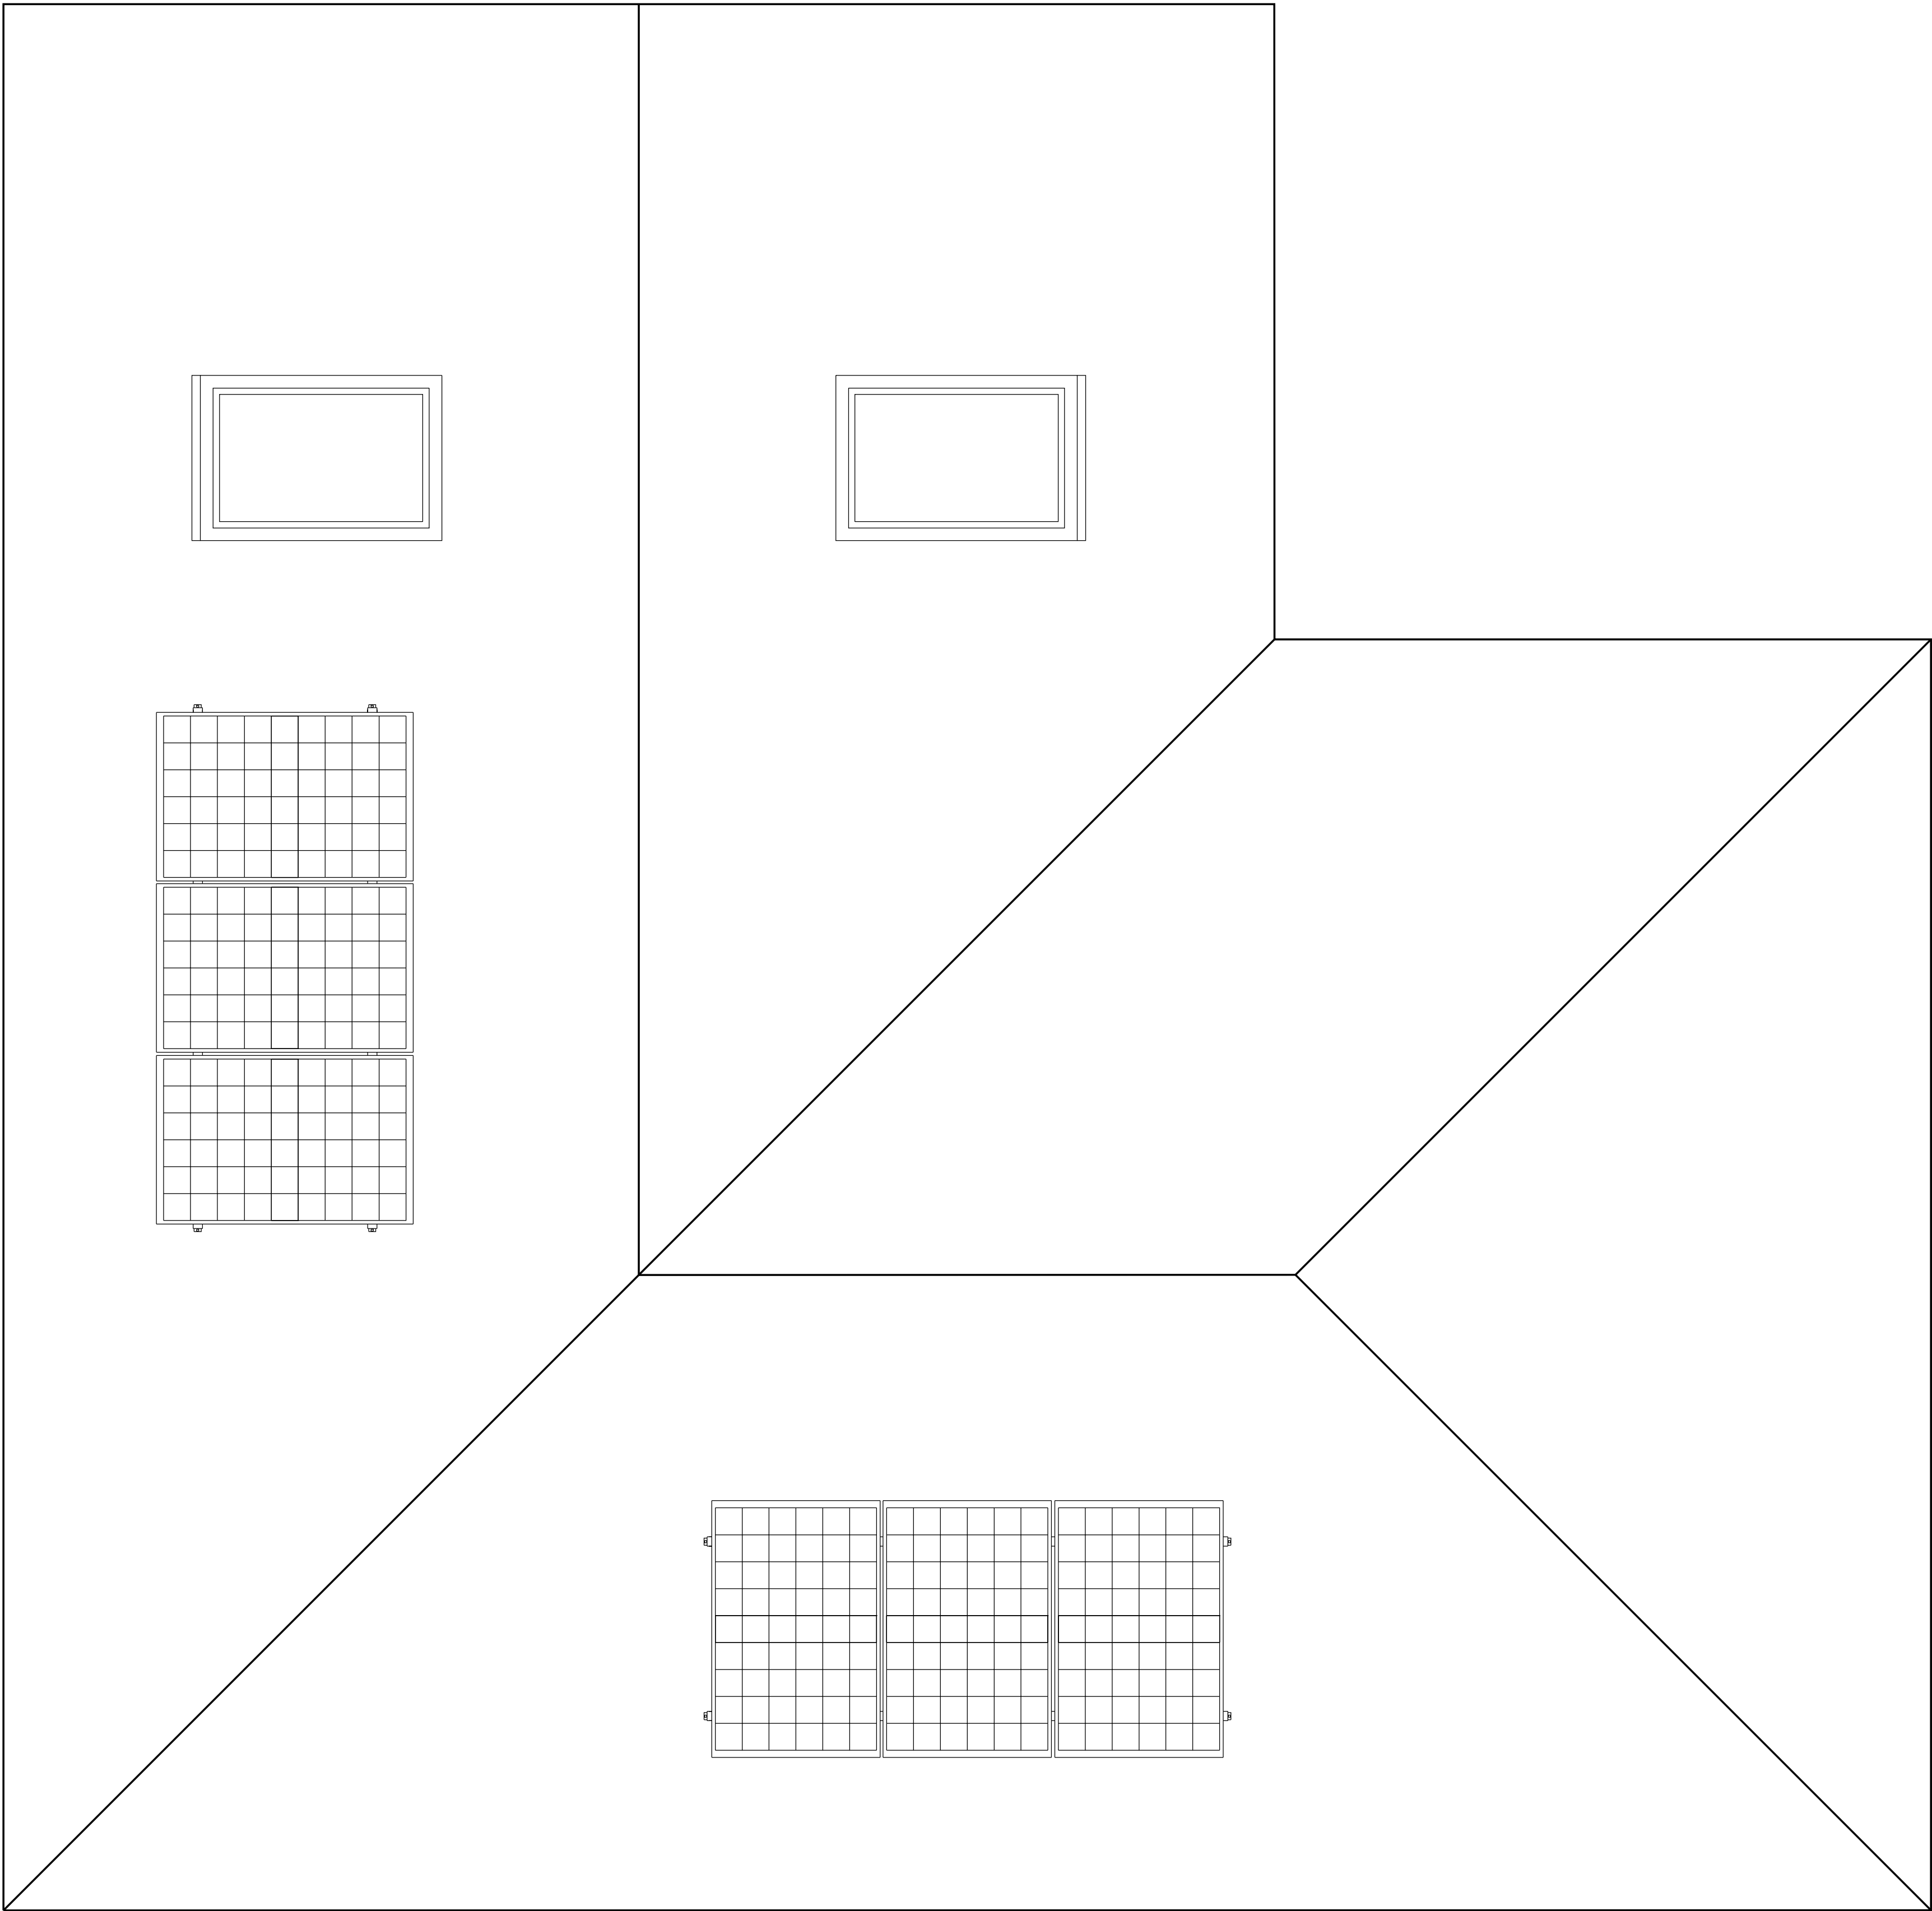

B	Revised as per clients comments.	04.04.2024	ER	-
A	Initial Drawing Issue	25.03.2024	ER	-
REV	DESCRIPTION	DATE	BY	CHECK

PLANNING

CLIENT
ALANA
PROJECT
GROVE COTTAGE WREXHAM LL13 0PF
TITLE
PROPOSED ROOF PLAN

SCALE @ A1 1:20	DATE 04.04.2024	DRAWN ER	CHECKED -
PROJECT No. 011	DRAWING No. (01)	REVISION 03	B