




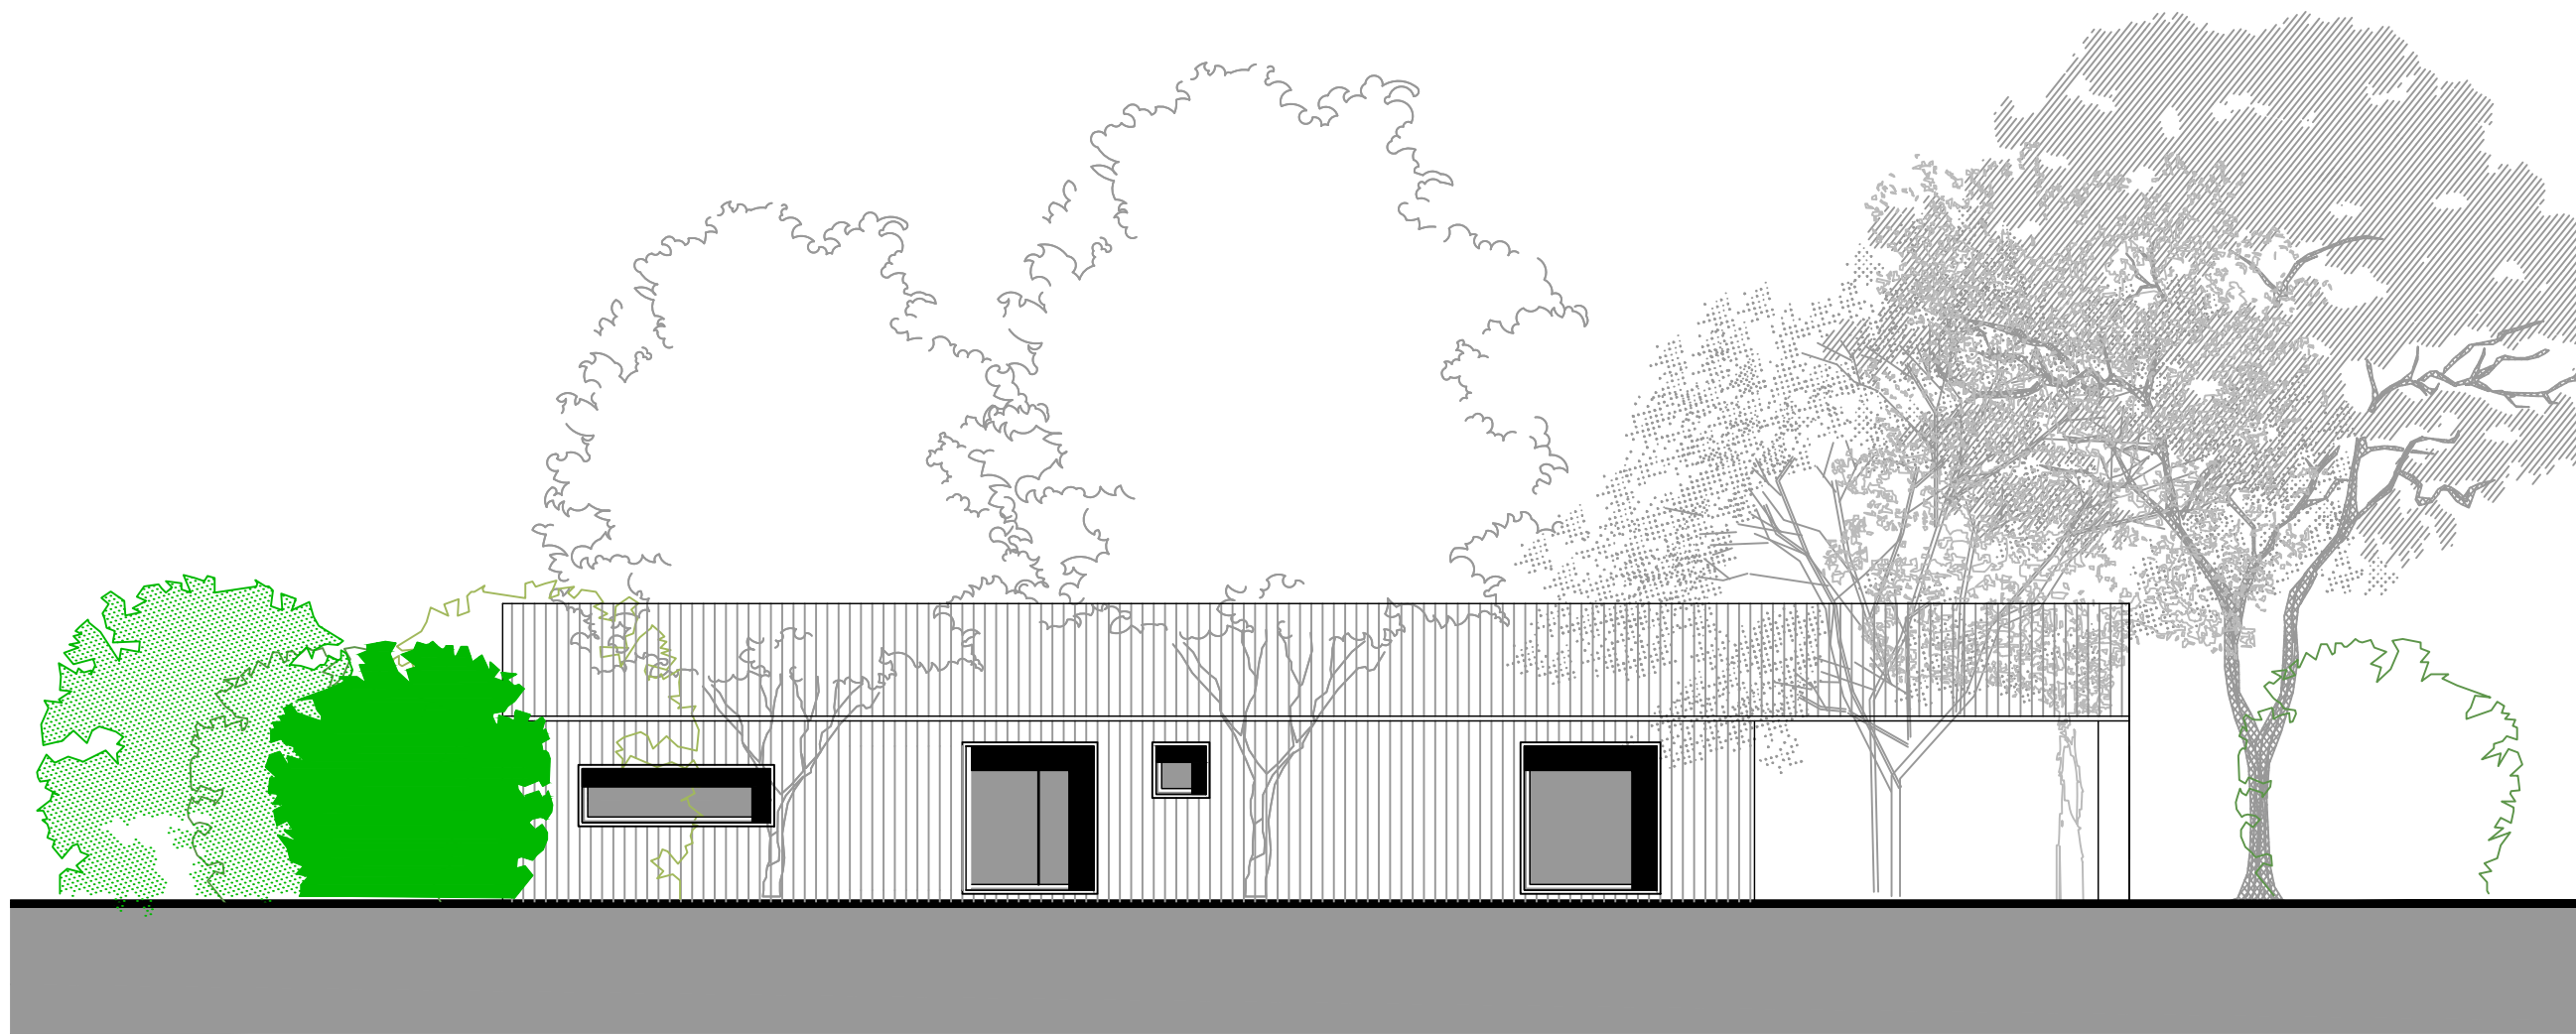


FRONT ELEVATION FACING GAMFORD LANE

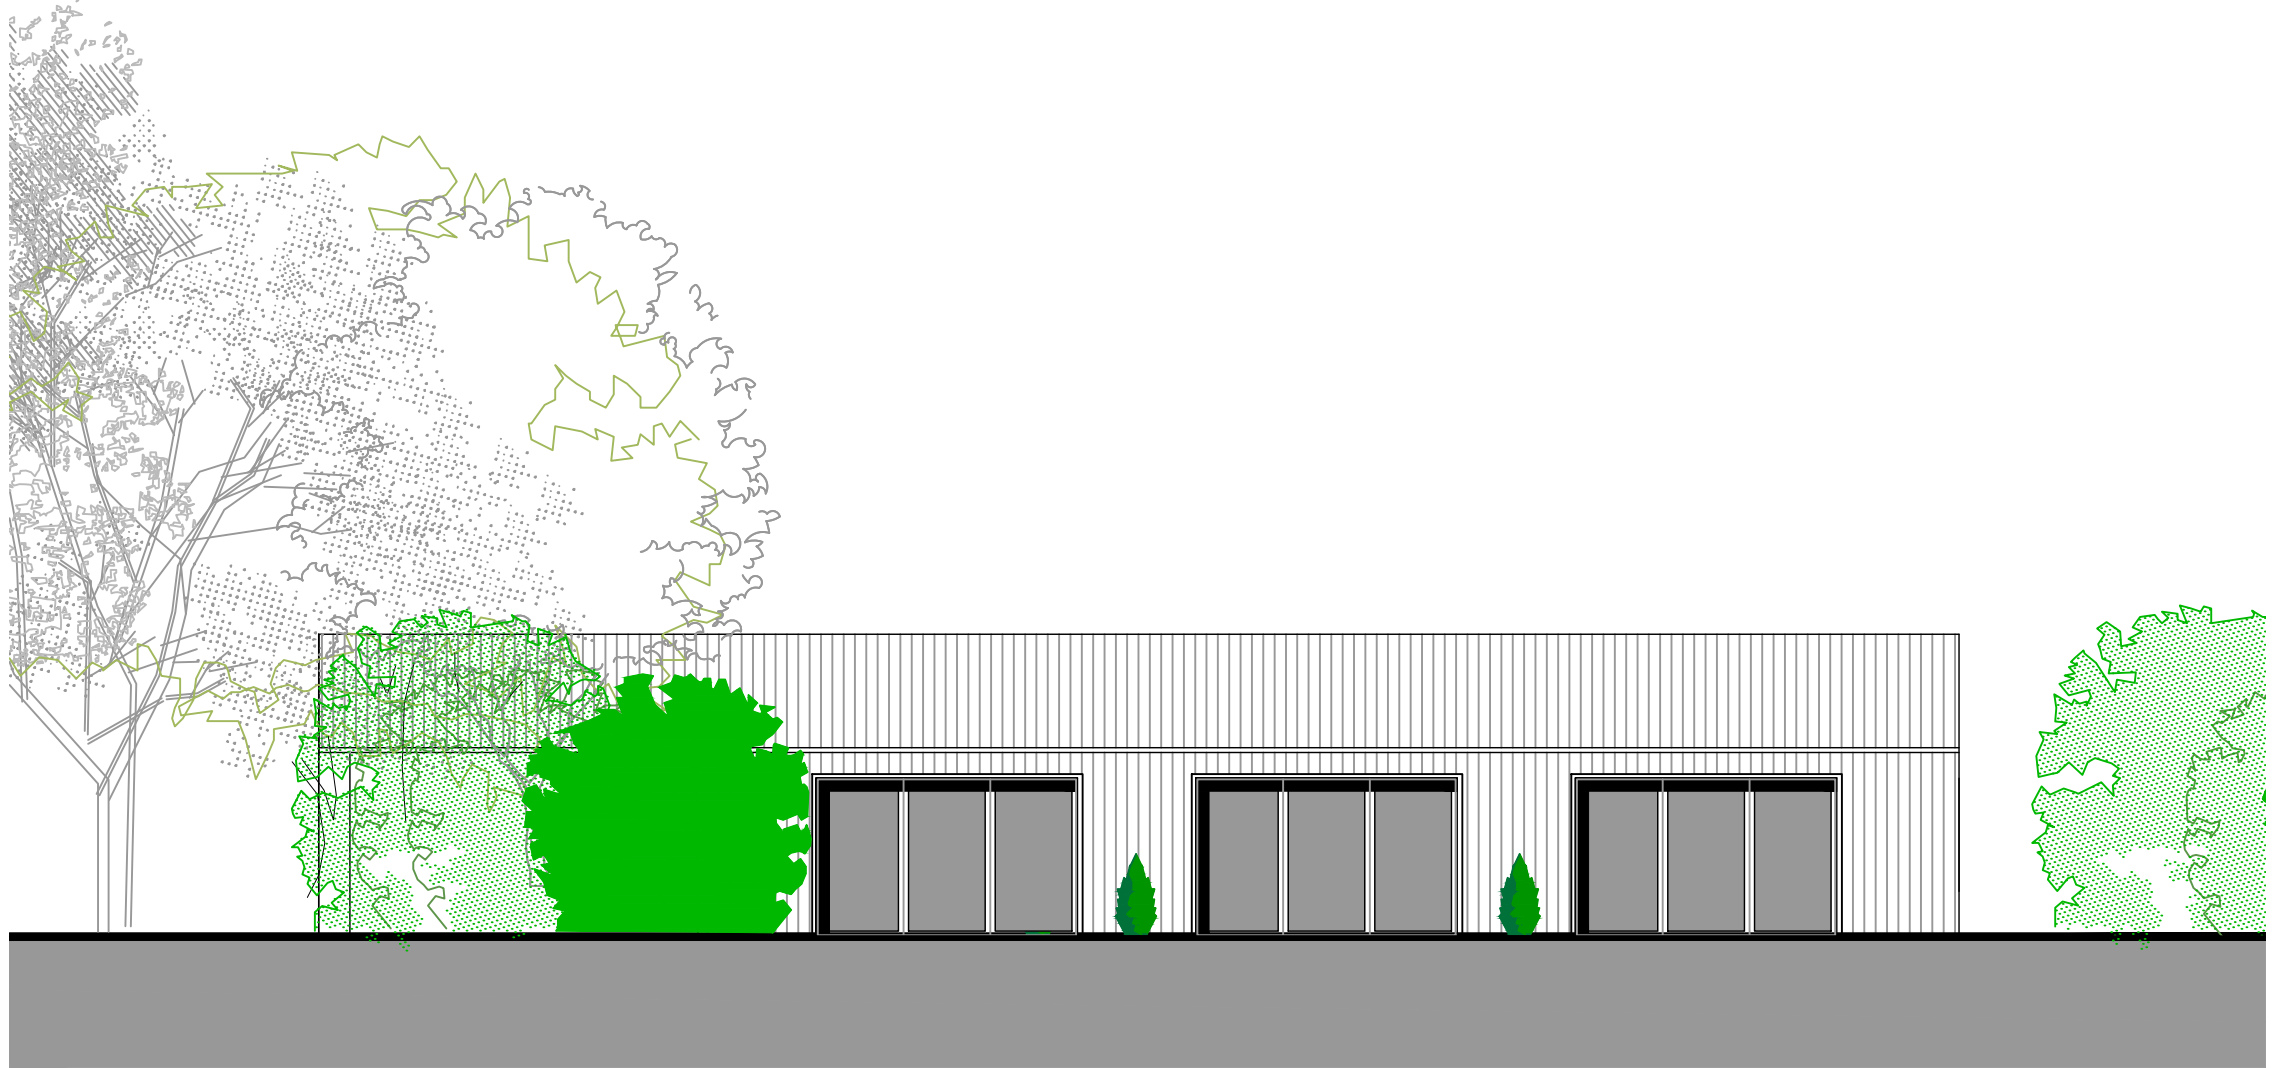


REAR ELEVATION FACING AWAY FROM GAMFORD LANE

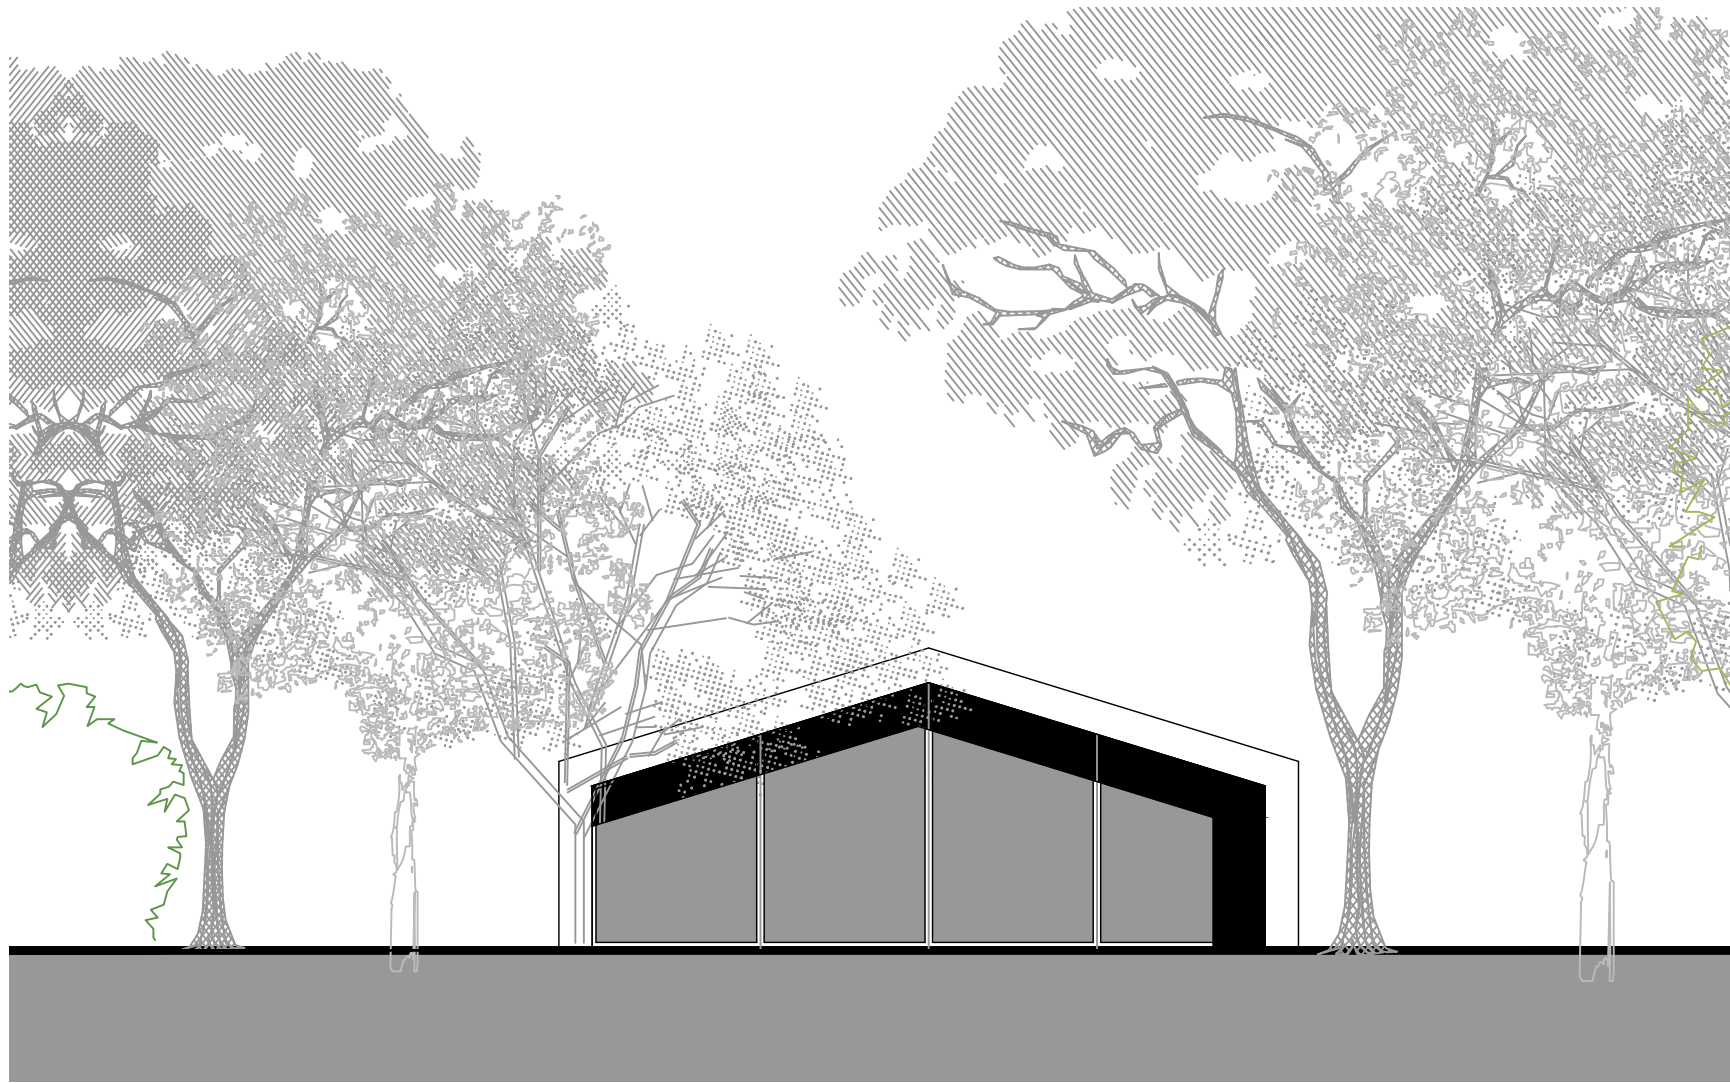

SIDE ELEVATION FACING SOUTH WEST

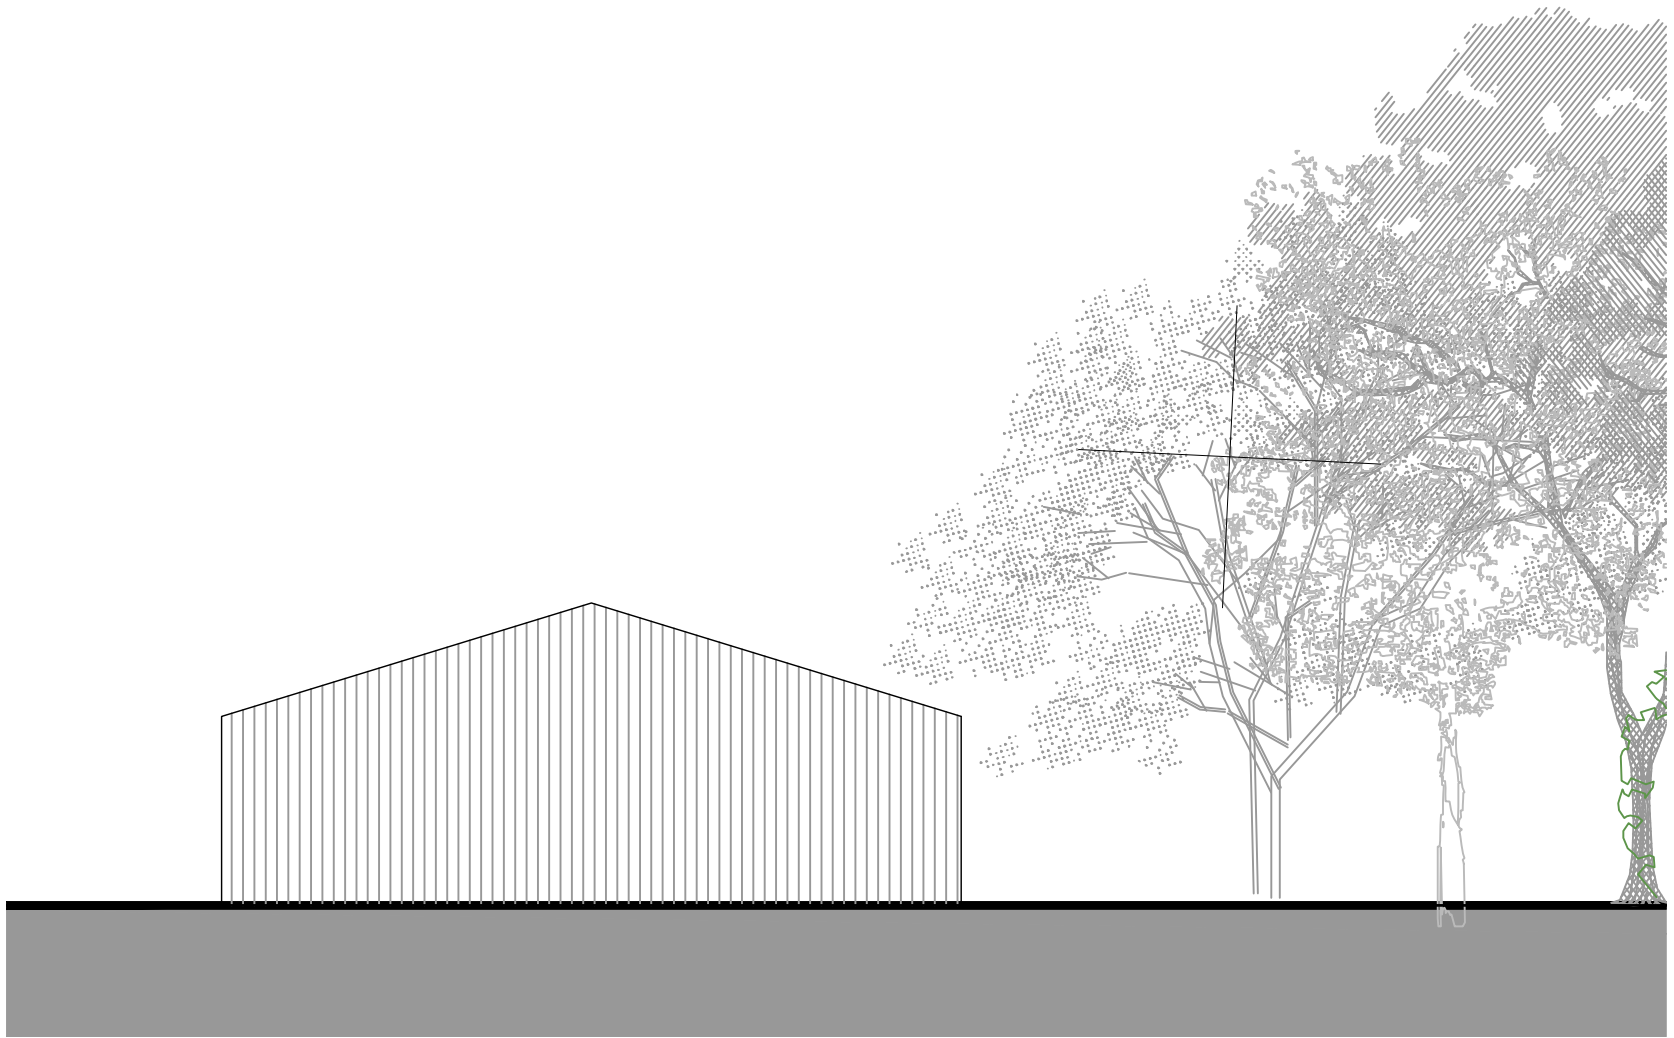

SIDE ELEVATION FACING NORTH EAST

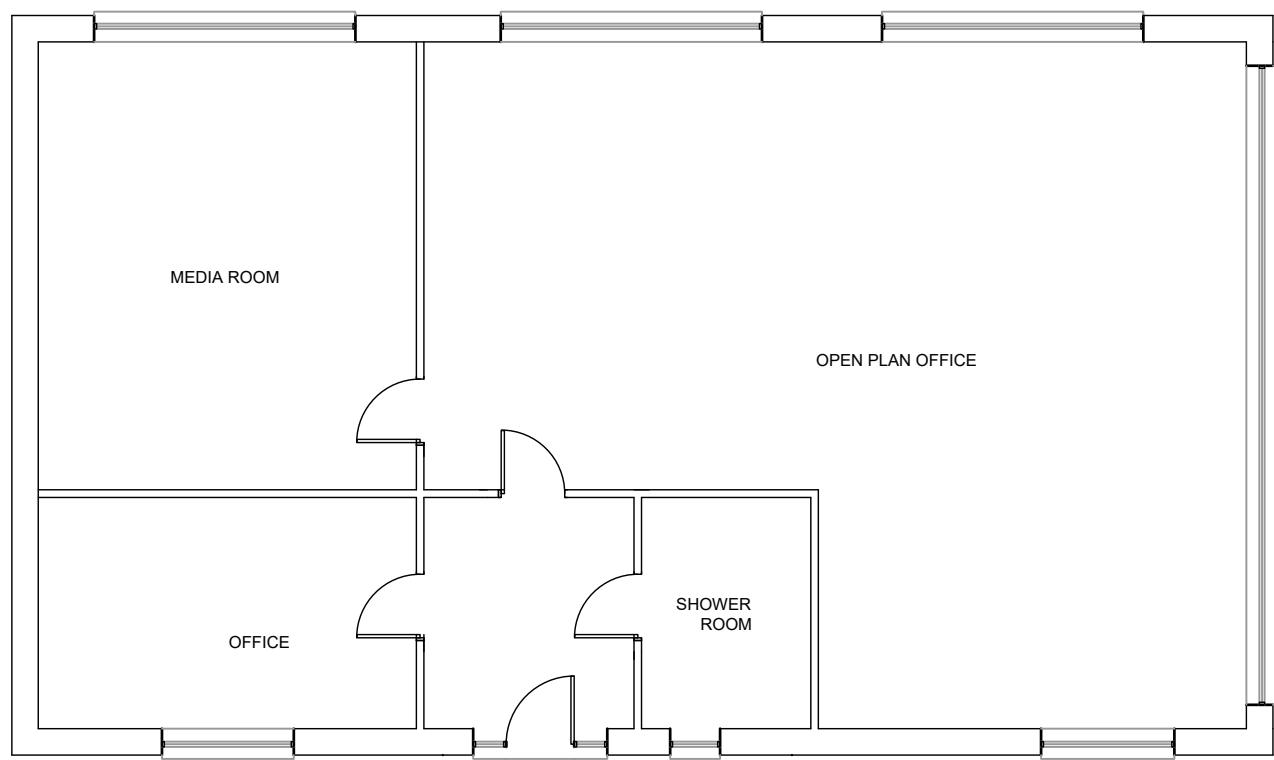

GROUND FLOOR PLAN

willacy horsewood architects

client			
NATHAN CUNNINGHAM			
job			
PROPOSED REDEVELOPMENT OF GAMFORD FARM, GAMFORD LANE ROSSET			
title			
OFFICE - GENERAL ARRANGEMENT			
scale	date	job no.	drawing no.
1 : 100/A1	30 SEPT 22	MSW 110	OF01

Penmon House, 76, Hoole Road, Hoole, Chester CH2 3NL
www.willacyhorsewood.co.uk
Tel: 07973322953 Or 01244 853 891 E-Mail: mark@willacyhorsewood.co.uk