



"Copyright in this drawing remains with the designer. Responsibility is not accepted for errors made by others in scaling from this drawing. All construction information should be taken from figured dimensions only. Check all dimensions on site. In case of any discrepancy, refer query to the designer."




NORTH-EAST ELEVATION AS PROPOSED

 


New single storey porch extension to be constructed using blockwork with a rendered finish.

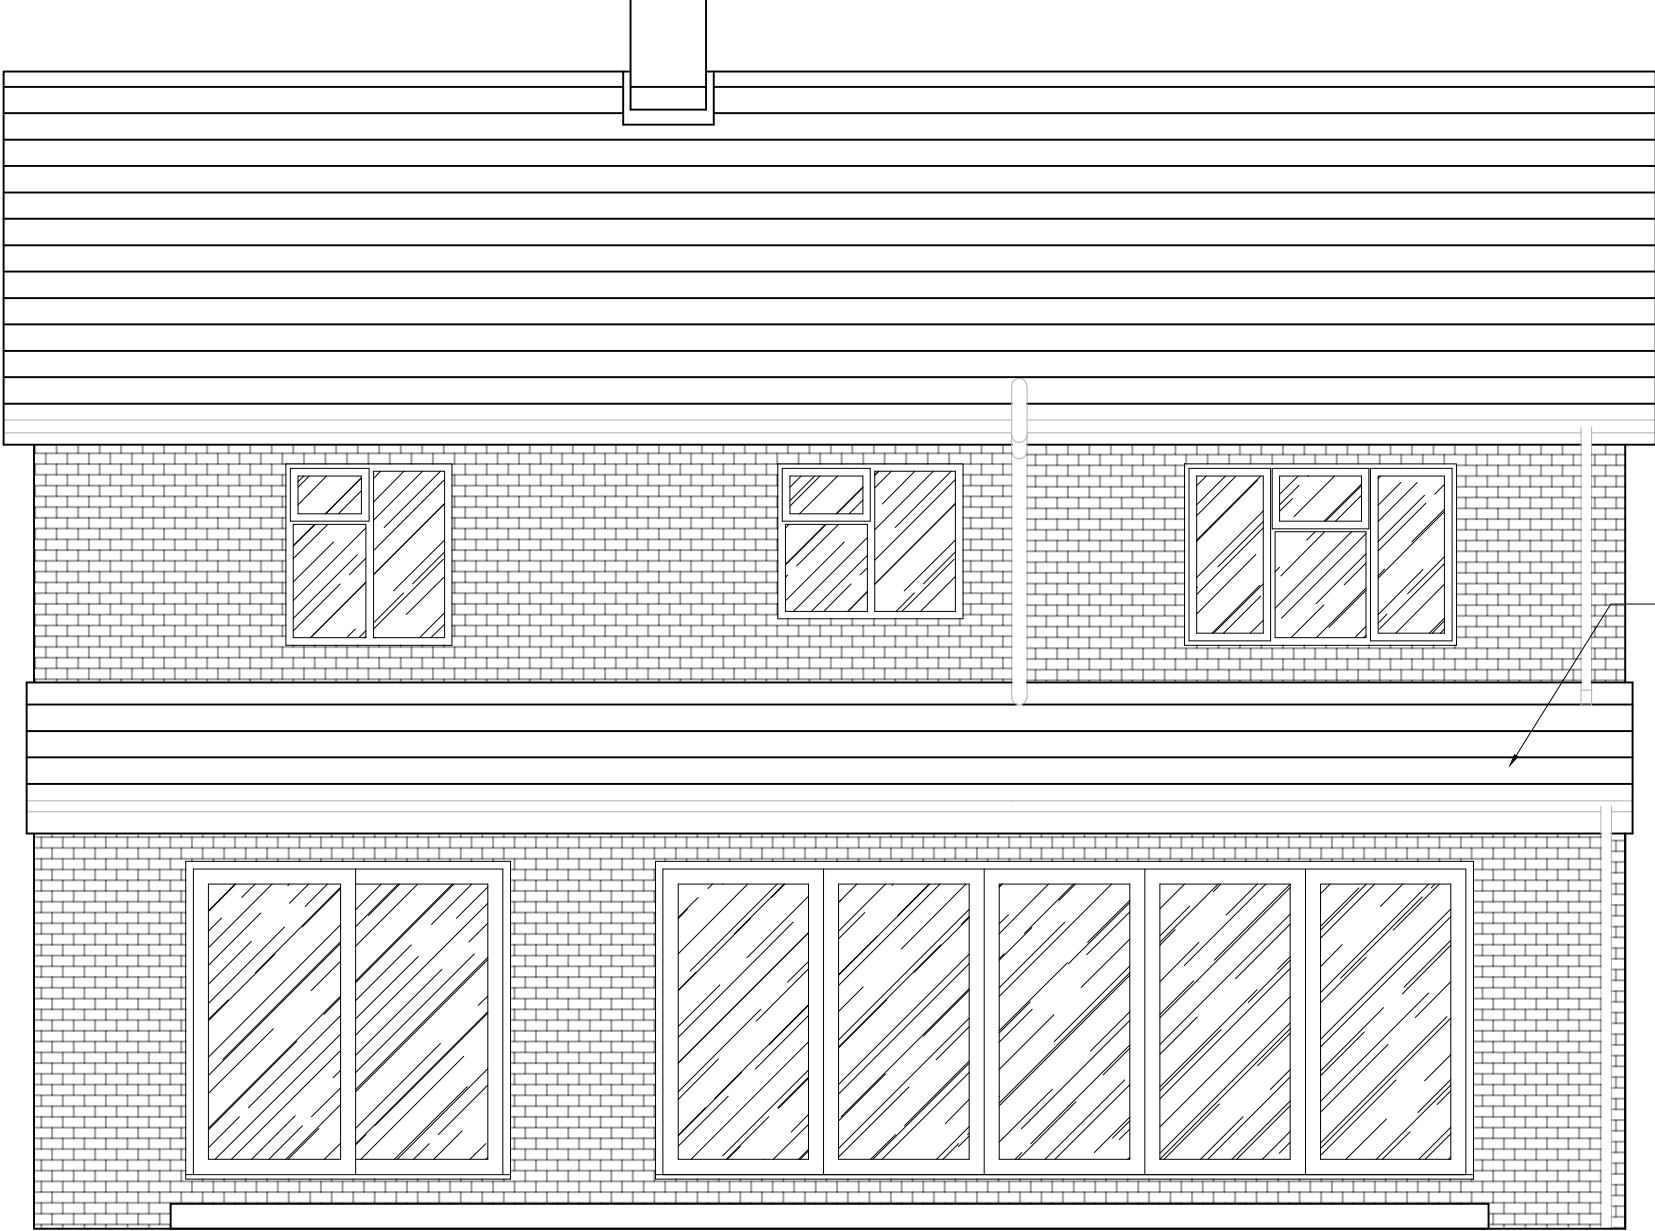


SOUTH-WEST ELEVATION AS PROPOSED

 


Rear extension subject to Lawful Development Certificate.

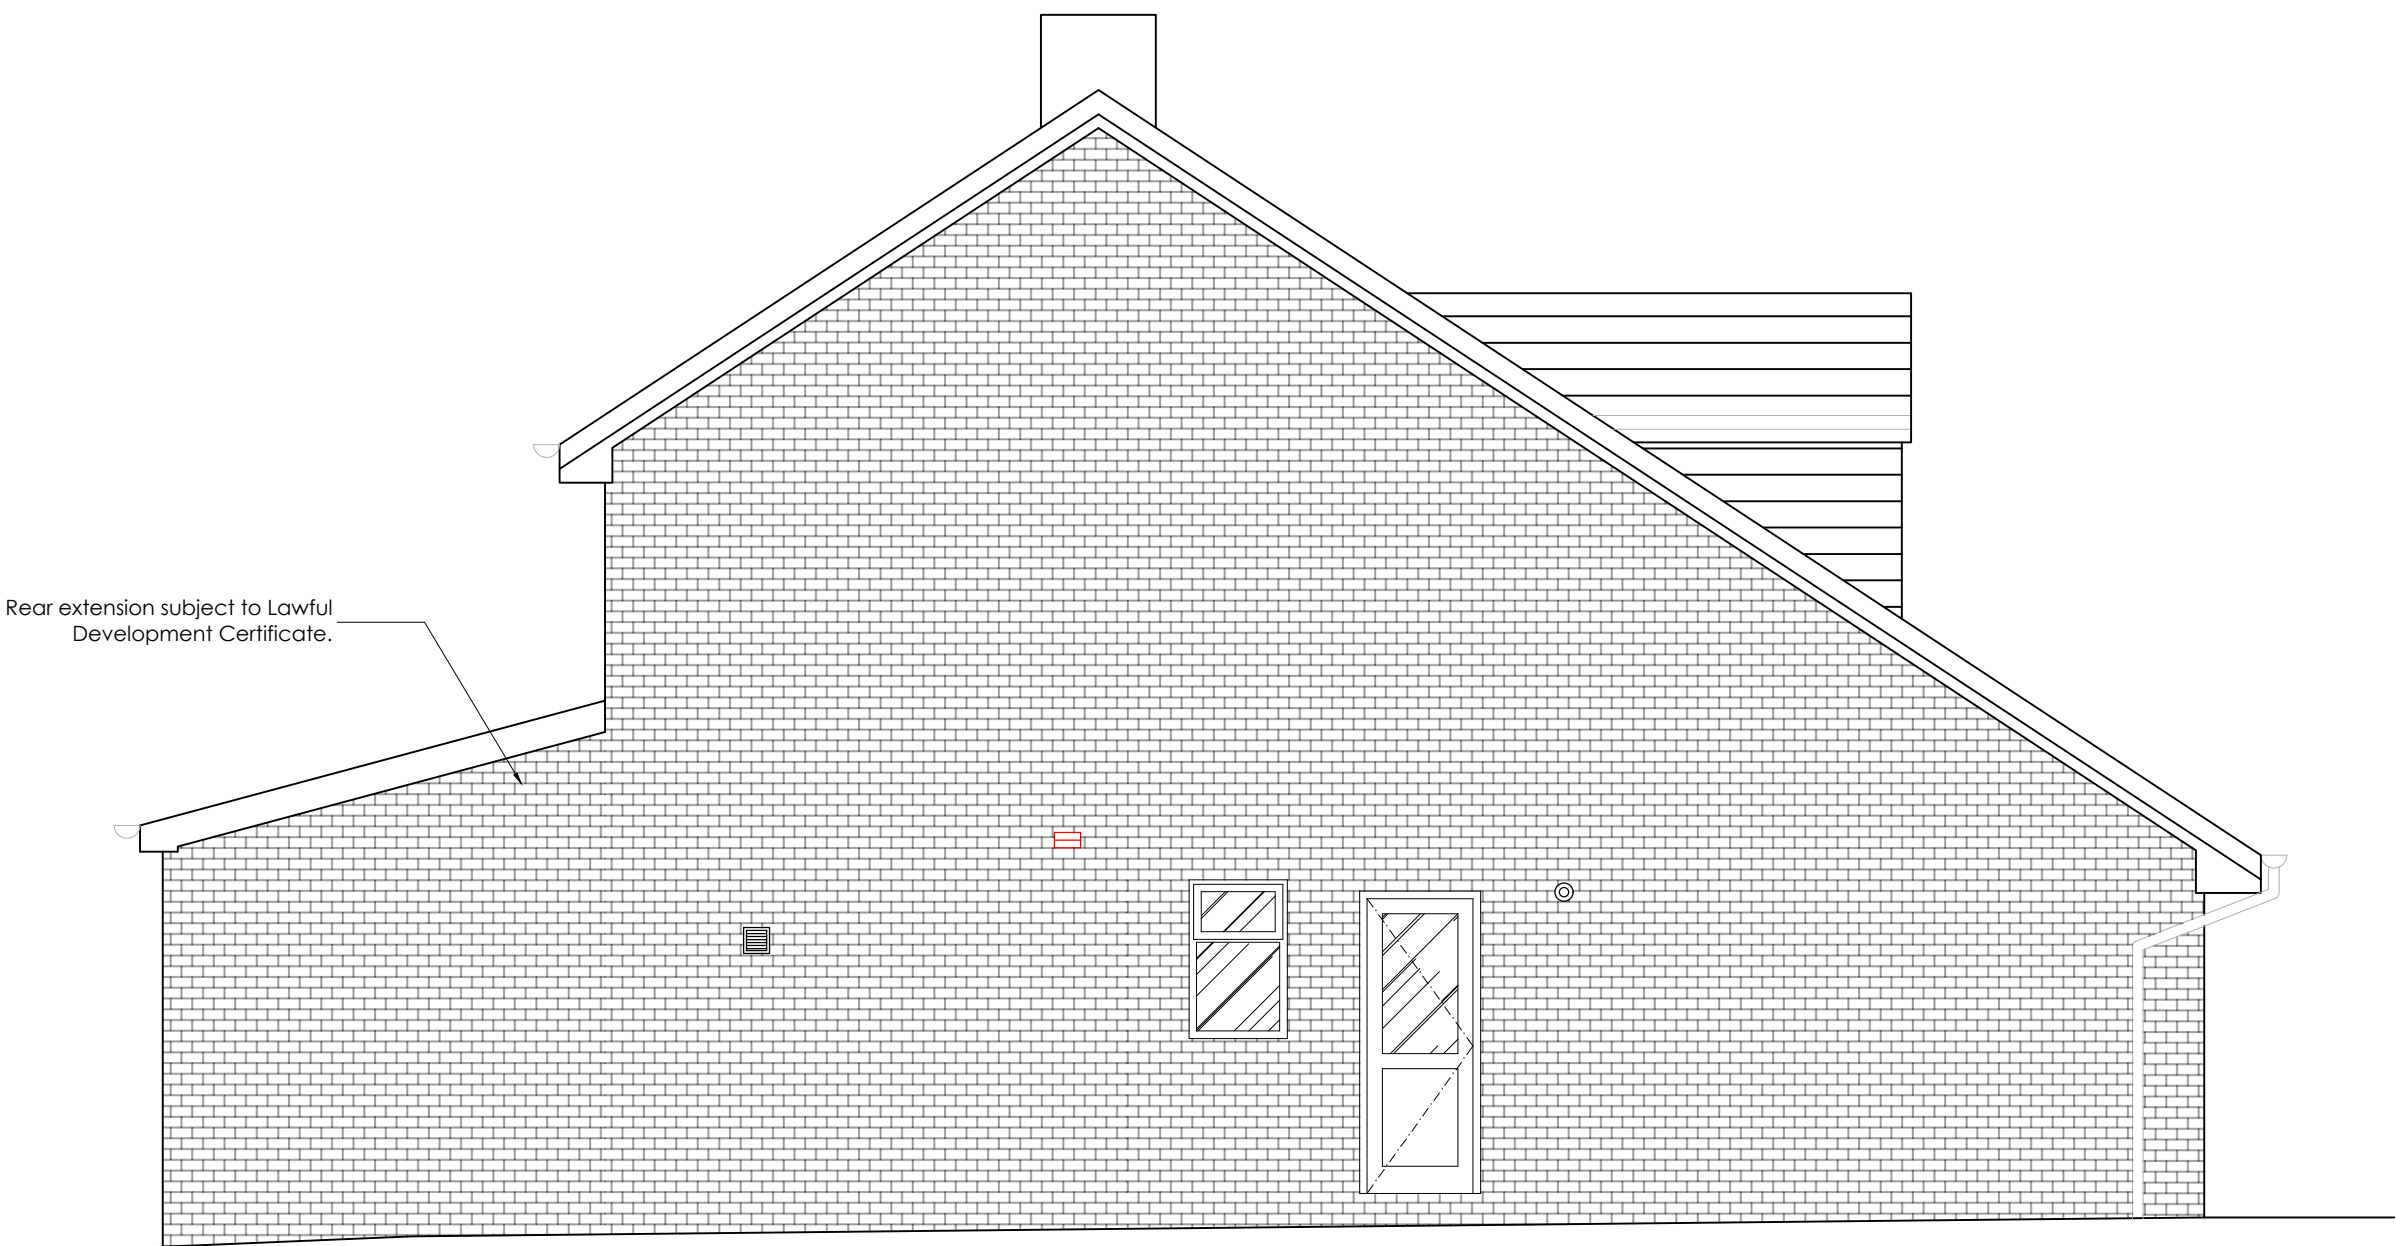


NORTH-WEST ELEVATION PROPOSED

 

Rear extension subject to Lawful Development Certificate.

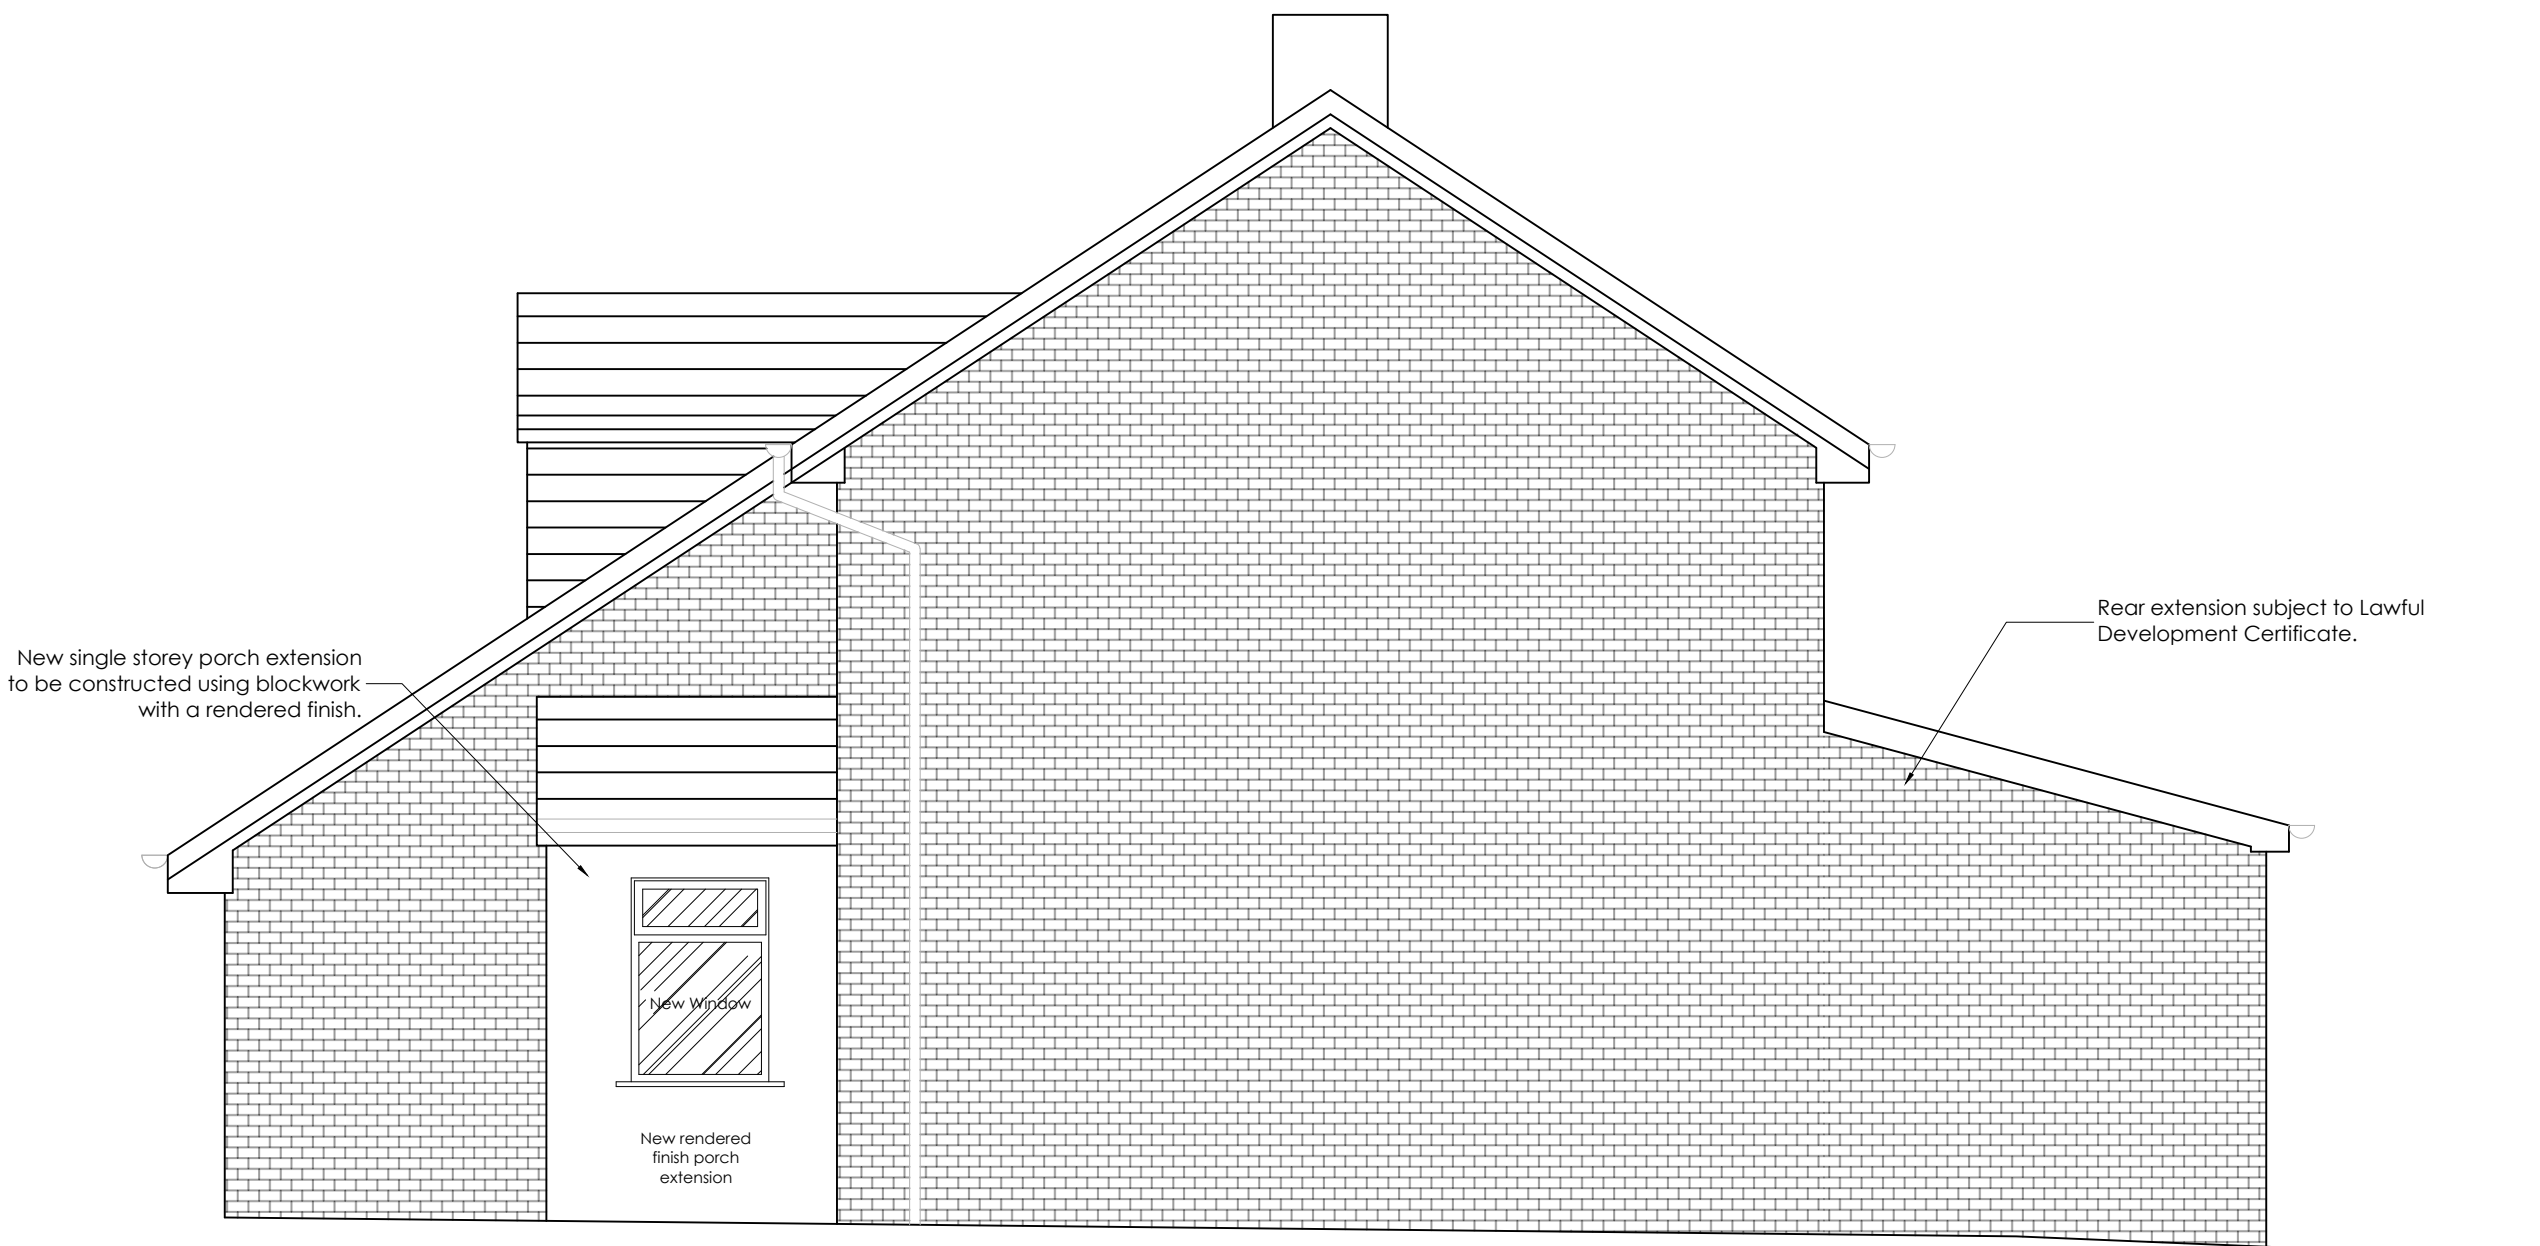


SOUTH-EAST ELEVATION AS PROPOSED

 

New single storey porch extension to be constructed using blockwork with a rendered finish.

Rear extension subject to Lawful Development Certificate.

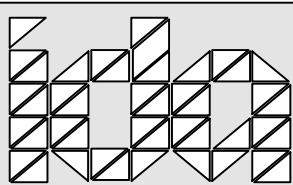

0161 428 0310
office@inventiveda.com
www.inventiveda.com
@inventiveda

Rev	Description	By	Date
-	-	-	-
INVENTIVE DESIGN ASSOCIATES ARCHITECTURE & INTERIOR DESIGN			
Abney Hall, Manchester Road, Cheadle, SK8 2PD Company Reg No: 9251414			
39 Meadow View, Marford, Wrexham LL12 8LS PROPOSED ELEVATIONS			
DRAWN	JW	DATE	04-01-24
SCALE	1:50@A1	REV.	-
DRAWING NO.		23139 - 402	