



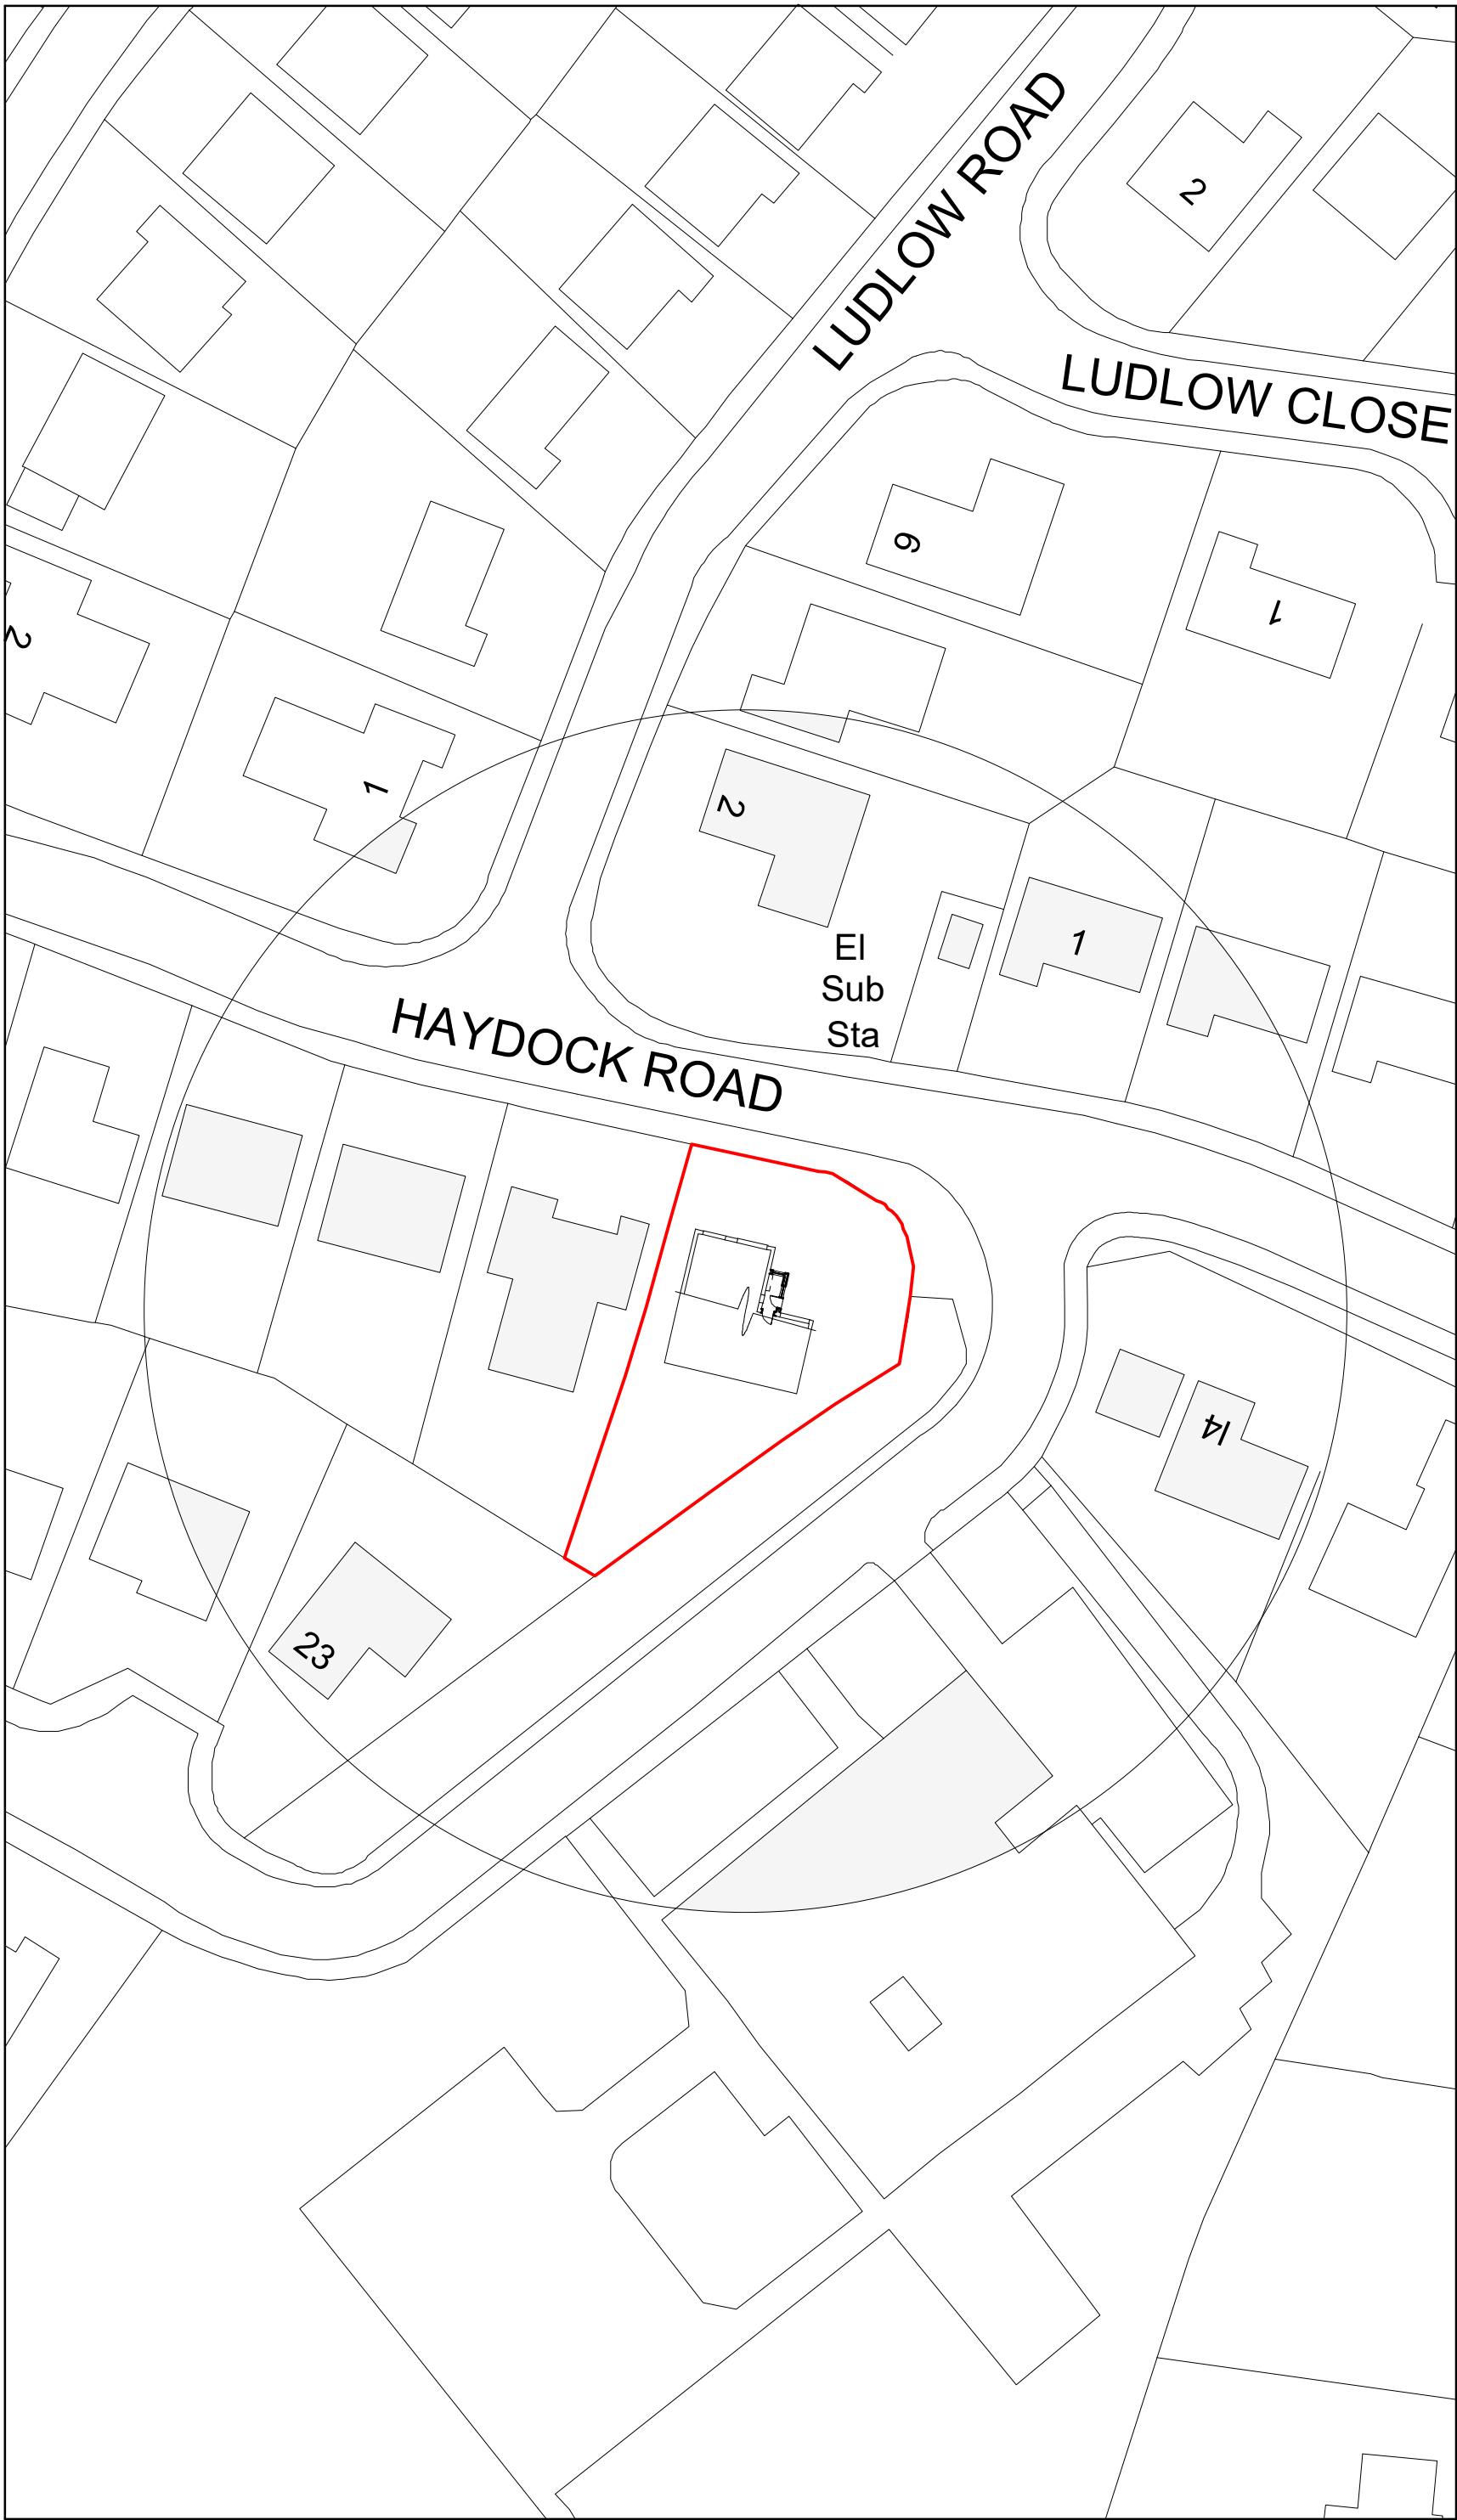

Site Plan 1:500

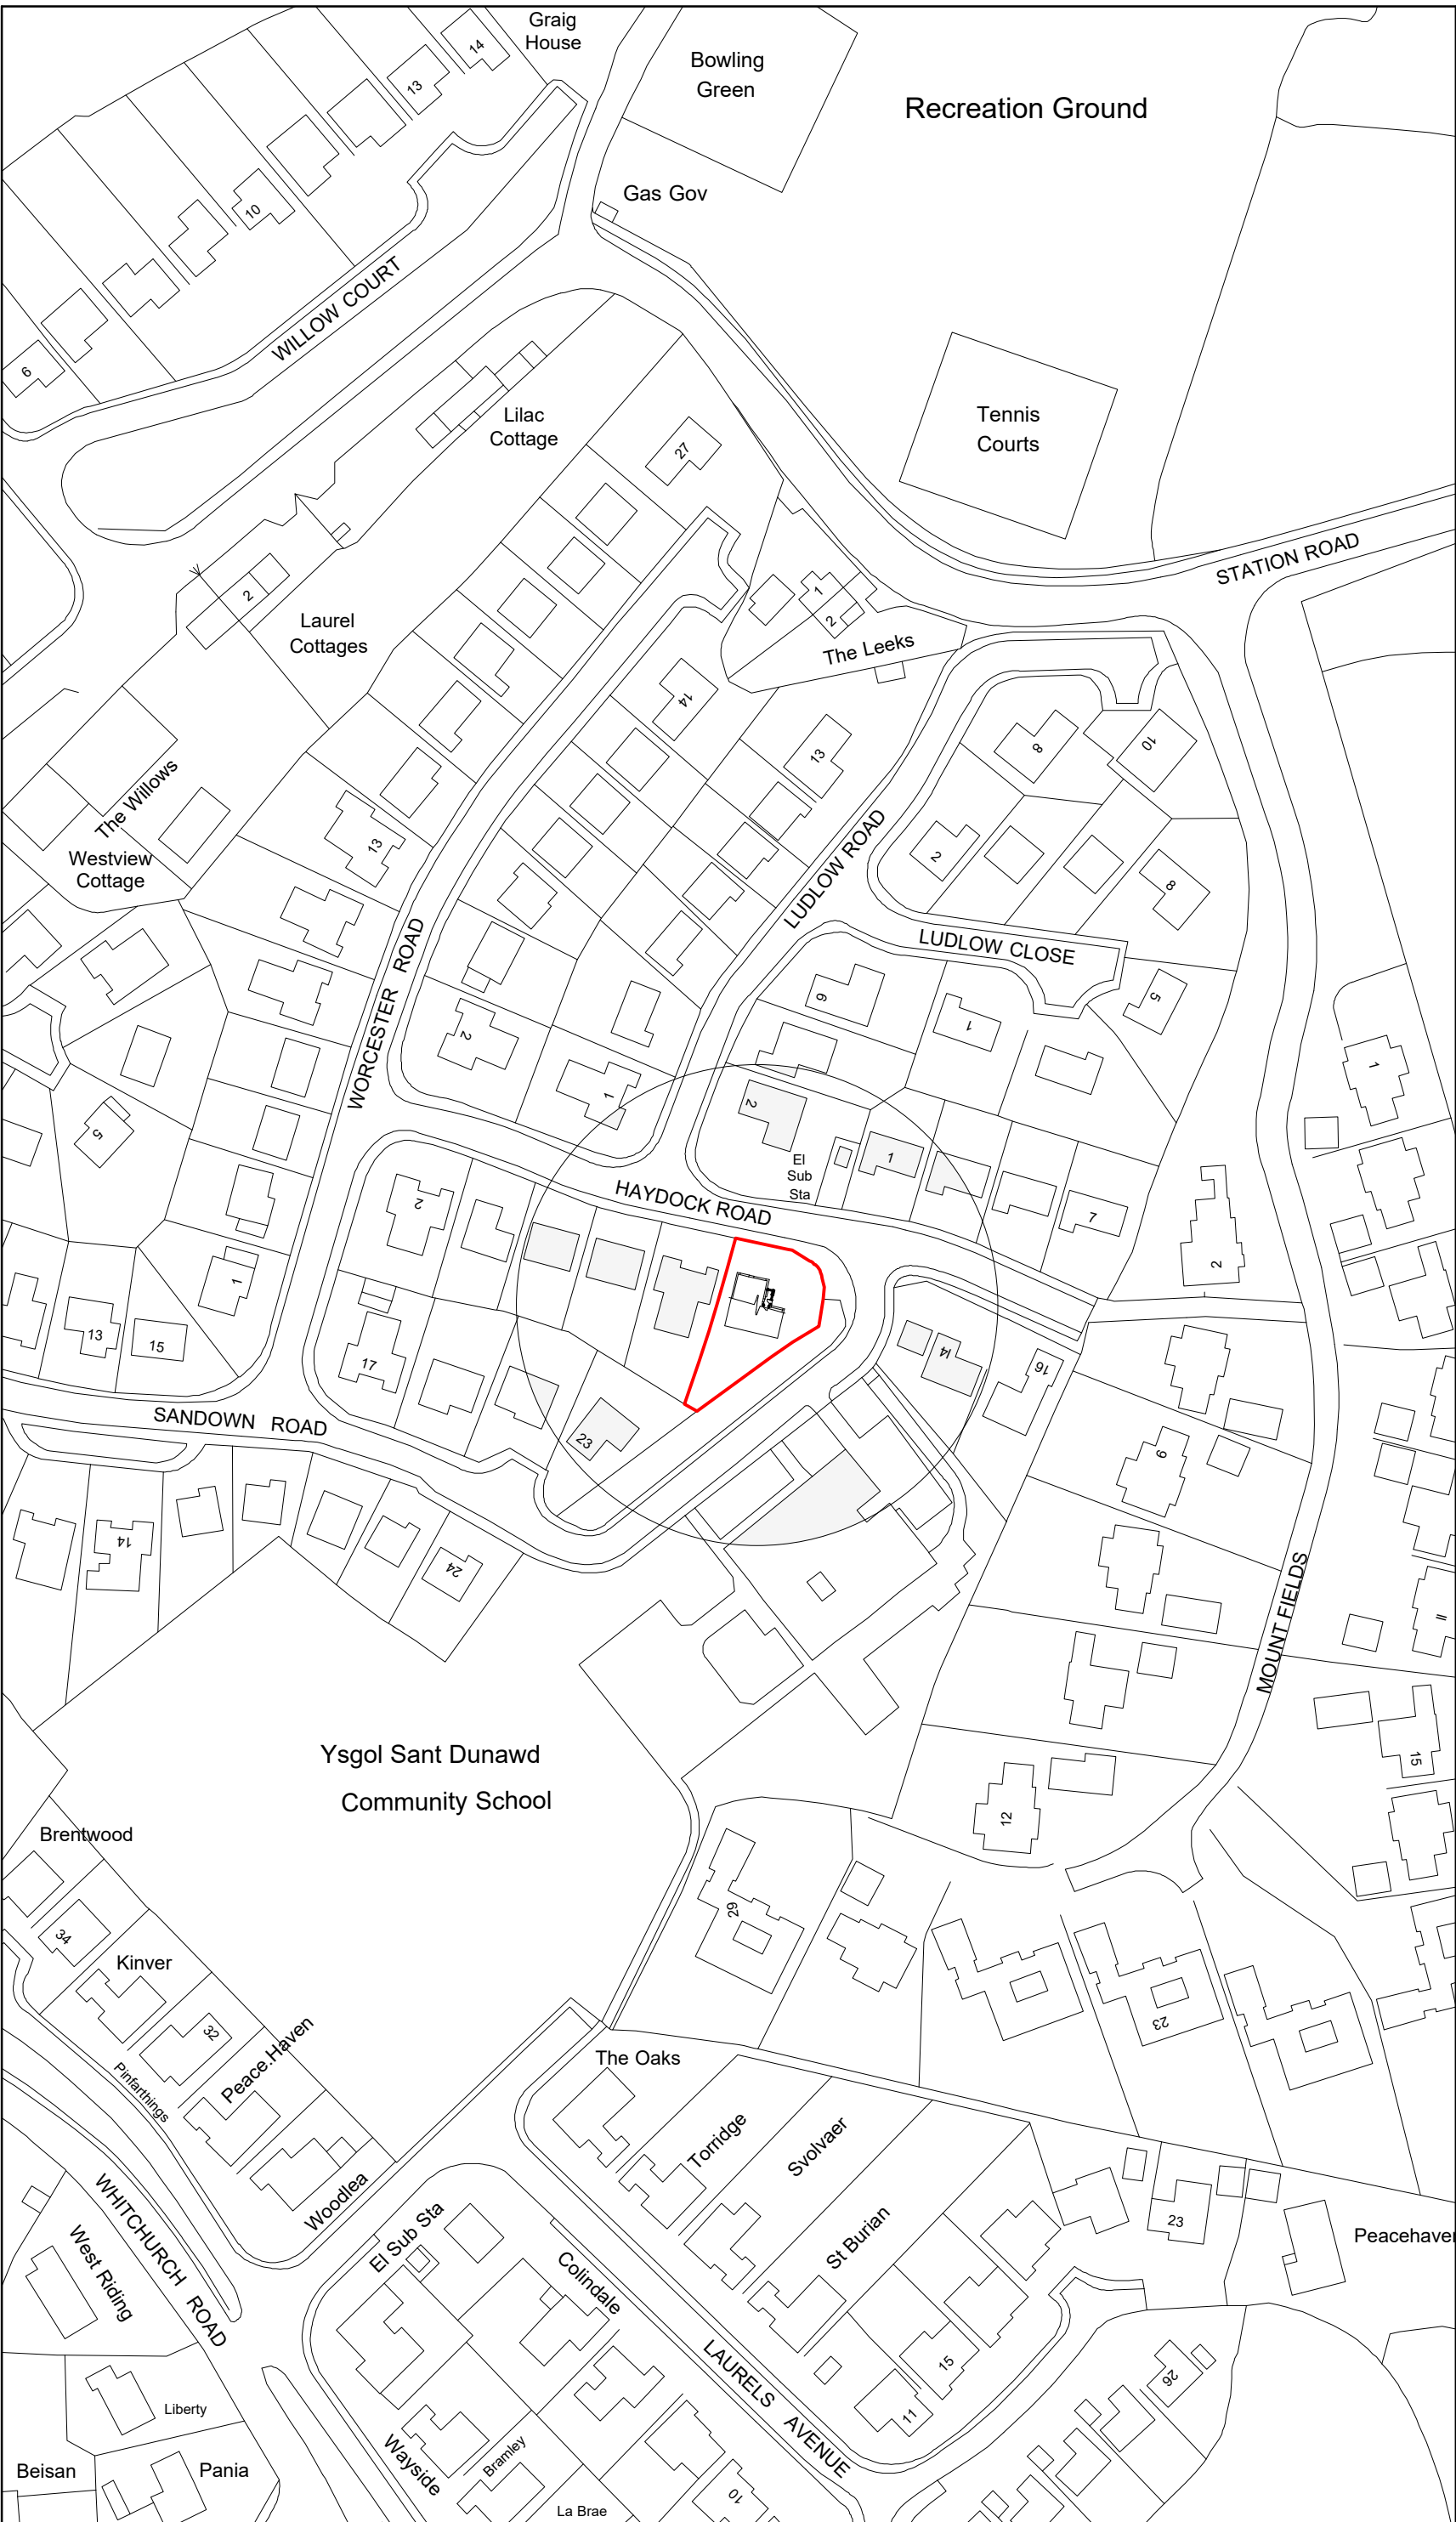

Location Plan 1:1250

Key

- Surrounding Buildings
- Application Site

| Rev | Date | Detail | Initial |
|-----|------|--------|---------|
|     |      |        |         |
|     |      |        |         |
|     |      |        |         |
|     |      |        |         |

Project: Proposed Alterations at  
12 Haydock Road  
Bangor On Dee  
Wrexham  
LL13 0JD

|                                             |                                  |
|---------------------------------------------|----------------------------------|
| Title:<br>Planning: Site &<br>Location Plan | Scale: (A2)<br>1:500 &<br>1:1250 |
| Drawn By:<br>L. Fowles                      | Date:<br>April 2024              |
| Drawing No:<br>M133/004                     | Sheet:<br>1 of 1                 |

Office 3K4,  
Redwither Business Tower,  
Wrexham. LL13 9XT  
Tel: 01978 356500  
www.blueprintarchitectural.com  
© copyright all rights reserved