



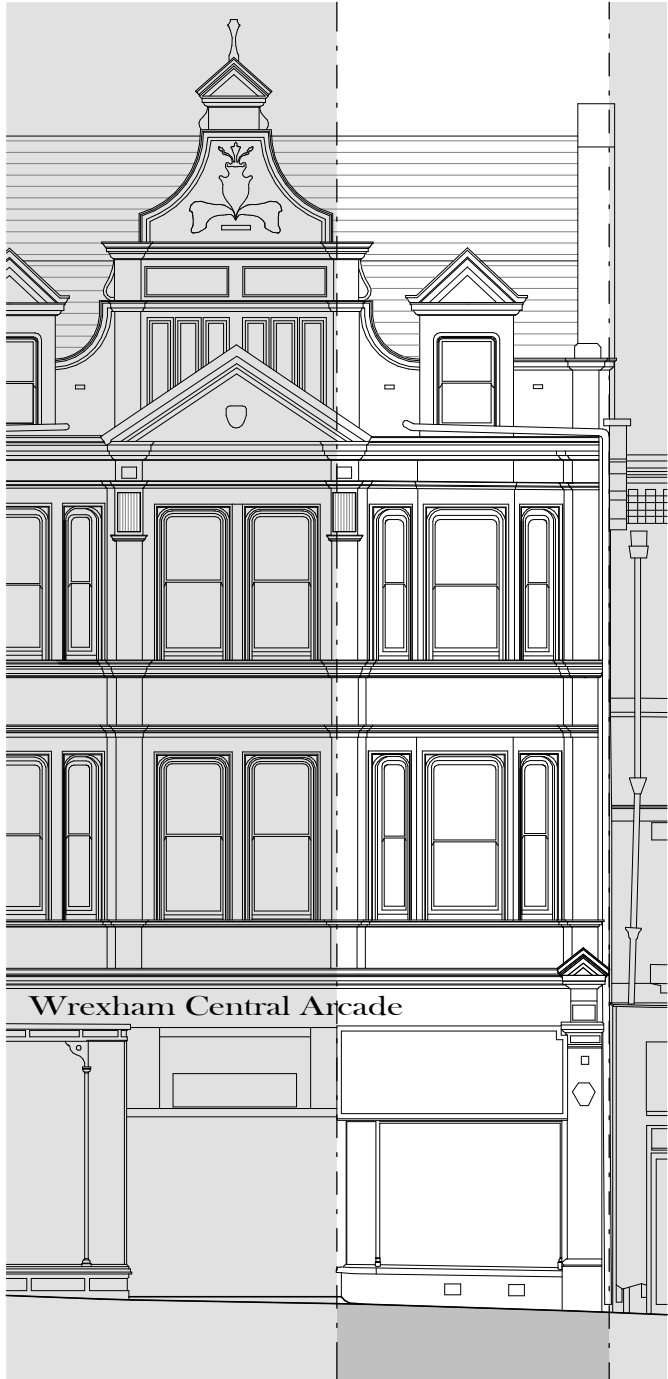


FRONT ELEVATION - EXISTING

SCALE: 1 : 100

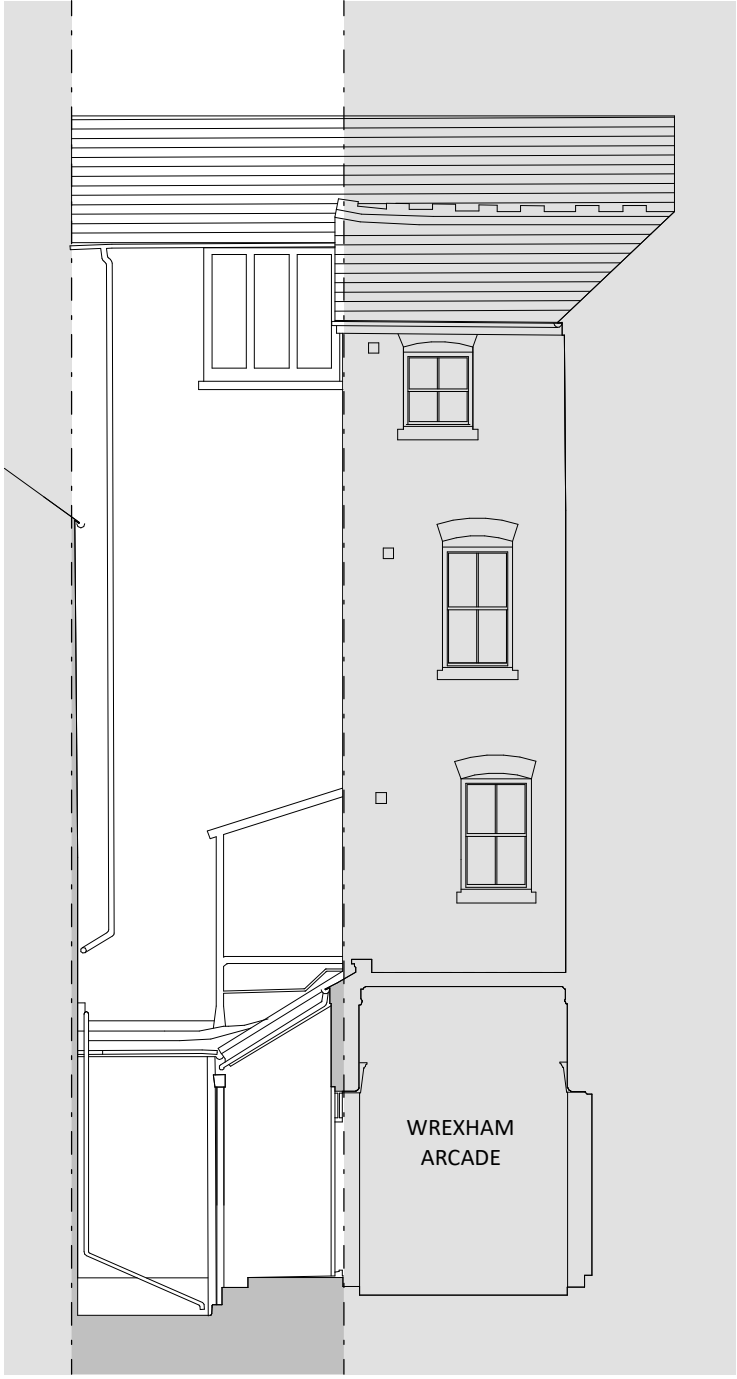


REAR ELEVATION - EXISTING

SCALE: 1 : 100

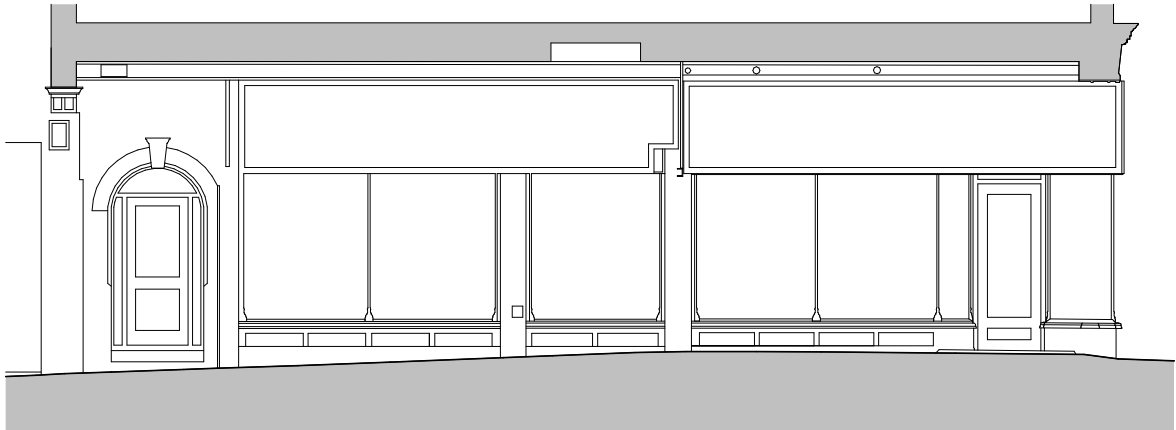

ARCADE ELEVATION - EXISTING

SCALE: 1 : 100

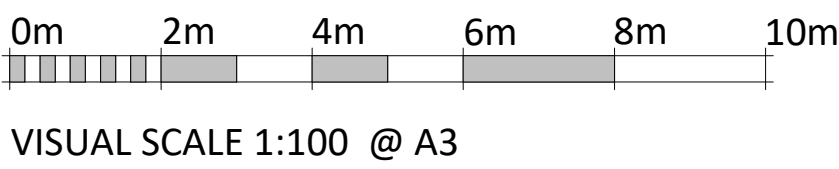

--	--	--	--

REV	DESCRIPTION	DATE	BY
-----	-------------	------	----

THIS DRAWING IS THE COPYRIGHT OF AINSLEY GOMMON ARCHITECTS. CHECK ALL DIMENSIONS ON SITE. DISCREPANCIES TO BE NOTIFIED TO ARCHITECT. ELEMENTS OF STRUCTURE SHOWN ARE INDICATIVE AND FOR GUIDANCE. FINAL DESIGN TO BE AS STRUCTURAL ENGINEERS DETAILS AND SPECIFICATION. DO NOT SCALE FROM THIS DRAWING. WORK TO FIGURED DIMENSIONS ONLY.

PROJECT
58A HOPE STREET,
WREXHAM
for JULIE ROWLANDS AND
DERI ROWLANDS

DRAWING TITLE
EXISTING ELEVATIONS

SCALE	DATE	DRAWN	CHECKED
1 : 100 @A3	JAN '24	IP	TM

DRAWING STATUS	PRELIMINARY
----------------	-------------

JOB No	DRAWING No	REVISION
2142	200	

AG

A

AINSLEY GOMMON ARCHITECTS

1 PRICE STREET, HAMILTON SQUARE, BIRKENHEAD, MERSEYSIDE, CH41 6JN
Tel: 0151 647 5511 | birkenhead@agarchitects.co.uk | www.agarchitects.co.uk