




Front Elevation 1:50
(proposed)




Side Elevation 1:50
(proposed)




Rear Elevation 1:50
(proposed)

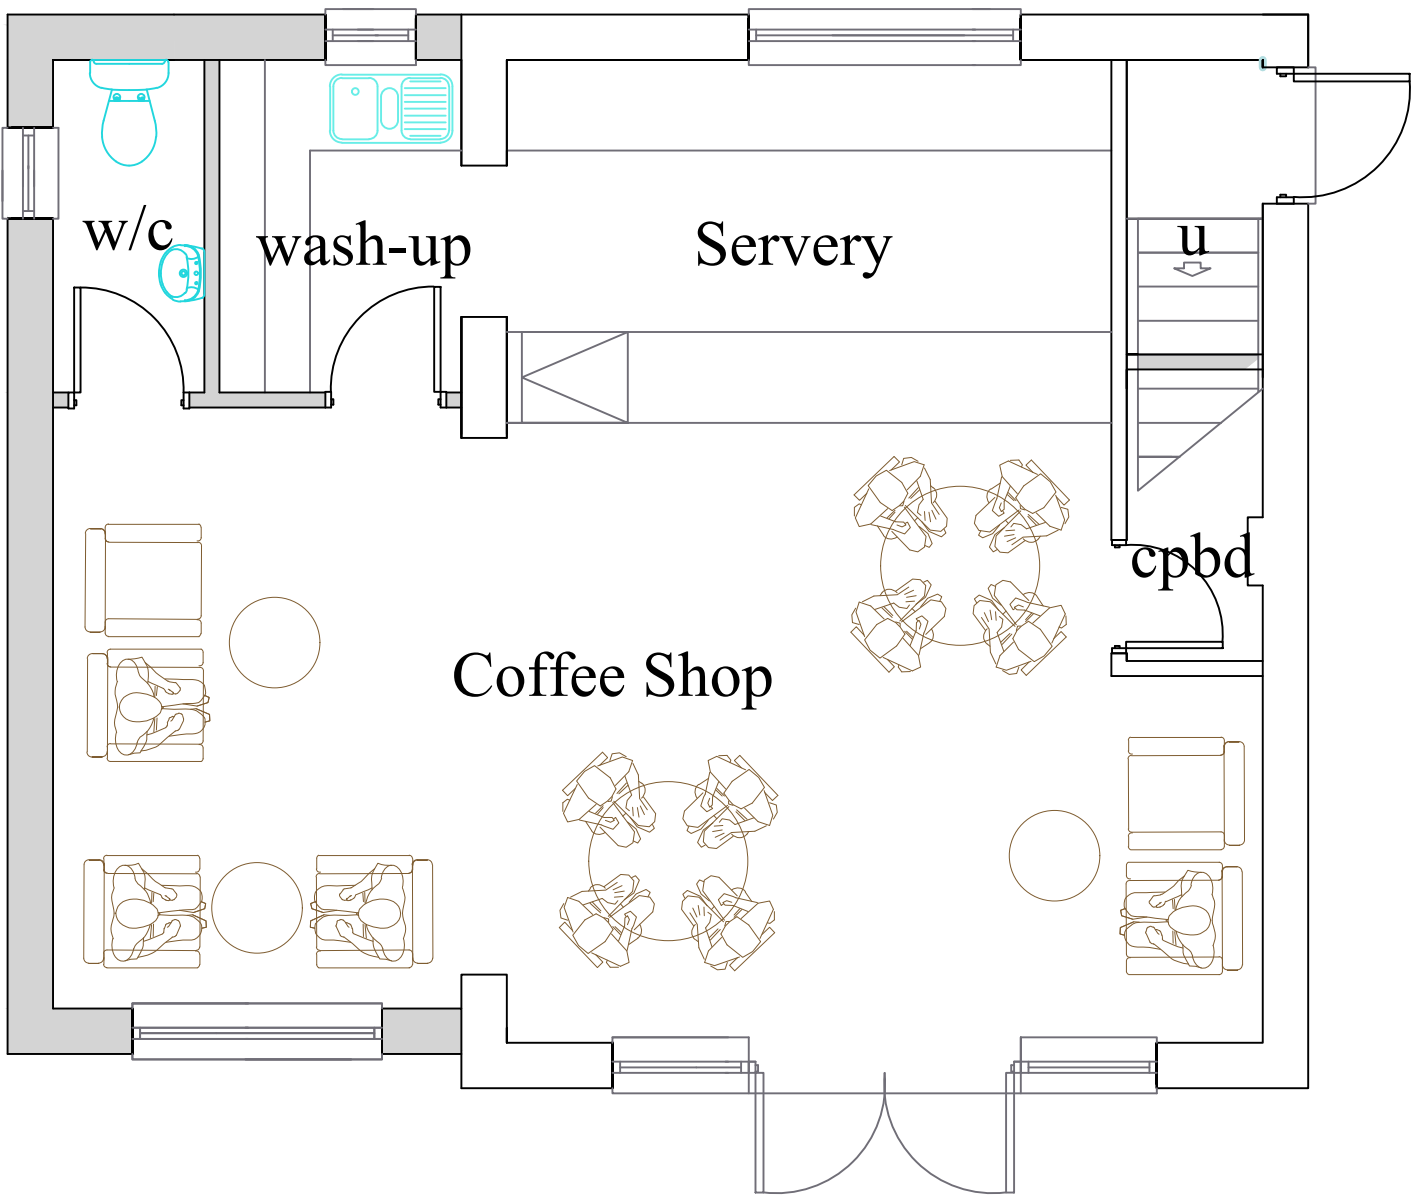

Ground Floor Plan 1:50
Coffee Shop

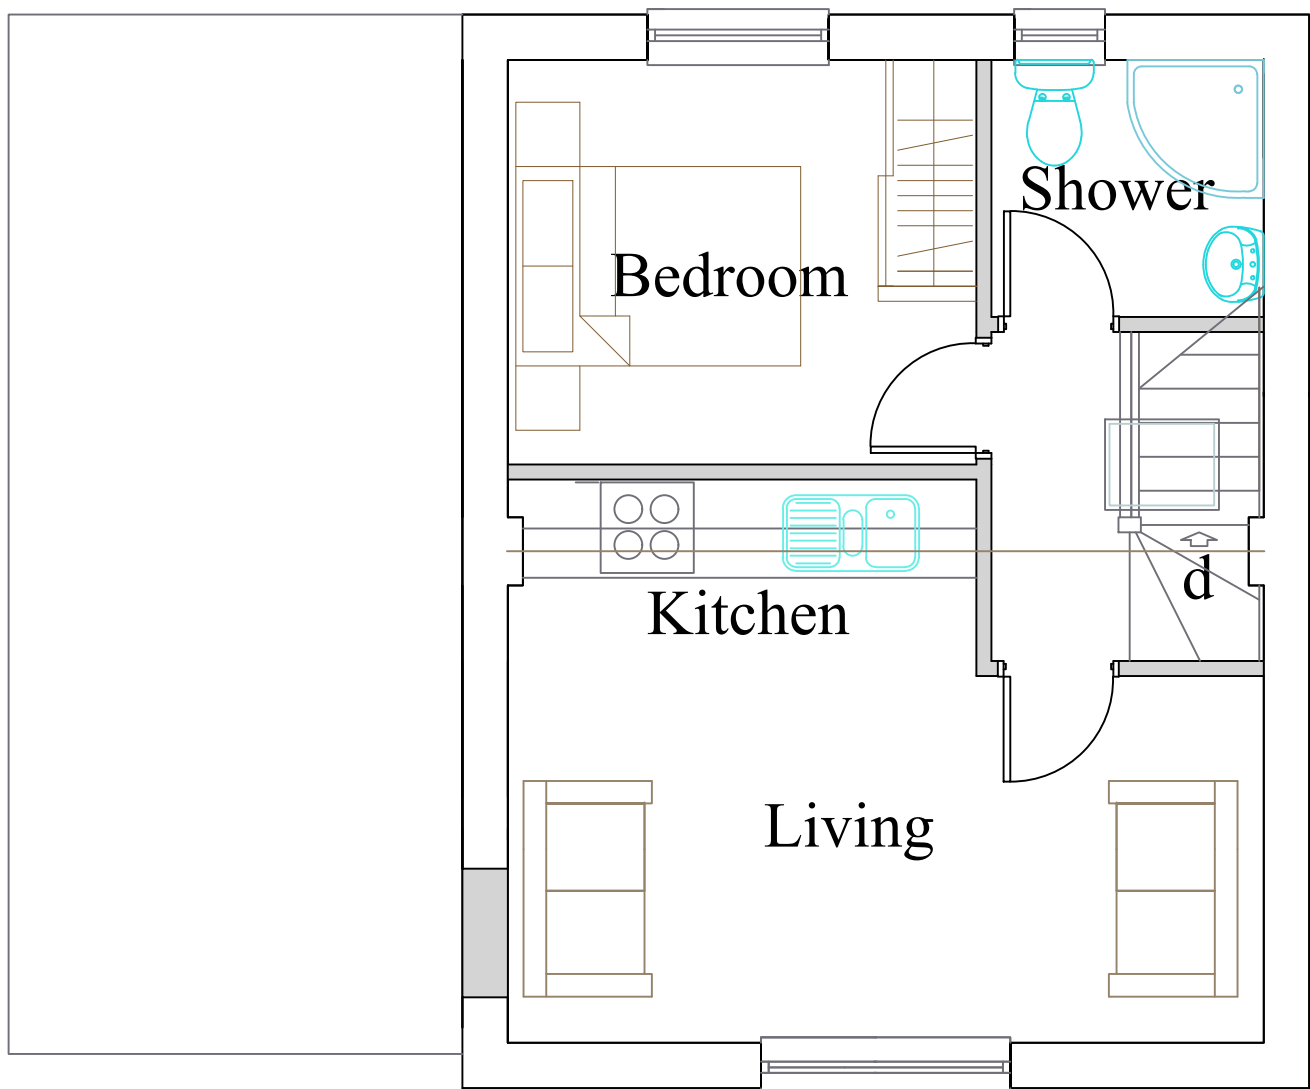

First Floor Plan 1:50
Staff Living Accomodation

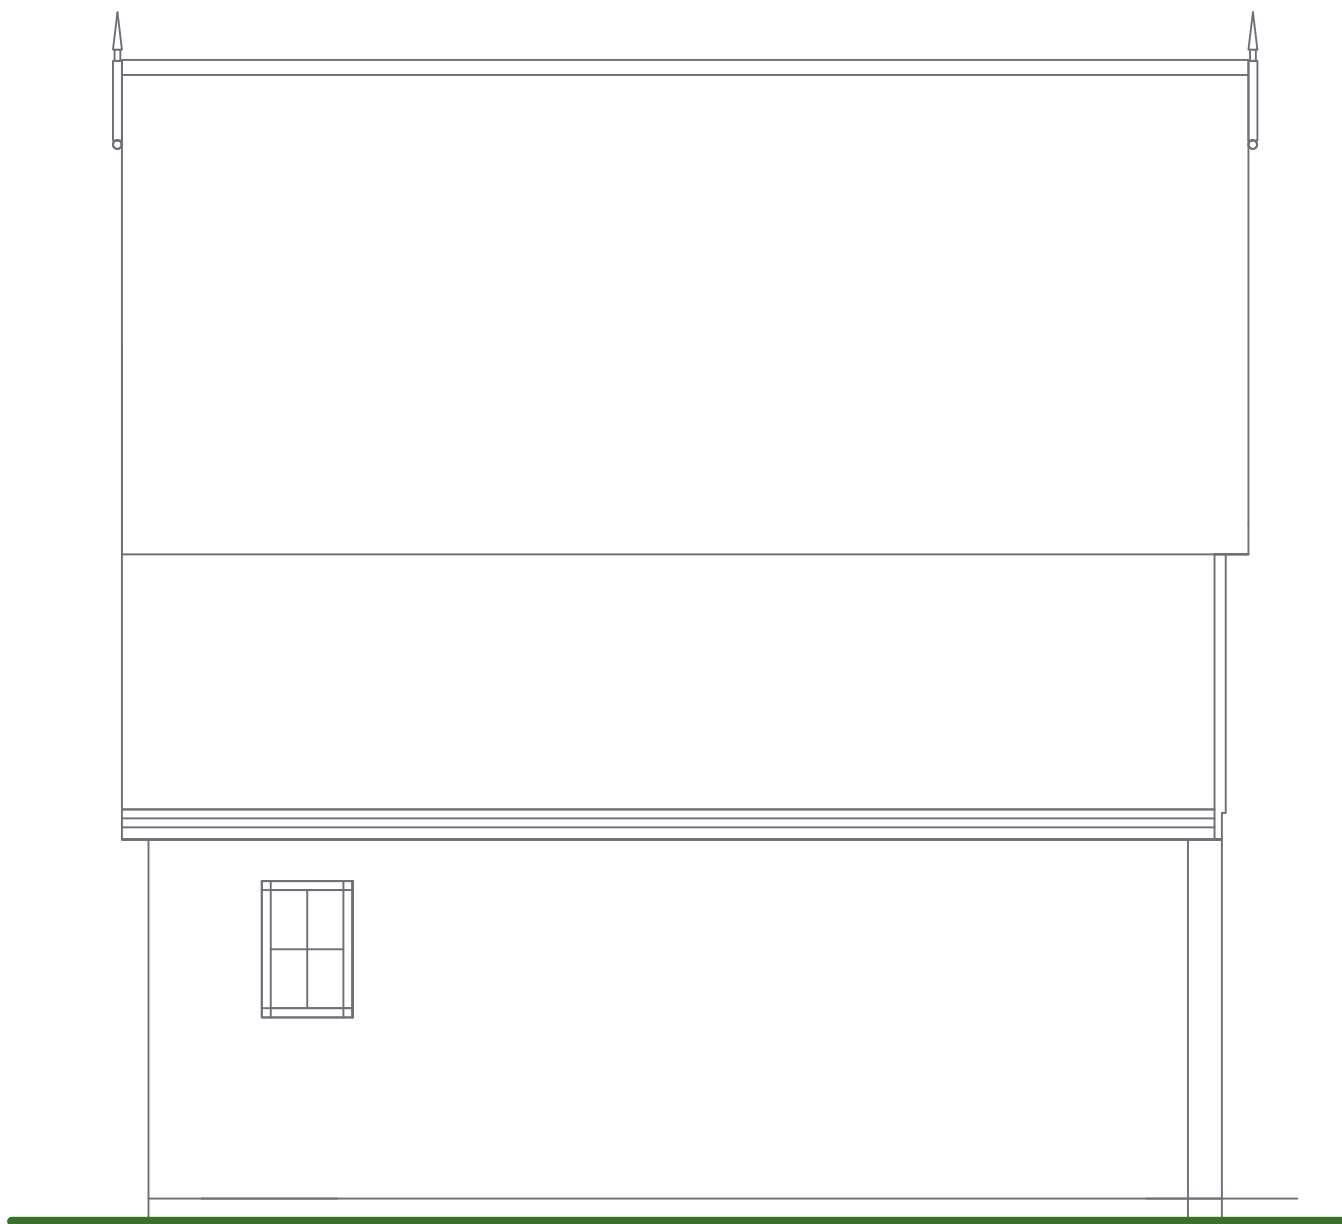

Side Elevation 1:50
(proposed)



TITLE:		Proposed Plans & Elevations Ashgrove Care Home Chester Road Gesford Wrexham LL12 8PP
DRAWING NO.	ACH/8	REV: -
DATE:	June 2024	
SCALE:	1:50	
NCR ARCHITECTURAL DESIGN & TOWN PLANNING		
1st & 2nd Floor 34 Lower High Street Stourbridge West Midlands DY8 1TA		
Mob : 07956 805316		neilranford@btinternet.com