


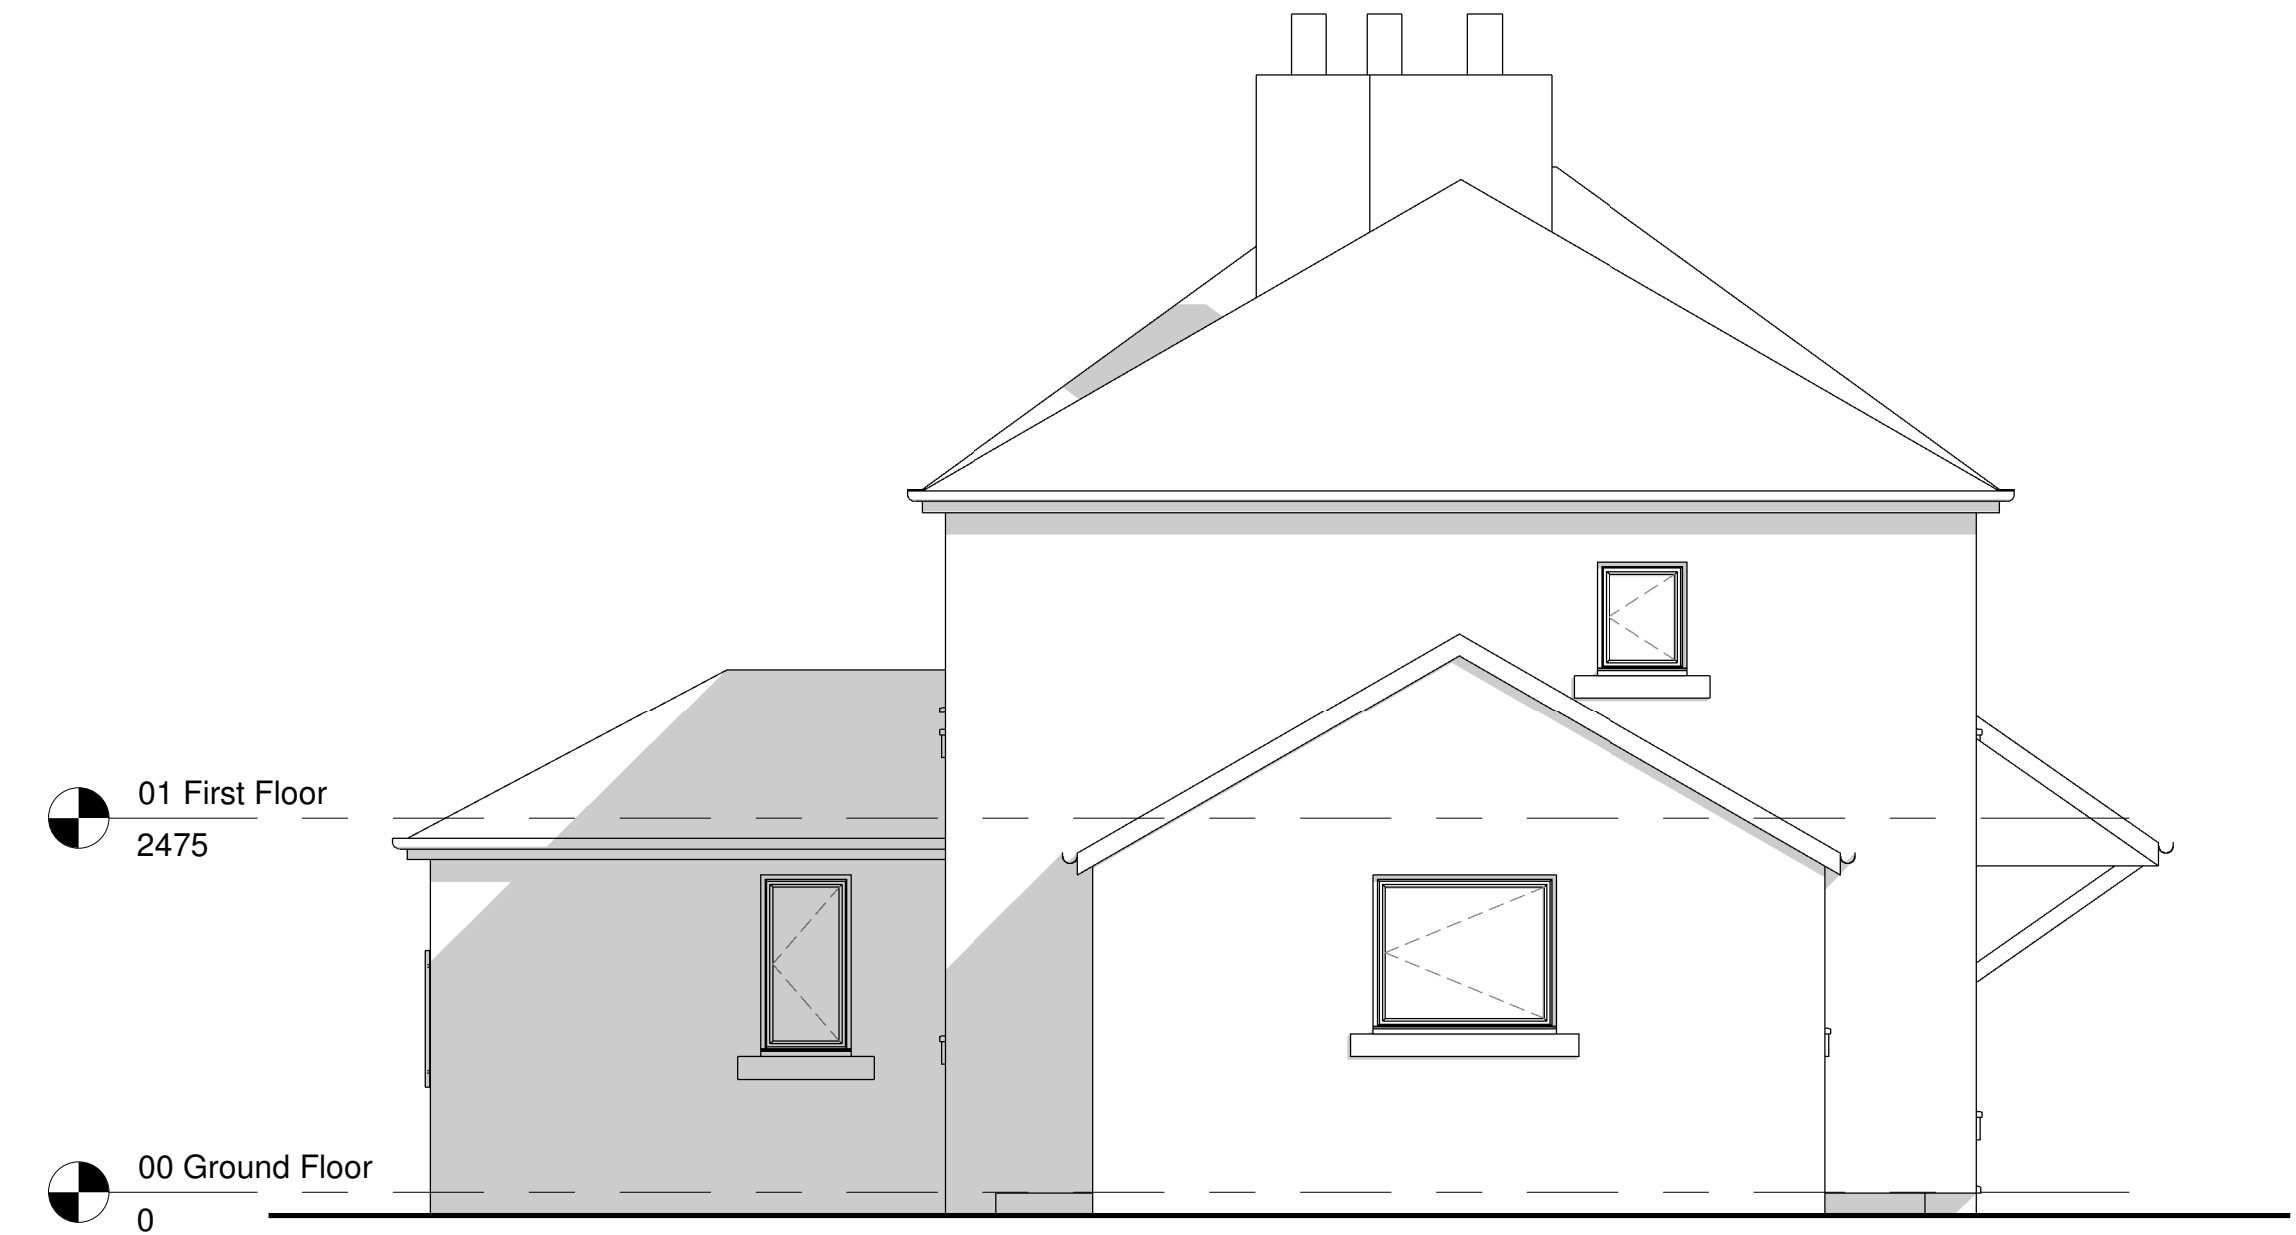

1 Existing West Elevation
1 : 50



2 Existing North Elevation
1 : 50



3 Existing East Elevation
1 : 50



4 Existing South Elevation
1 : 50

0m 1m 2m 3m 4m 5m



ARKIFY LTD.
36 Pitt Street, Nant Pwll,
Wrexham, LL14 1UR
01948 555555
general@arkify.co.uk
www.arkify.co.uk

Project: Legact Cottage, Legacy			
Title: Existing Elevations			
Scale @ A1: 1 : 50	Scale @ A3: 1 : 100	Author: GE	Date: 30/03/23
Project Ref: 23-18	Drawing No: A004	Rev: -	