



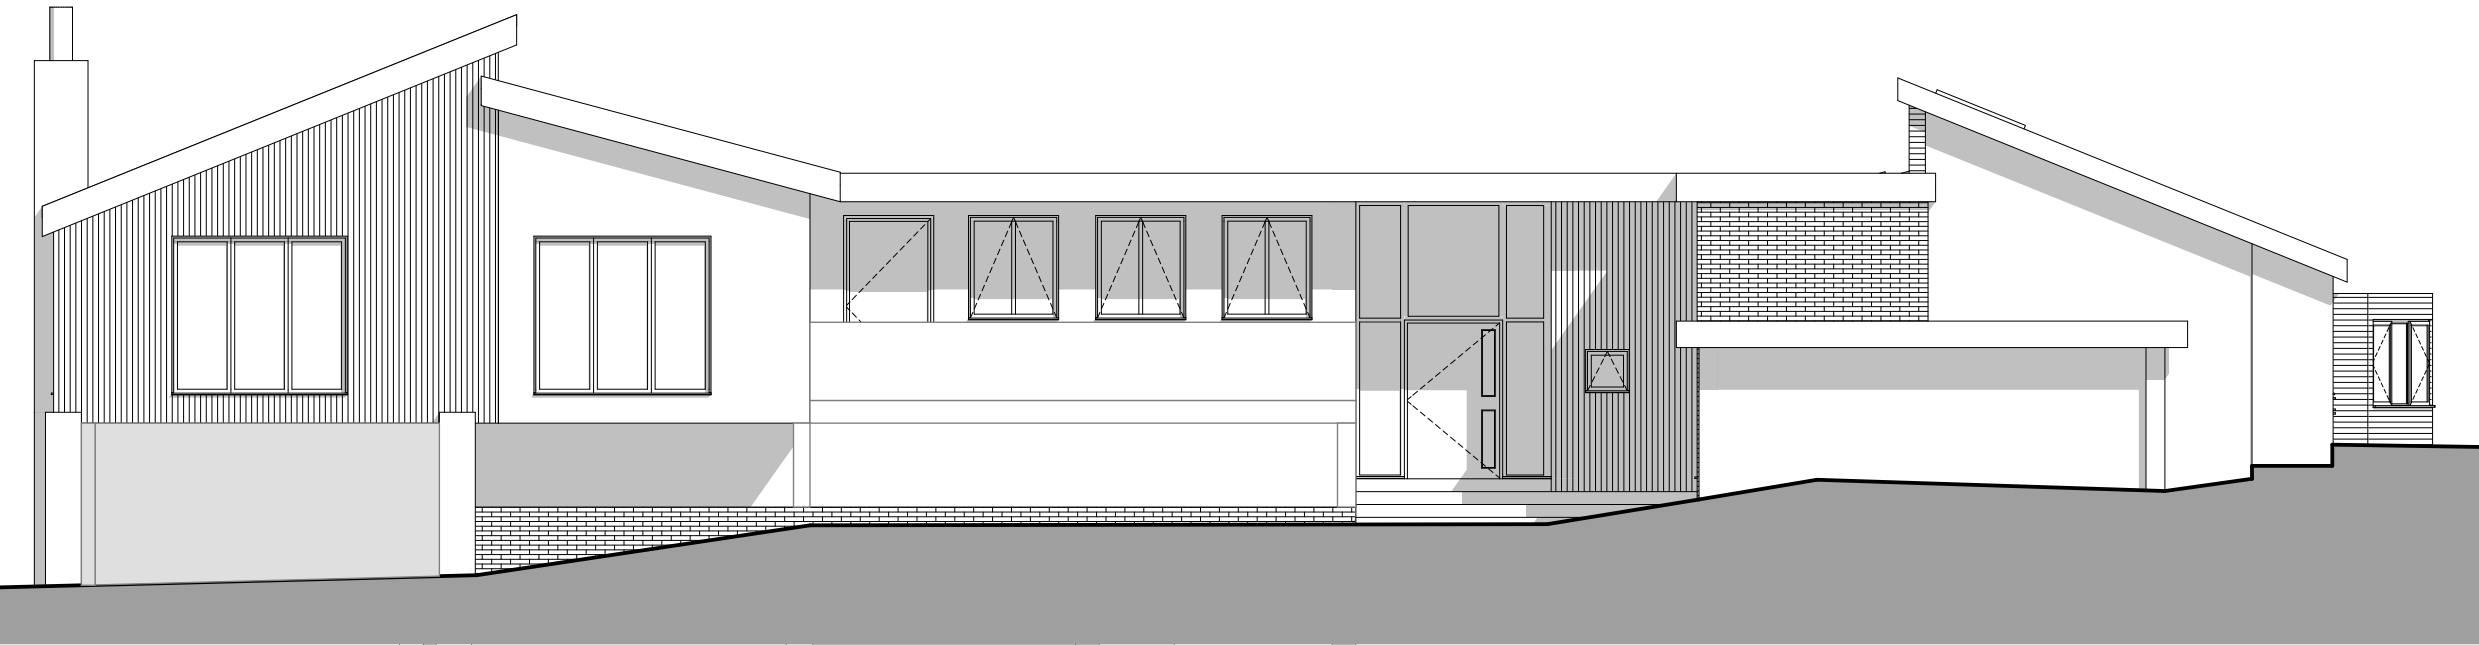


Proposed Front Elevation
1:100




Proposed Side Elevation
1:100

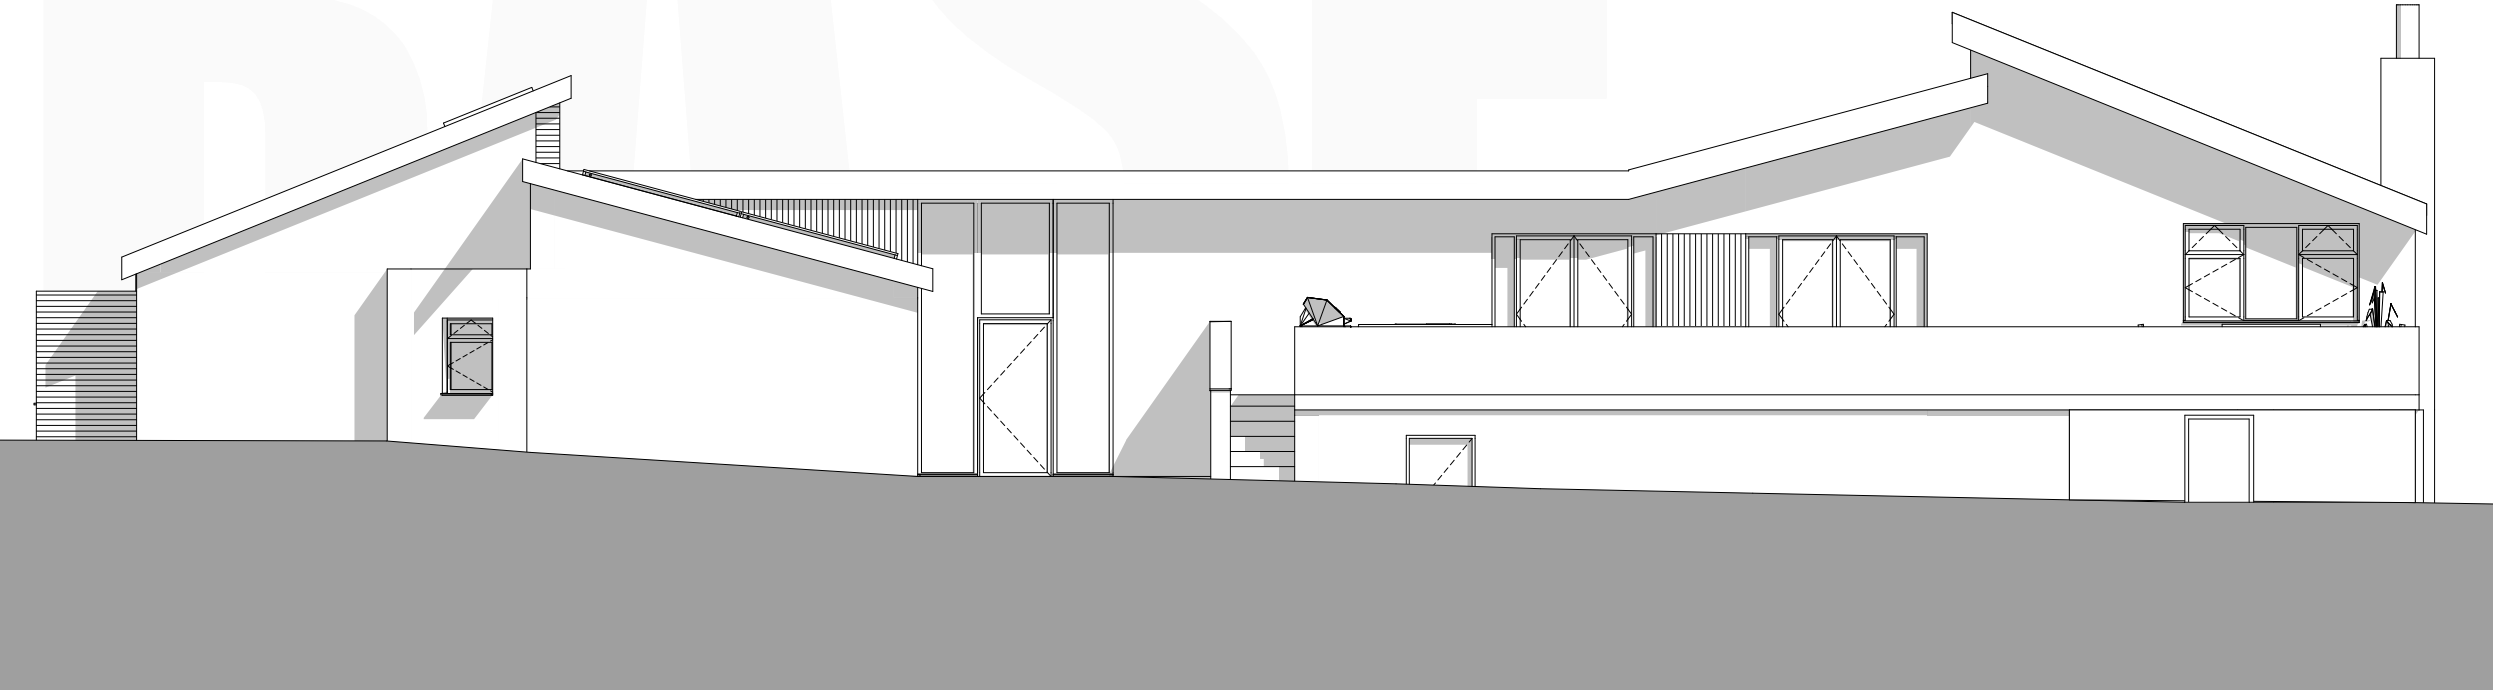

Proposed Rear Elevation
1:100

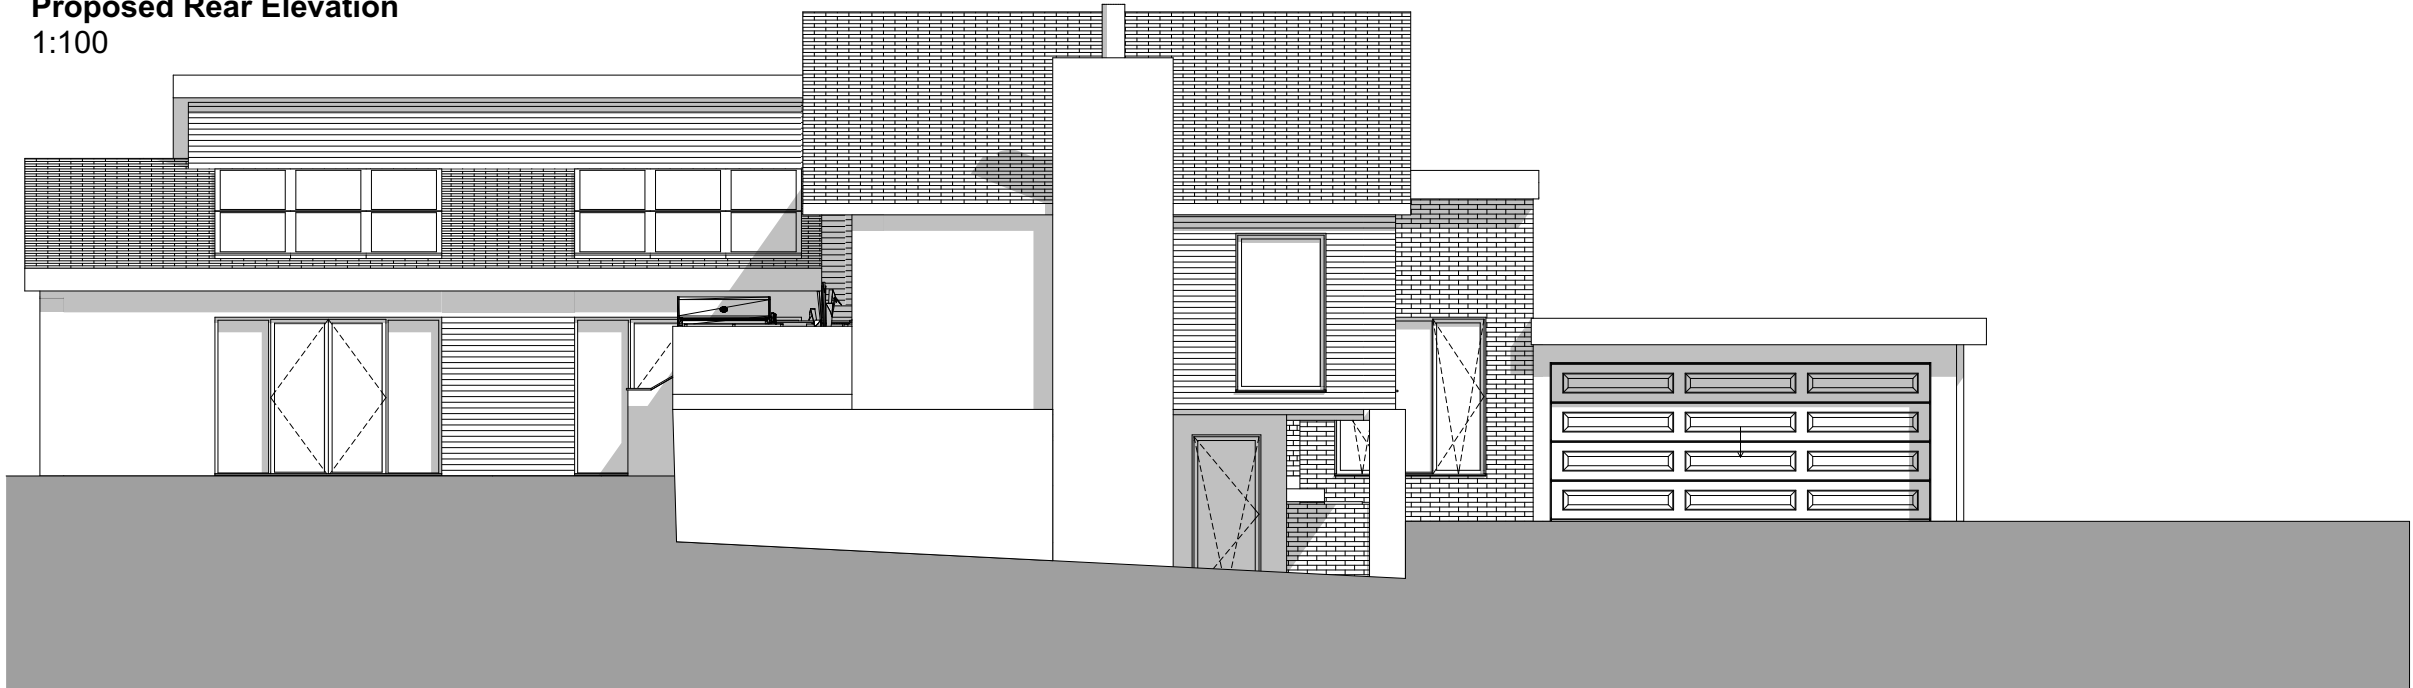

Proposed Side Elevation
1:100

 

BASE

Offices:
SHREWSBURY, CONWY, CHESTER

Tel: 01743 236 400 | Tel: 01244 569 008

Email: HELLO@BASEARCHITECTURE.CO.UK

Web: BASEARCHITECTURE.CO.UK

Rev. B	Revision Description. Undercroft windows and side elevation updated in line with floor plans, following client DTM on 19.12.2023.
By. JMW	
Chk.BGE	

Scale. 1:100 @ A2	Drawn by. JMW
Date. 23.10.2023	Chk. BGE

Project Title
Pine Ridge

Client
Mr P Roberts

Drawing Title
Proposed Elevations

Project No. BA3010	Drawing No. NMA-002B	Rev. B
-----------------------	-------------------------	-----------

This drawing is the property of base Architecture & Design Ltd. It shall not be copied or scanned, in part or whole, without prior consent of base Architecture and Design. Do not scale this drawing.