



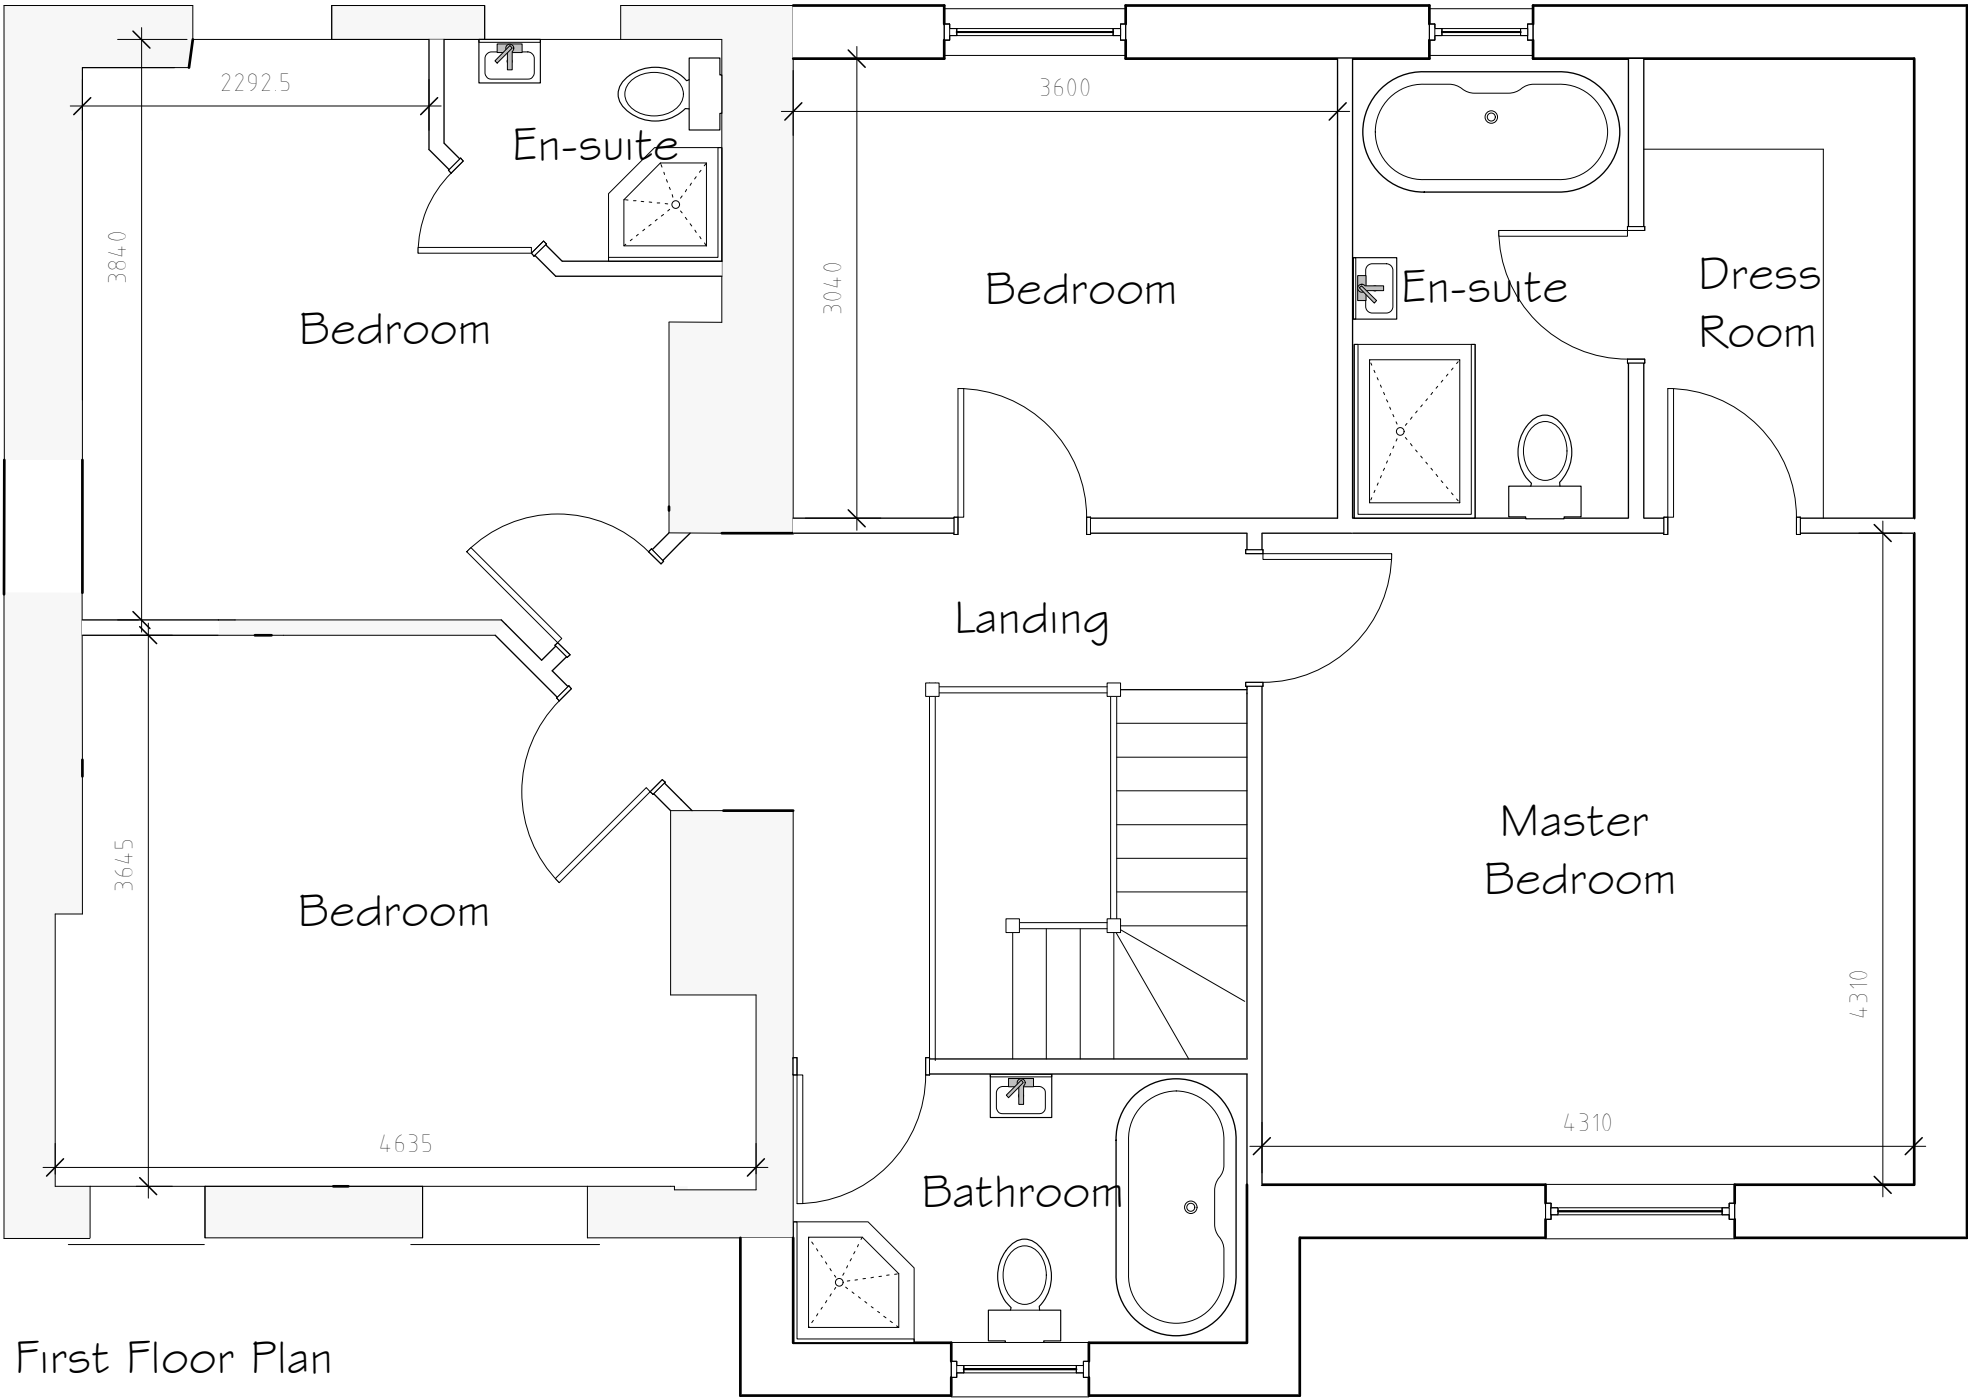

First Floor Plan

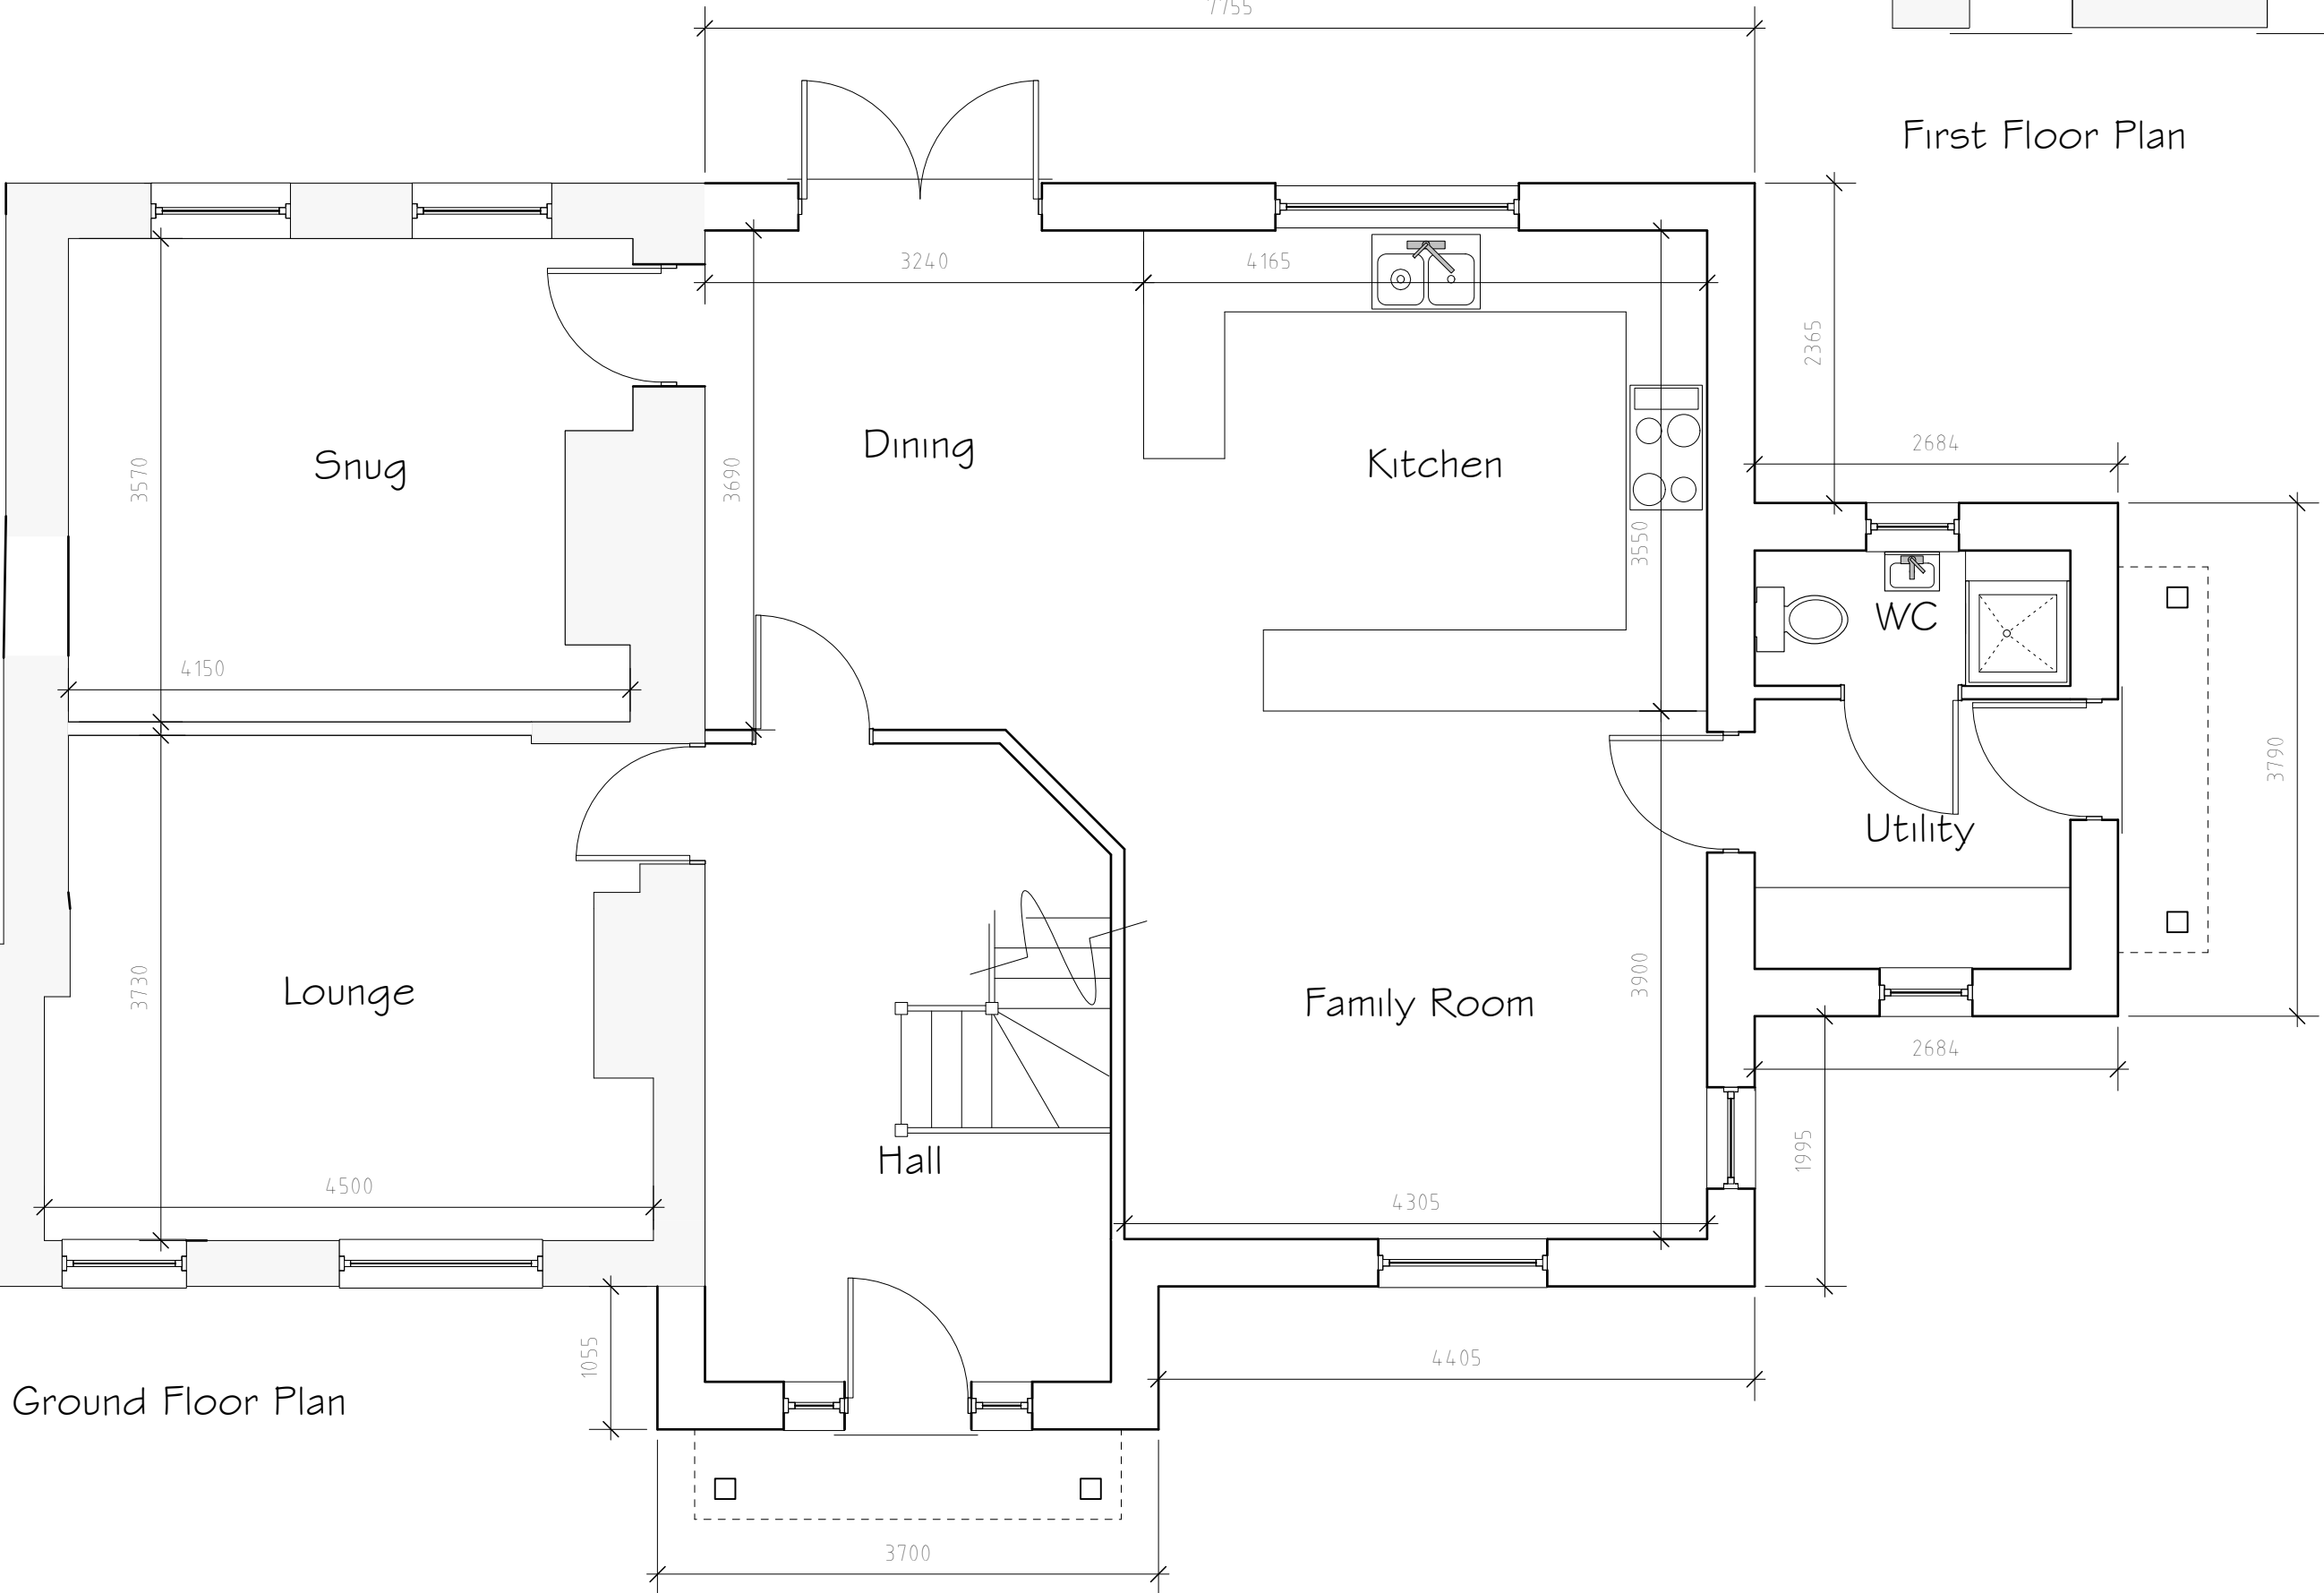

Ground Floor Plan

C	07/24	Window amends	SIH
Rev	Date	Detail	Initial

Project: Extension and alterations to Oakdale, Minshaws Croft Cefn Mawr LL14 3RB	
Title: Planning	Scale: (A2) 1:50 & 1:100

Drawn By: S Hatherall	Date: Dec 2023
Drawing No: E090/005	Sheet: 1 of 2

Office 3K4,
Redwither Business Tower,
Wrexham. LL13 9XT
Tel: 01978 356500
www.blueprintarchitectural.com
© copyright all rights reserved