


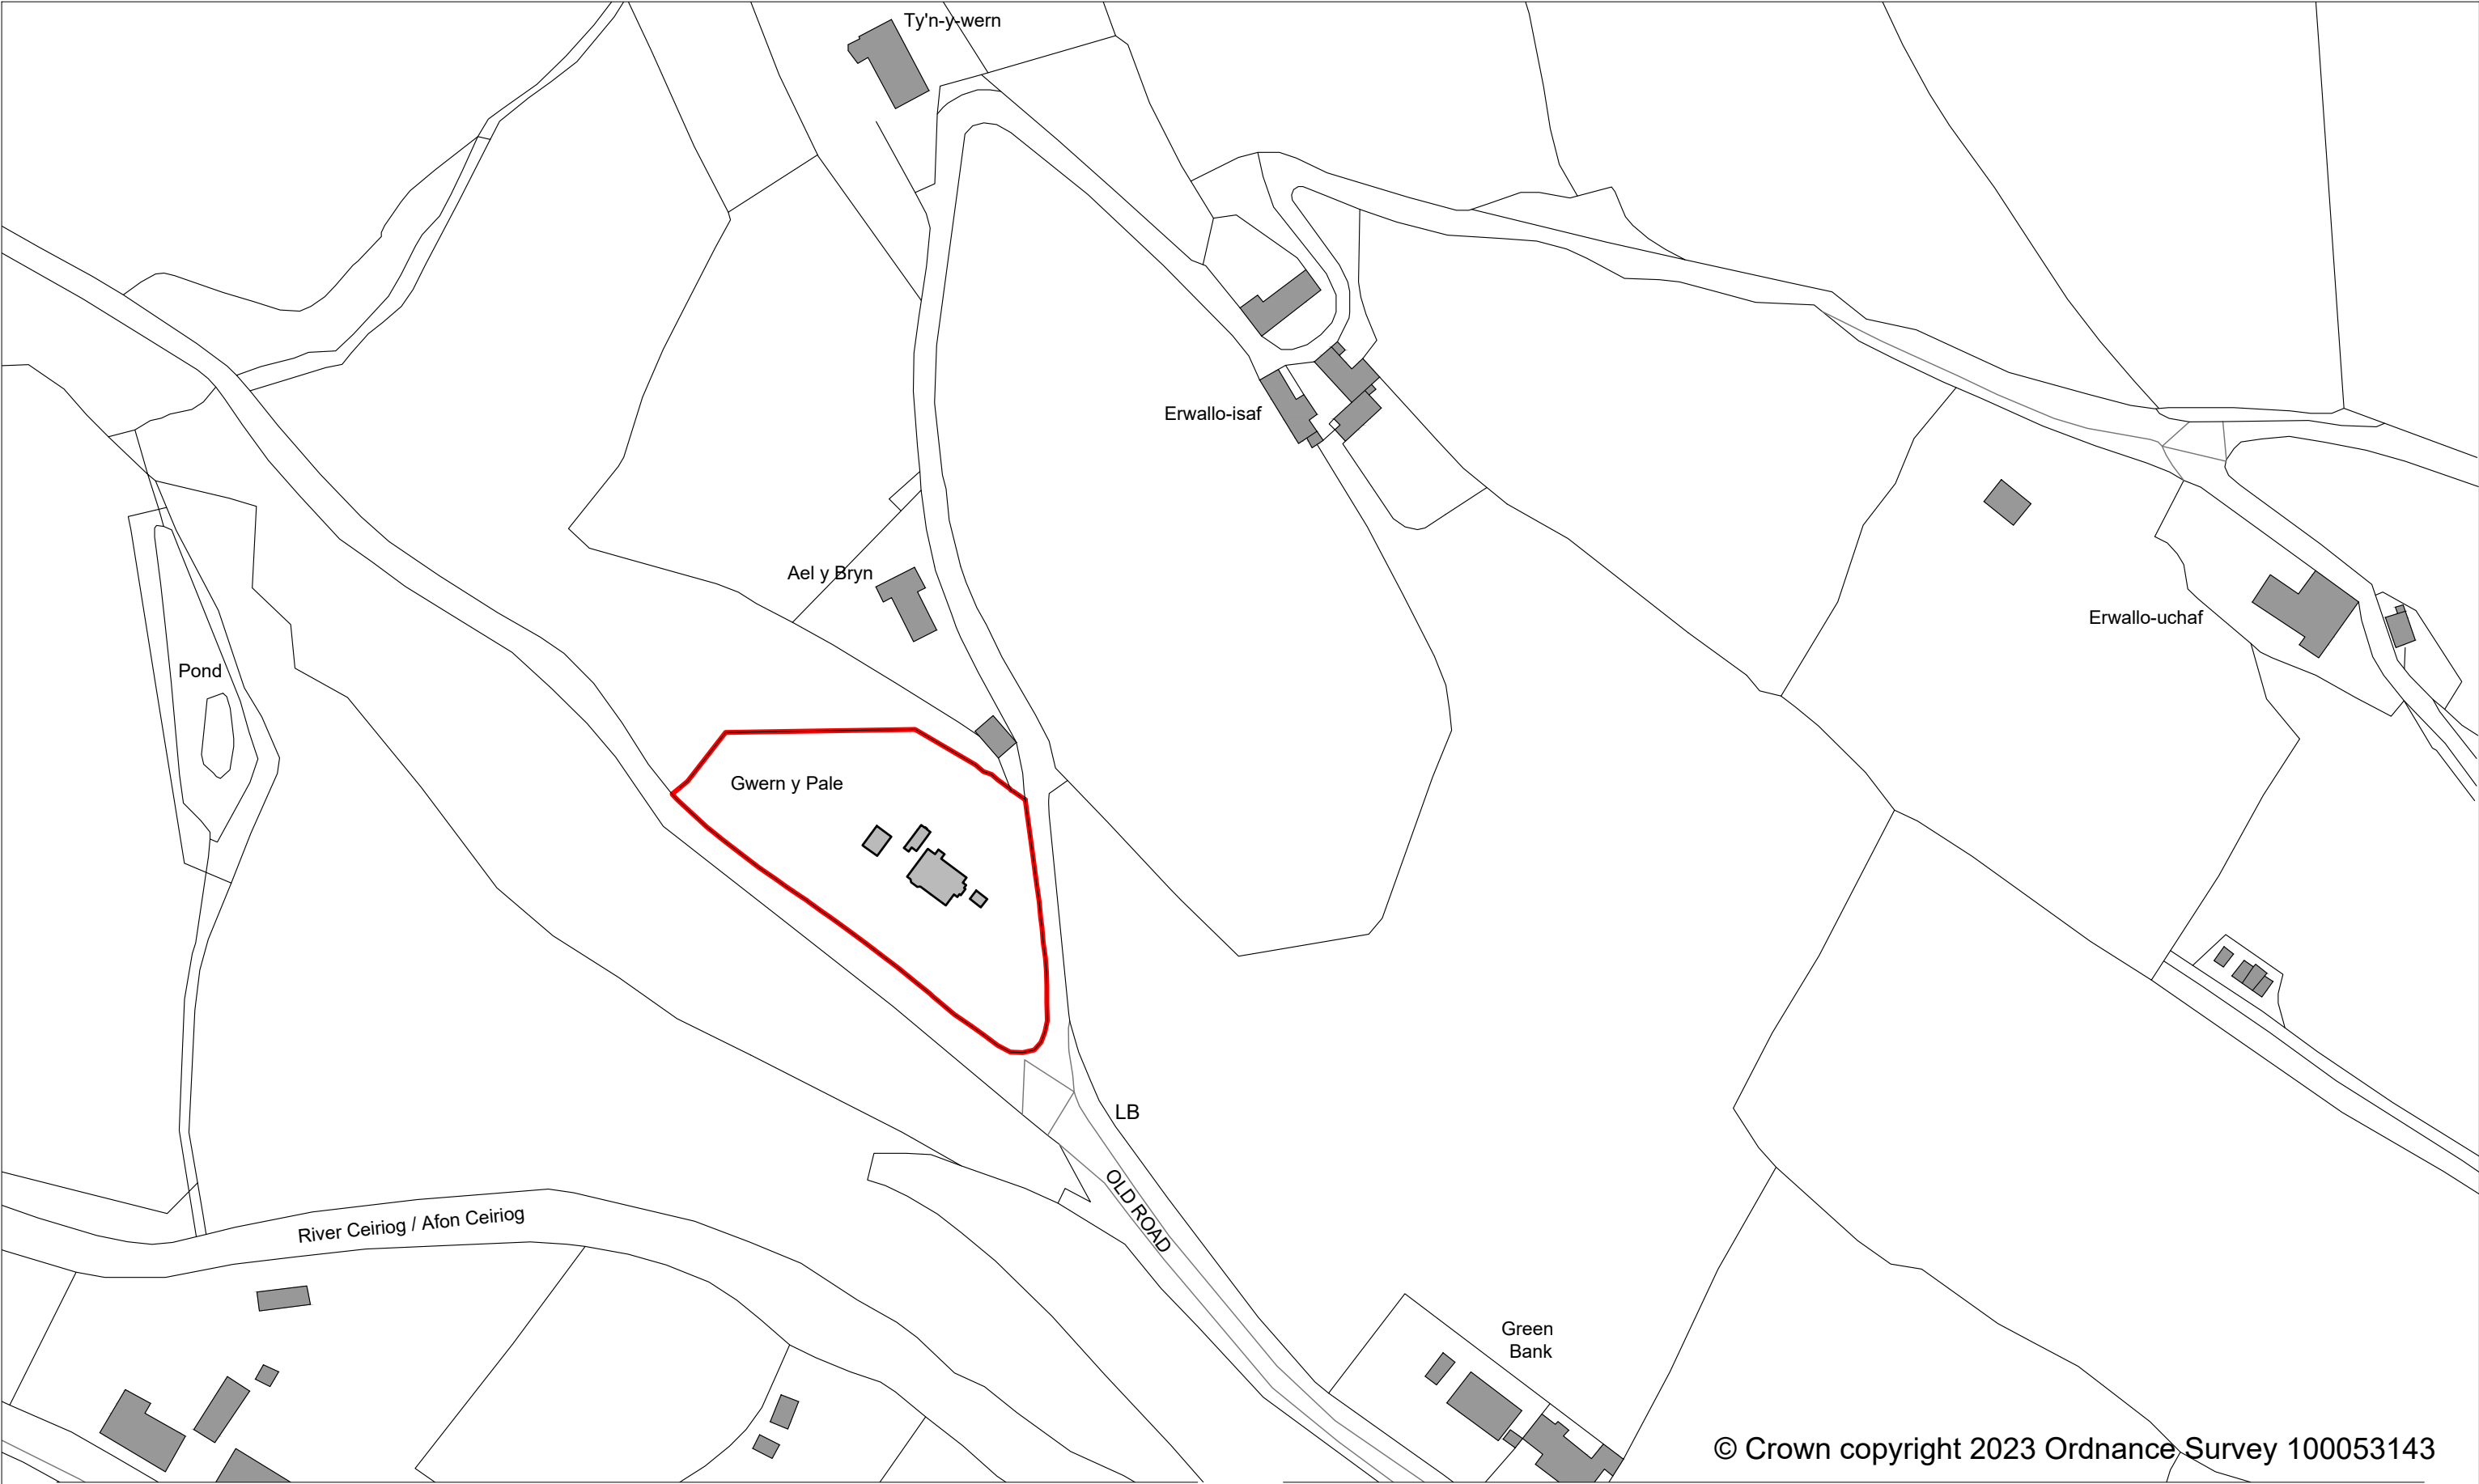

© Crown copyright 2023 Ordnance Survey 100053143

Rev	Description	By	Date
E	ISSUE DRAWINGS FOR PLANNING	AP	26.01.24
D	SKETCH DESIGN PROPOSAL - MEETING 4	AP	02.01.24
C	SKETCH DESIGN PROPOSAL - MEETING 3	AP	18.12.23
B	SKETCH DESIGN PROPOSAL - MEETING 2	AP	11.12.23
A	SKETCH DESIGN PROPOSAL - MEETING 1	AP	24.11.23

Notes

Do not scale from drawings.
Errors to be reported immediately to the architect.
To be read in conjunction with all relevant Architects',
Services and Structural Engineers' drawings.
All existing site, tree and building information has been compiled from different sources.
All dimensions to be checked on site.



POINT PLANNING AND DESIGN

Lower Craignant farm, Selattyn, Oswestry, Shropshire, SY10 7NP
E adampierpoint@hotmail.co.uk

www.pointplanning.co.uk



Project					Project No.
Gwern-Y-Pale, Dolywern, Llangollen, LL20 7AG					2303
					Revision
					E
Date	02.01.2024	Sign off		Designed AP	Scale/Format
CAD File	PP / 2303			Drawn AP	1:1250 / A3
Drawing Name					Drawing No.
EXISTING LOCATION / SITE PLAN					WD.01