

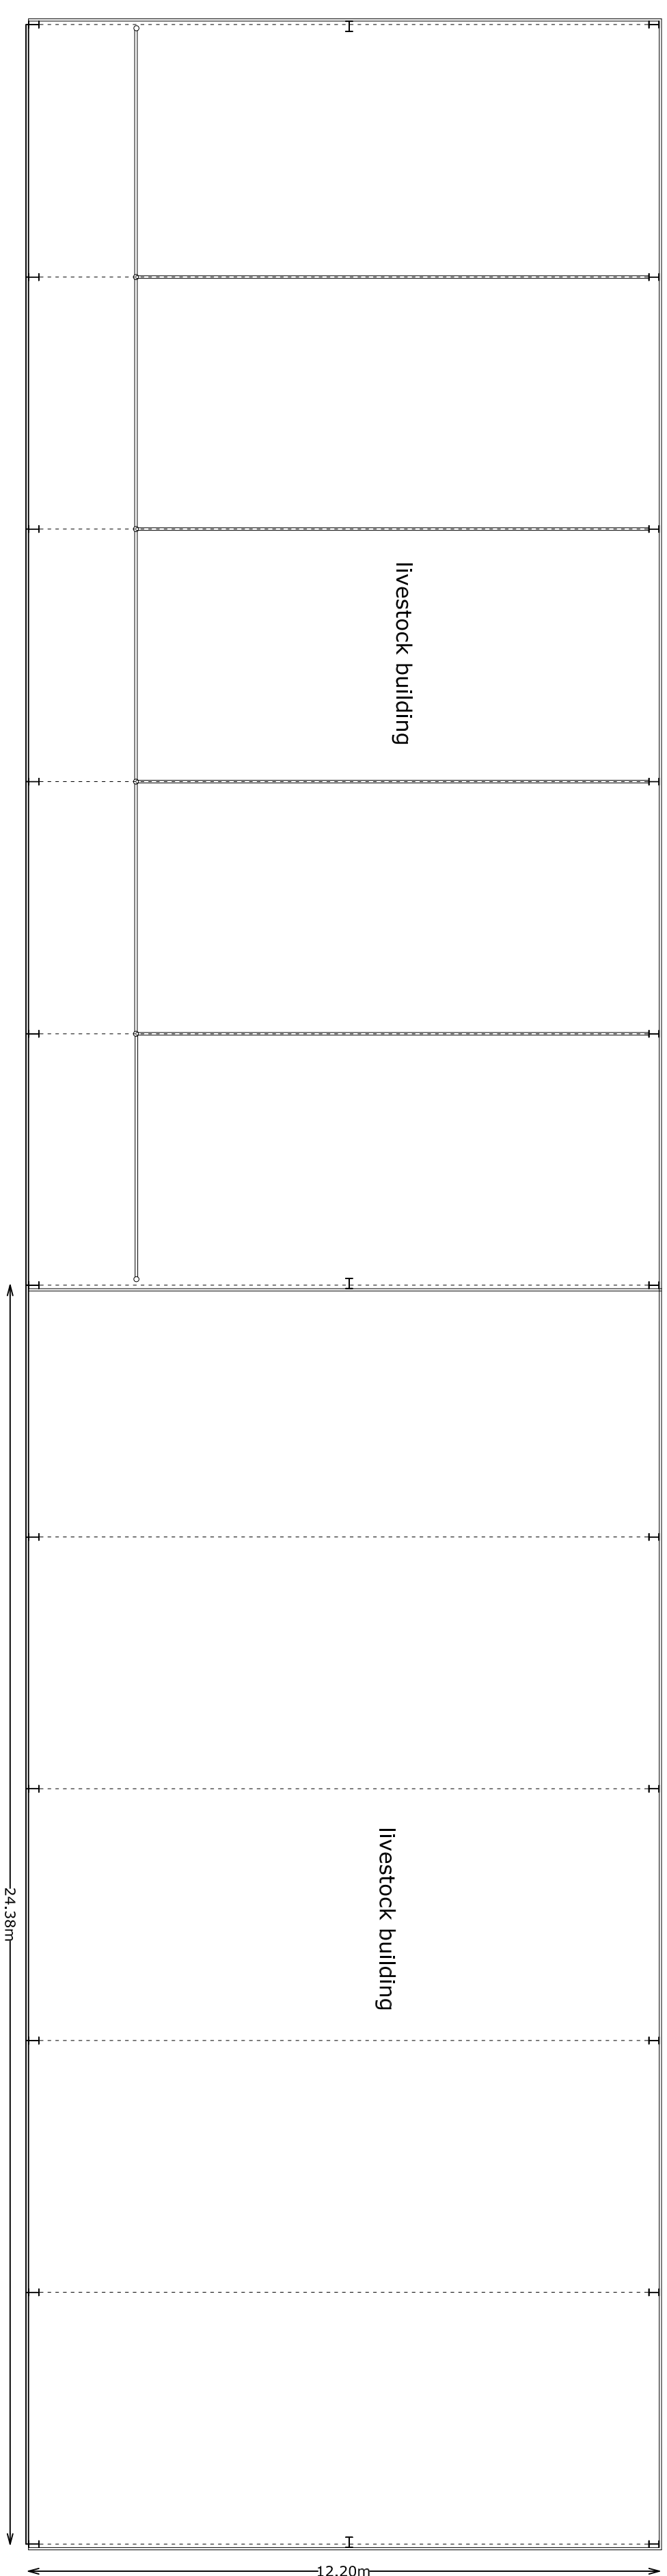



This drawing is the copyright of G & S Design Ltd and may not be altered or reproduced without written consent.

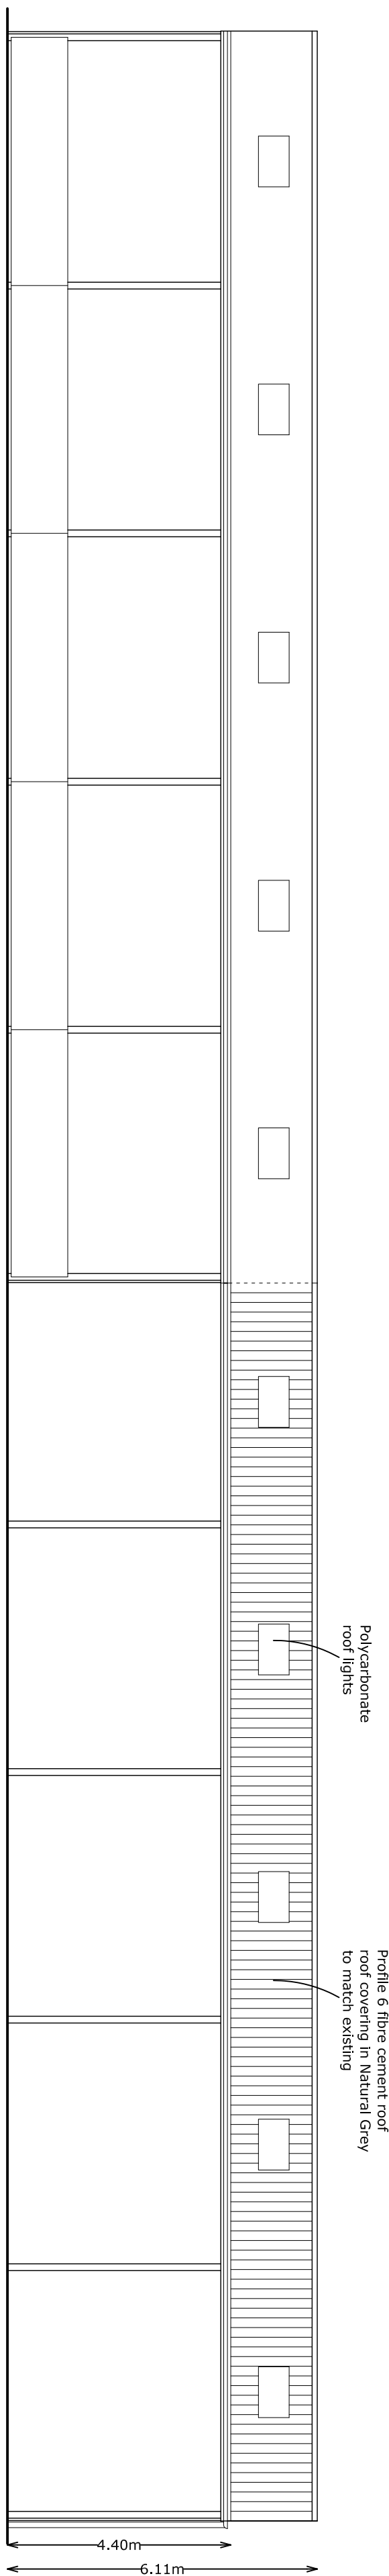

Proposed Floor Plan

 


Proposed South Elevation

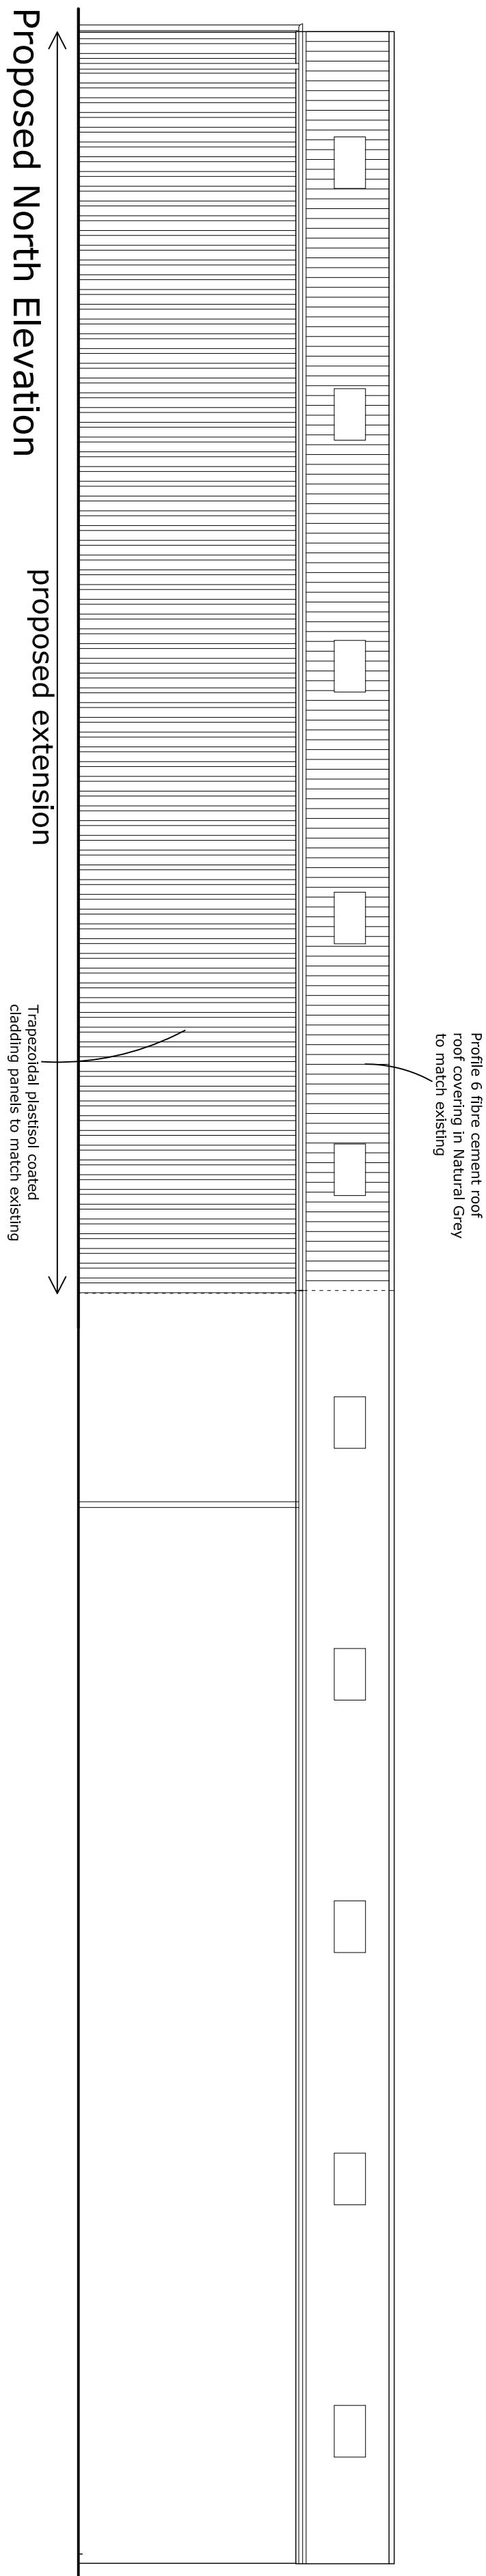


Proposed North Elevation

Trapezoidal plastisol coated
cladding panels to match existing

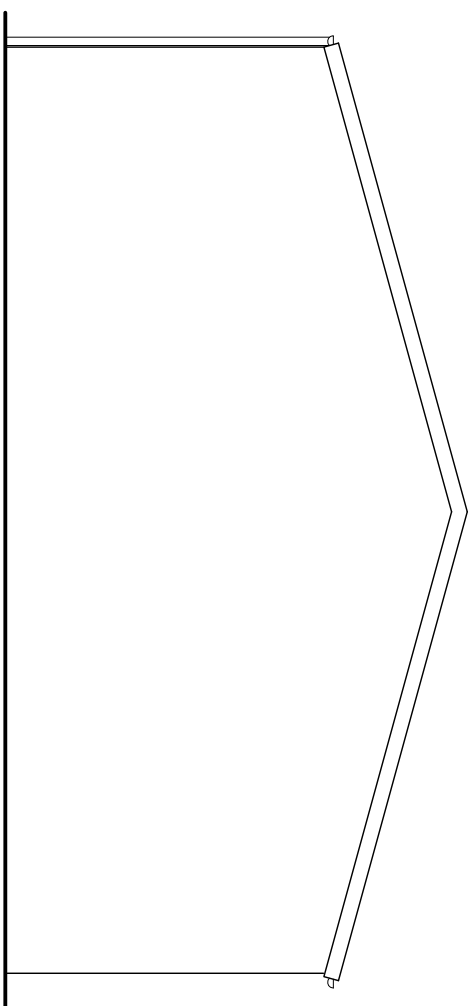


Proposed West Elevation

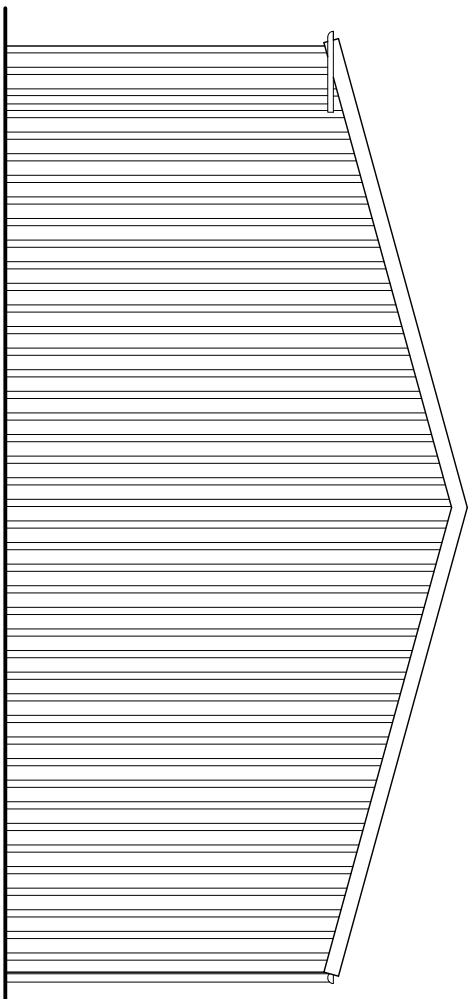


Proposed East Elevation



Site Plan 1:500

 

Title:		Proposed Extension to Livestock Building Torriard Farm, Bowling Bank, Wrexham, LL13 9RT	
Client:		Torriard Farms Ltd	
Scale:		Drawing number:	
1:100, 1:500@A1		1195-03	
Date:	Drawn by:	Revision:	
29/02/24	SB		

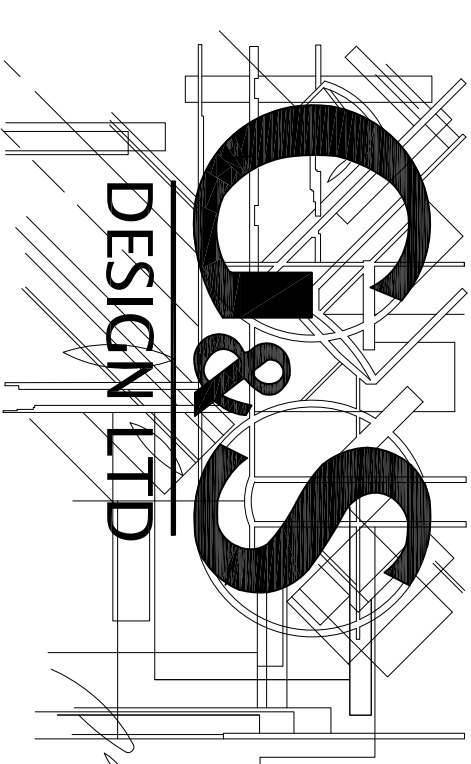

2 Lady Anne Court, Wheelock Street
Middlewich, Cheshire CW10 9AG
Telephone 01606 834020