




East Elevation

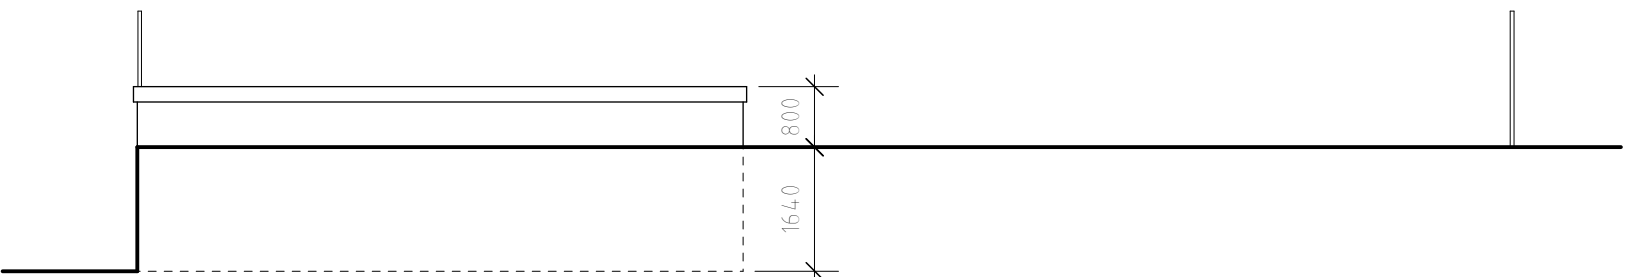

South Elevation

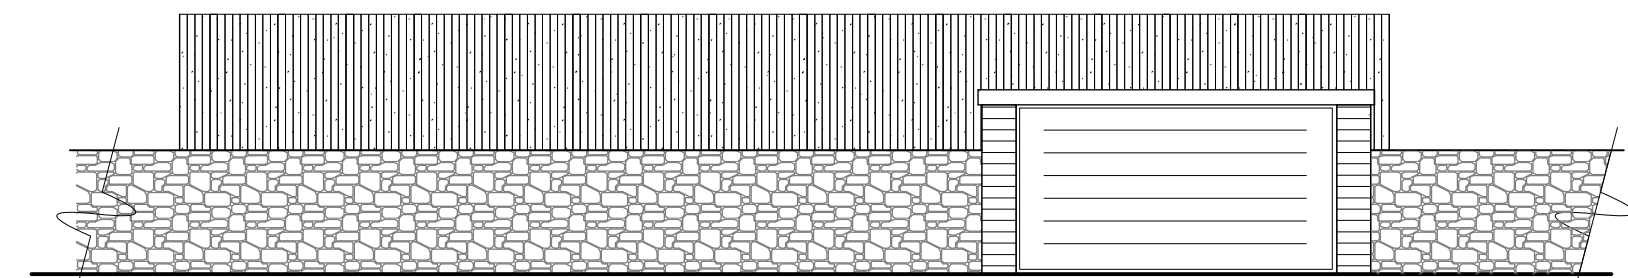

West Elevation

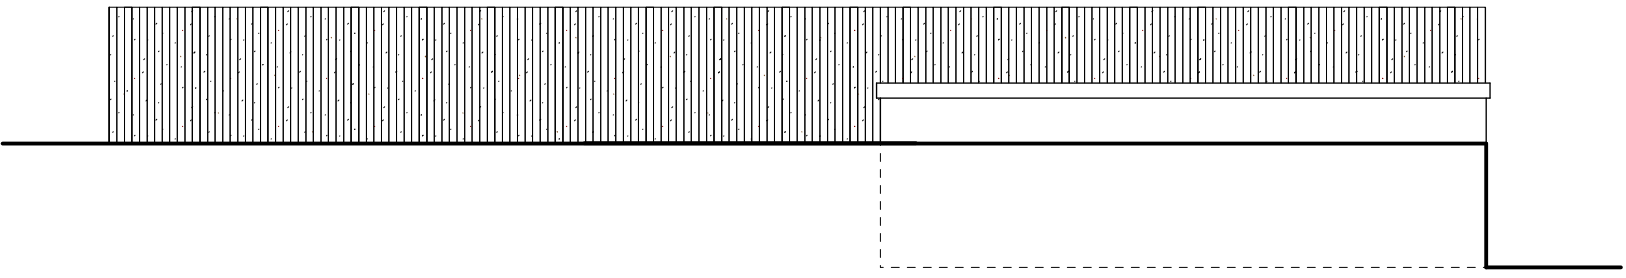

North Elevation

Rev	Date	Detail	Initial

Project: Additional parking and garden area at Hill View, King Street Cefn Mawr, Wrexham	
Title: Site Elevations	Scale: (A2) 1 : 100

Drawn By: S Hatherall	Date: March 2024
Drawing No: 0034/004	Sheet: 1 of 1



Office 3K4,
Redwither Business Tower,
Wrexham. LL13 9XT
Tel: 01978 356500
www.blueprintarchitectural.com

© copyright all rights reserved