


Note:
This drawing is copyright protected; do not scale off, all dimensions are to be checked on site by contractor. Contractor to report any discrepancies in dimensions, errors or omissions prior to commencing work. Portman Surveyors Ltd. take no responsibility for any unauthorised use of the information contained herein.

1:50



1:100

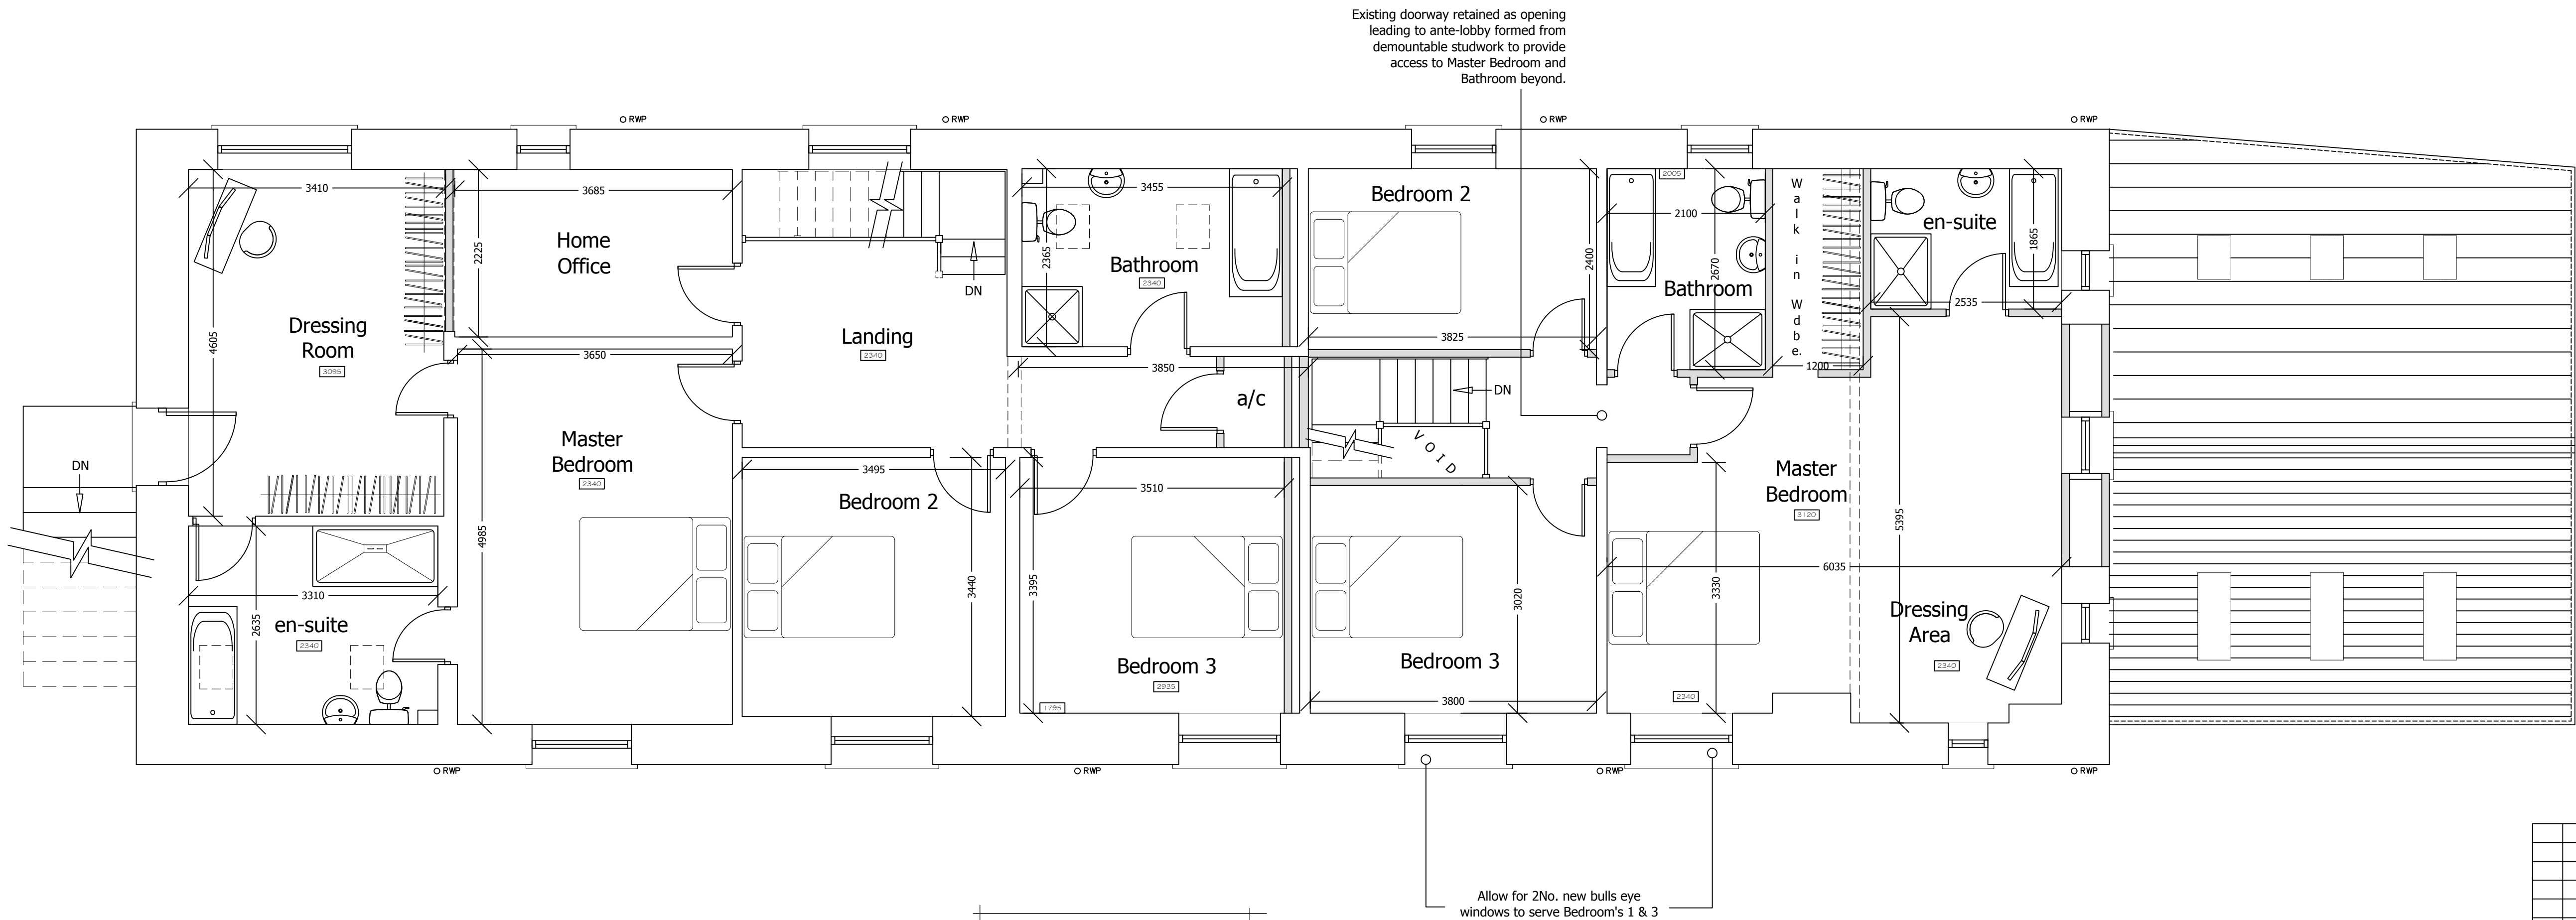

PROPOSED
First Floor Plan

A	13.6.23	Proposed extension simplified in accordance with Heritage recommendations
Rev	Date	Comment




Portman Surveyors Ltd
Chartered Building Surveyors



The Studio
Tarporeley Business Centre
Nantwich Road
Tarporeley
Cheshire CW6 9UT
Tel/Fax: +44 (0)1829 732696
Mobile: +44 (0)7812 021070
e: rob.lee@portmansurveyors.com

Client:	Date:	
Mr & Mrs M Wakefield	Aug 2022	
Project:	Renovation of The Barn, Higher Berse Road, Wrexham. LL11 6PW	
Drawing Title:	Scale:	
PROPOSED	1:50	
FF Plan	Status:	
	Planning	
Drawing No:	Rev:	
A_342_13	A	

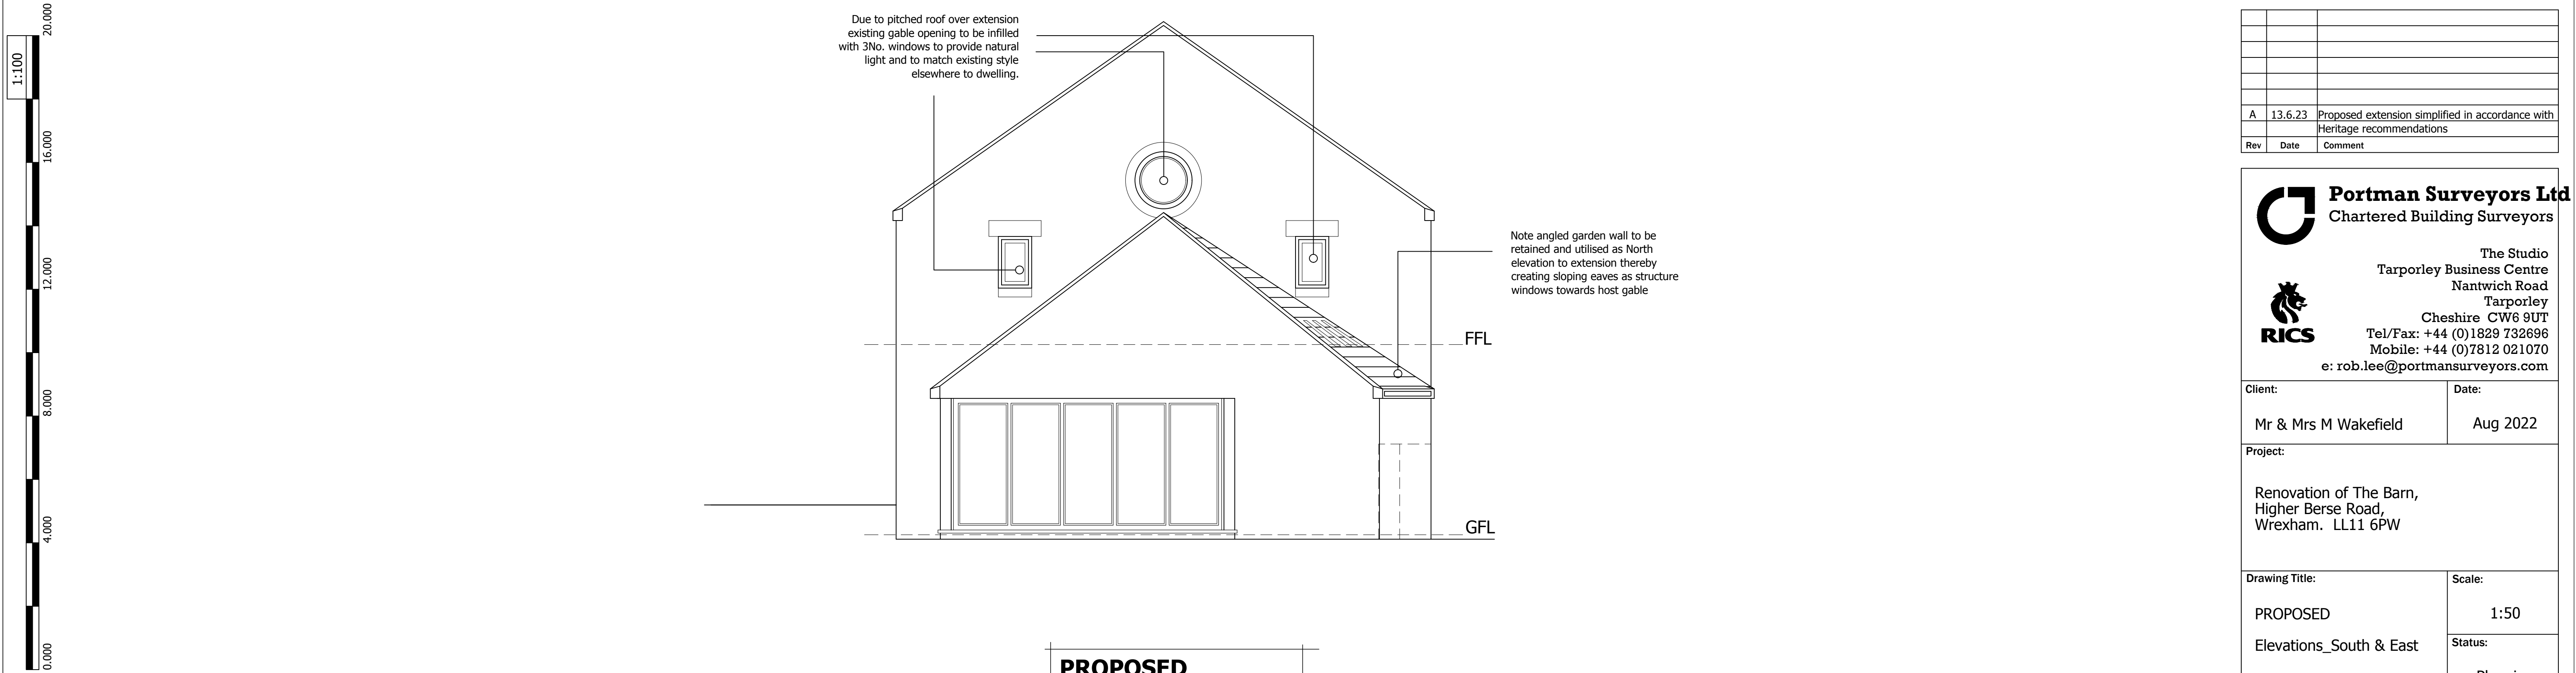

PROPOSED South Elevation

PROPOSED East Elevation

A	13.6.23	Proposed extension simplified in accordance with Heritage recommendations
Rev	Date	Comment



 **Portman Surveyors Ltd**
Chartered Building Surveyors

The Studio
Tarporely Business Centre
Nantwich Road
Tarporely
Cheshire CW6 9UT
Tel/Fax: +44 (0)1829 732696
Mobile: +44 (0)7812 021070
e: rob.lee@portmansurveyors.com



 **RICS**

Client:	Mr & Mrs M Wakefield	Date:	Aug 2022
Project: Renovation of The Barn, Higher Berse Road, Wrexham. LL11 6PW			
Drawing Title: PROPOSED Elevations_South & East	Scale:	1:50	
	Status:	Planning	
Drawing No: A_342_14	Rev:	A	

Note:
This drawing is copyright protected; do not scale off, all dimensions are to be checked on site by contractor. Contractor to report any discrepancies in dimensions, errors or omissions prior to commencing work. Portman Surveyors Ltd. take no responsibility for any unauthorised use of the information contained herein.

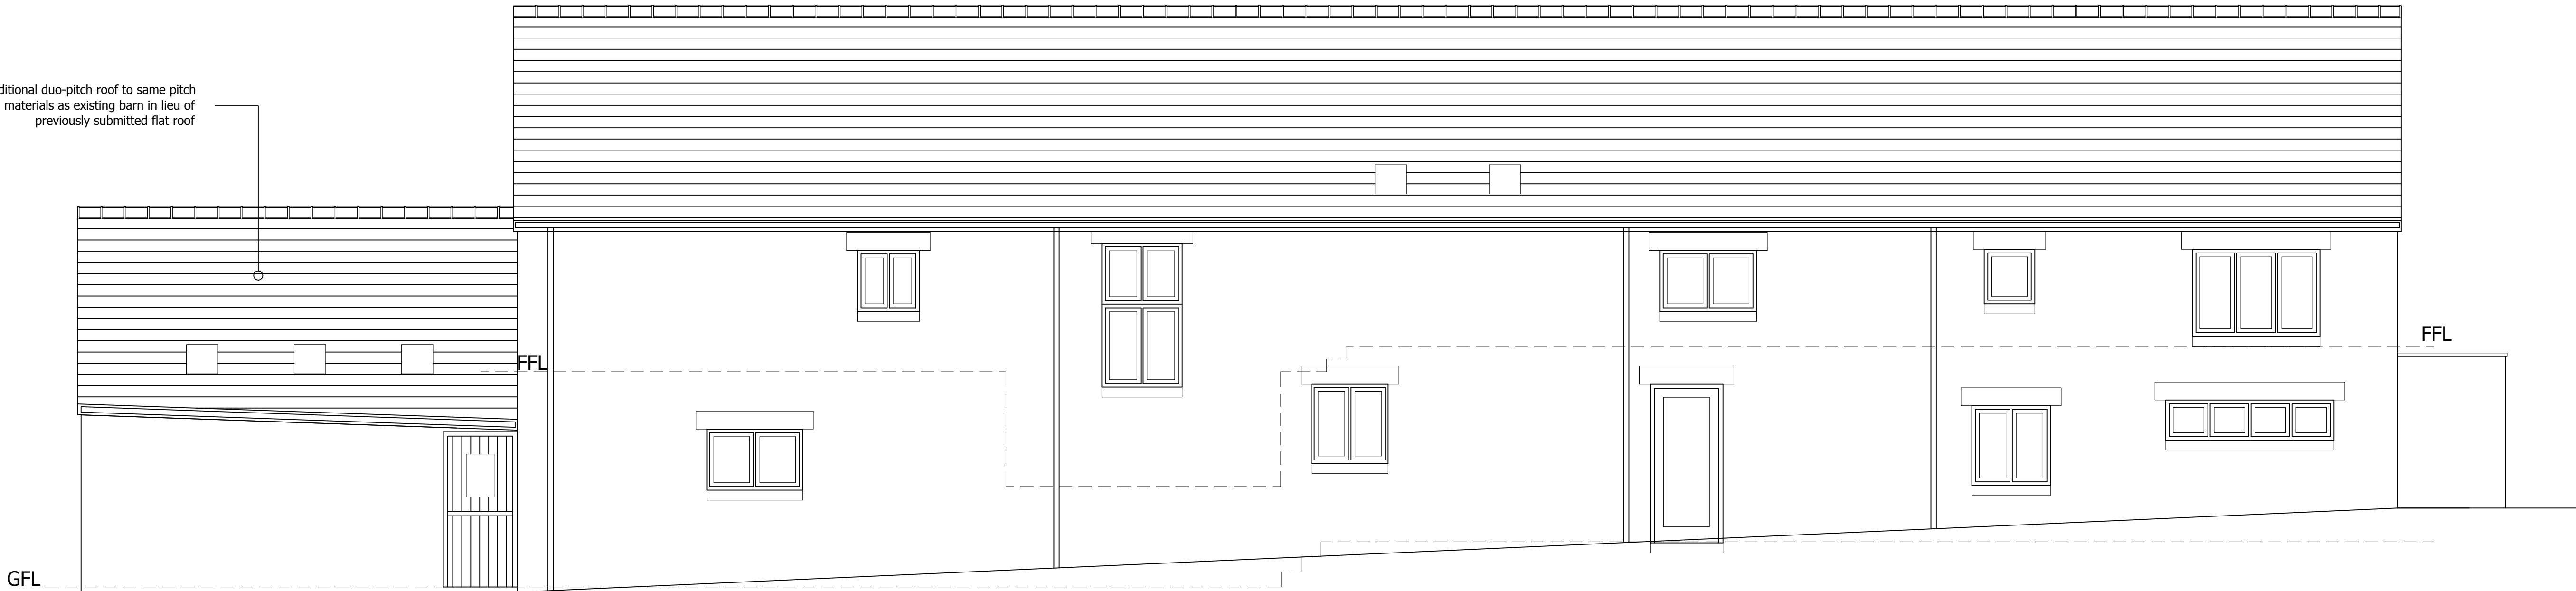 

**PROPOSED
North Elevation**

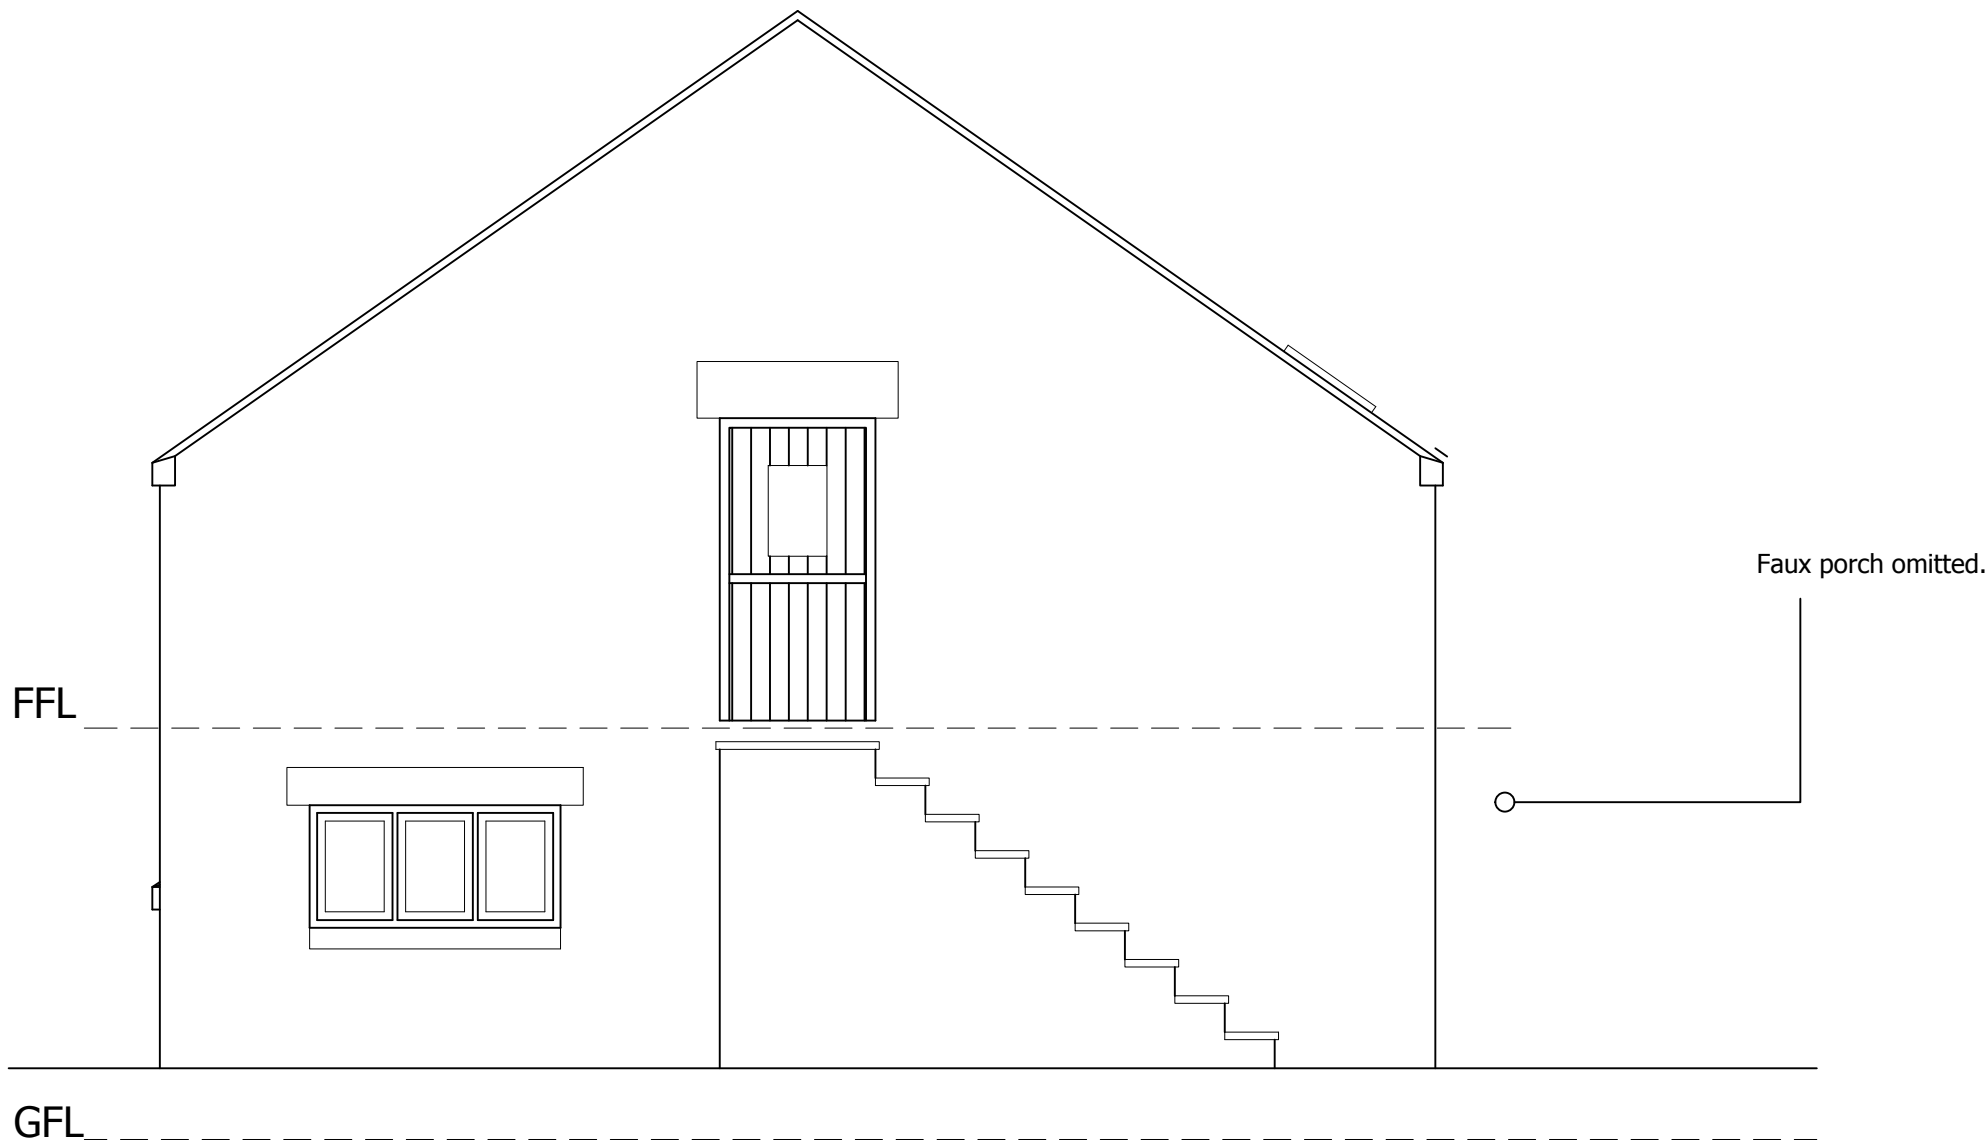 

**PROPOSED
West Elevation**

A	13.6.23	Proposed extension simplified in accordance with Heritage recommendations
Rev	Date	Comment

Portman Surveyors Ltd
Chartered Building Surveyors



The Studio
Tarpoley Business Centre
Nantwich Road
Tarpoley
Cheshire CW6 9UT
Tel/Fax: +44 (0)1829 732696
Mobile: +44 (0)7812 021070
e: rob.lee@portmansurveyors.com

Client:	Date:	
Mr & Mrs M Wakefield	Aug 2022	
Project:	Renovation of The Barn, Higher Berse Road, Wrexham. LL11 6PW	
Drawing Title:	Scale:	
PROPOSED	1:50	
Elevations_North & West	Status:	
	Planning	
Drawing No:	Rev:	
A_342_15	A	